




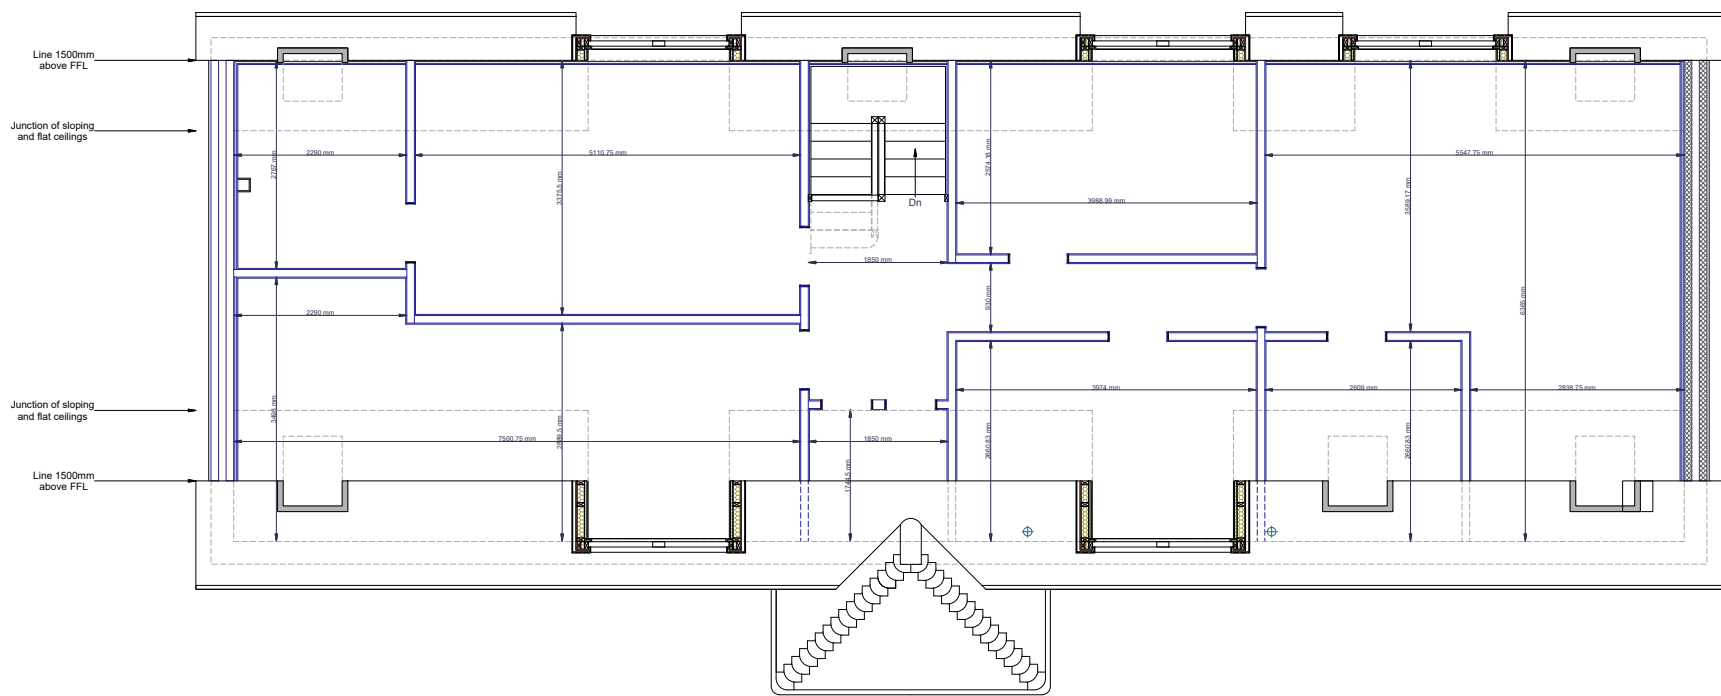

Proposed First Floor Plan

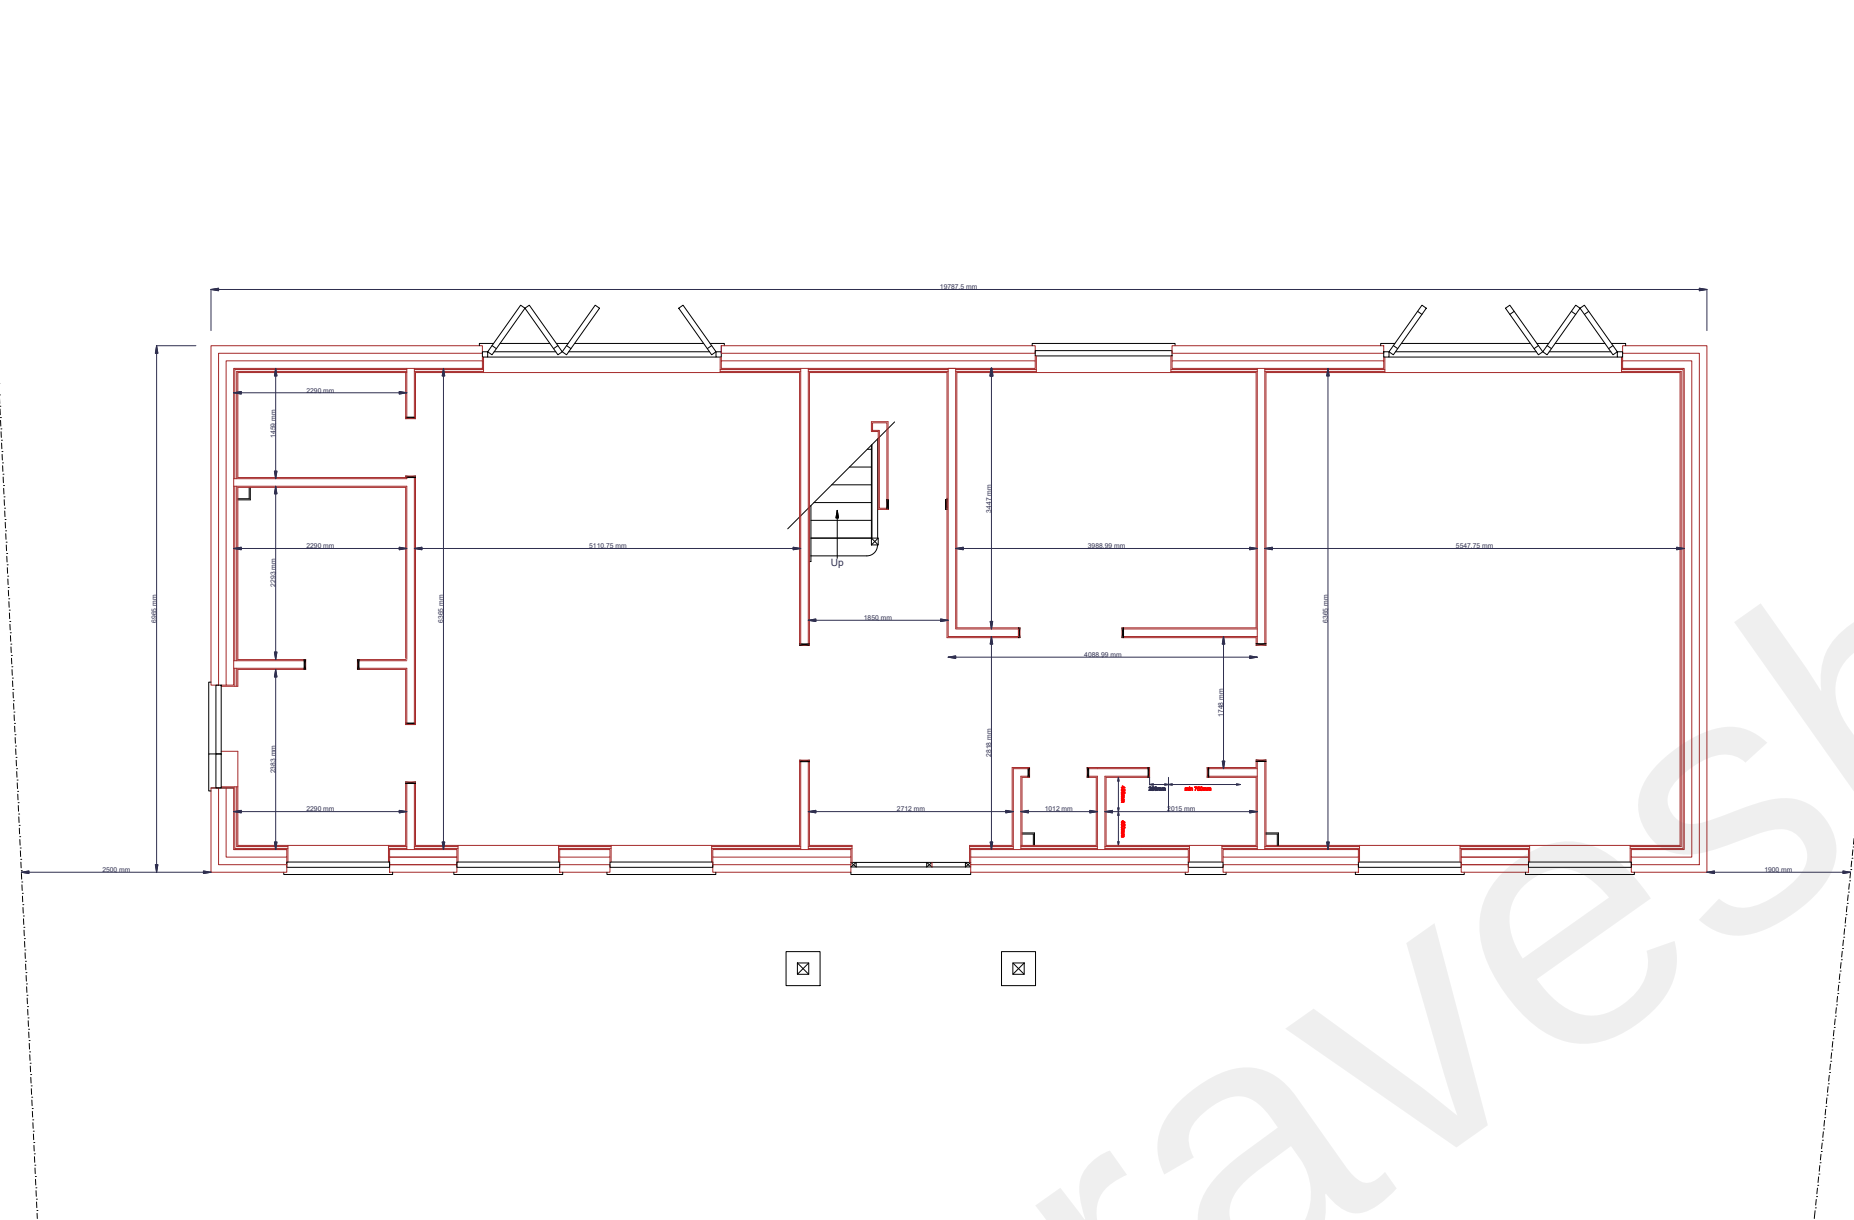

Proposed Ground Floor Plan

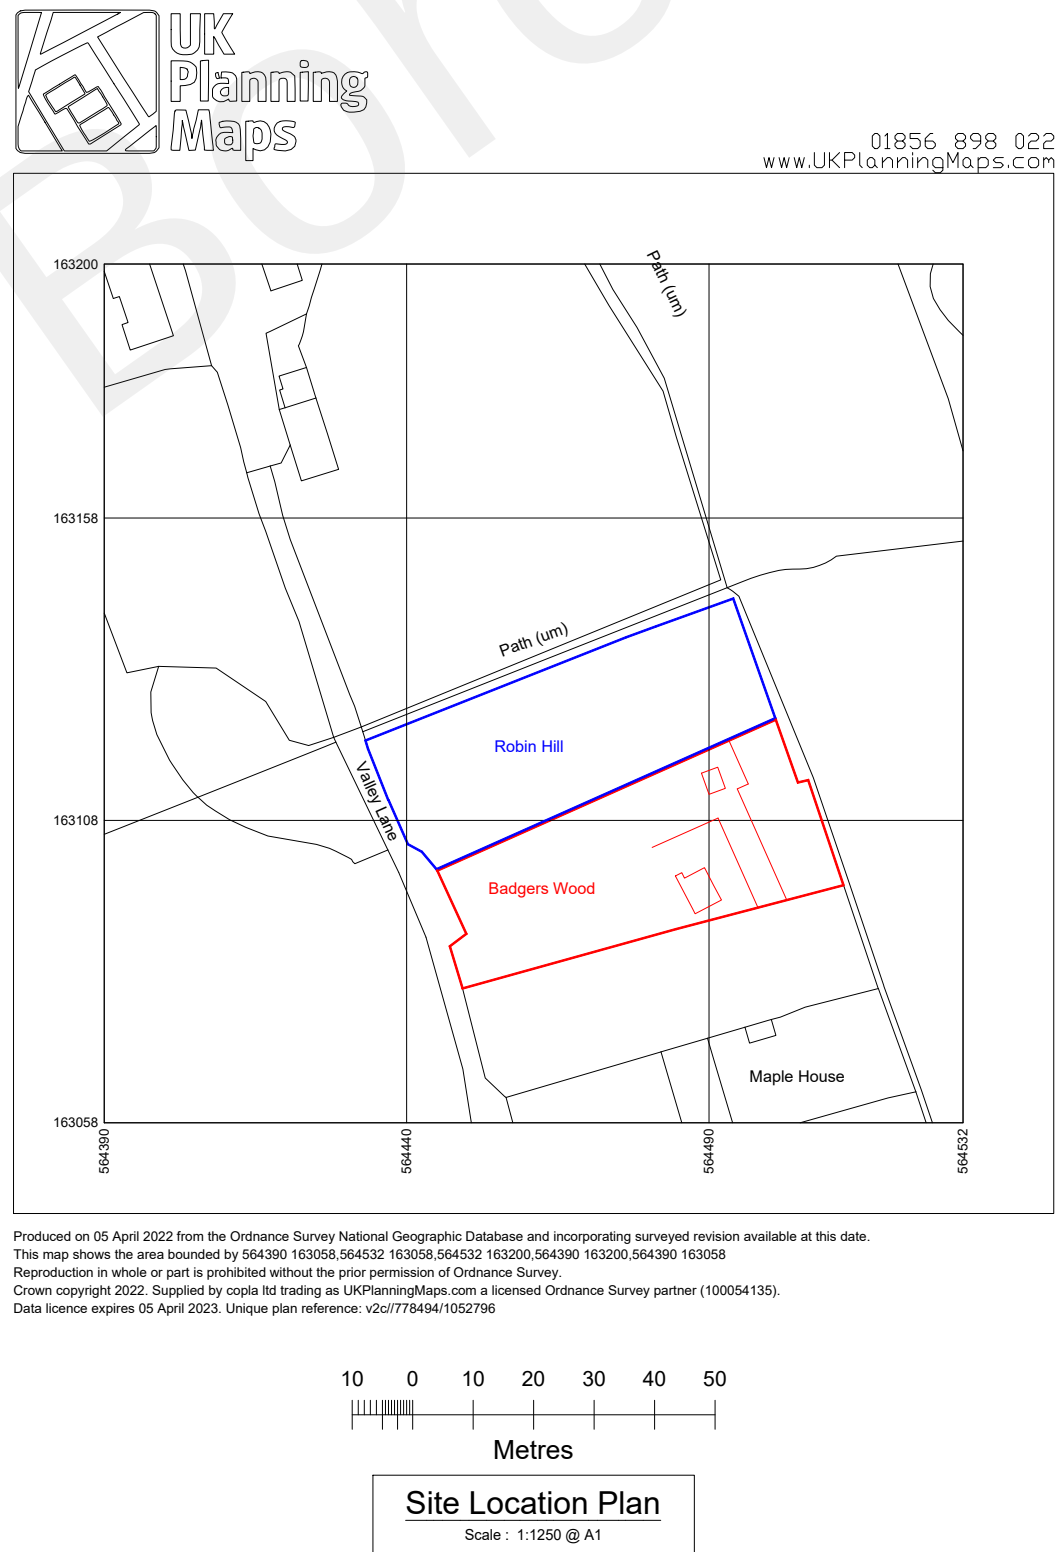


G and C Designs



135 Rainham Road,
Gillingham,
Kent.
ME7 5NQ
Tel: 01634 856 936
Mob: 07973 721 761
E-mail: info@gandcdesigns.com

www.gandcdesigns.com

Note: All dimensions shown are theoretical for reference purposes only and must be checked on site and amended to suit site conditions according to brick sizes etc during construction. Maximum and minimum dimensions shown in red. Drawings are drawn to a precise scale and any dimensions not shown can be scaled from the drawing using the scale marker bar as a reference. Dimensions for new constructions are to masonry and therefore do not include plaster or plasterboard on dabs thicknesses which are assumed to be 15mm and 28mm respectively. Dimensions to stud walls are to the timber studwork and do not include the plasterboard.

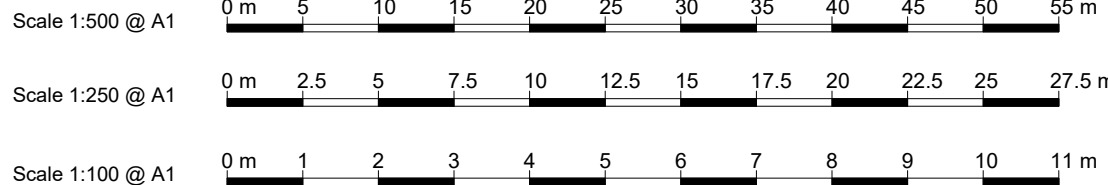

New dwelling and detached garage

Site:
Badgers Wood
Valley Lane
Meopham
KENT
DA13 0DG

Client:
Mr C Cutts
4 Boleyn Road
Kemsing
KENT
TN15 6RY

Date : 03/06/2022

Scale : 1:100 @ A1 or as indicated

Status: Planning 1

Dm By: VC Revision no.

Drg No. BWVL004 - Dimensions, Site Location Plan, Block Plans and Site Levels