




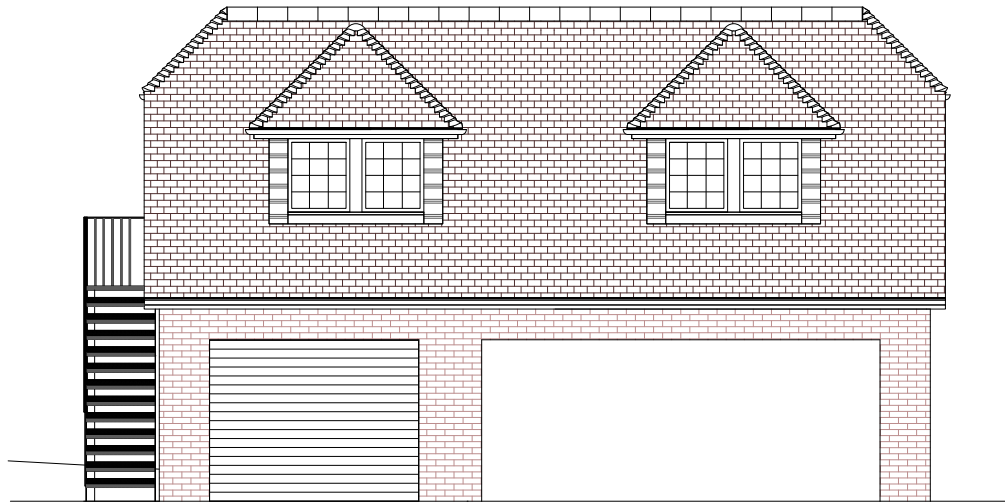


Proposed Garage Front Elevation

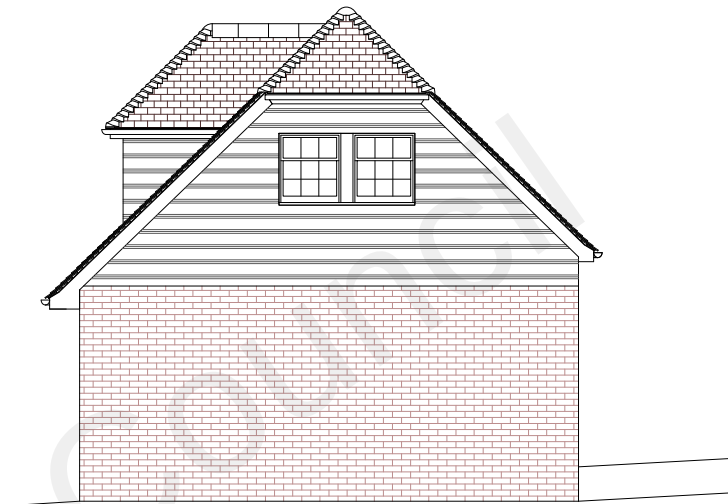

Proposed Garage Right Hand Side Elevation

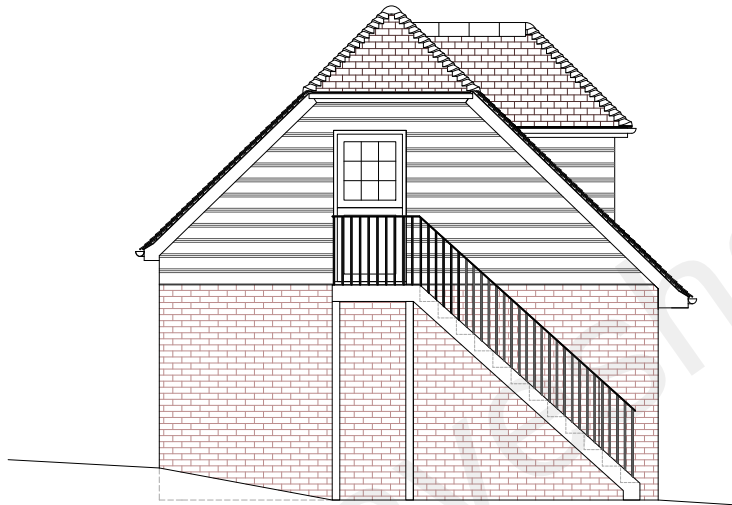

Proposed Garage Left Hand Side Elevation

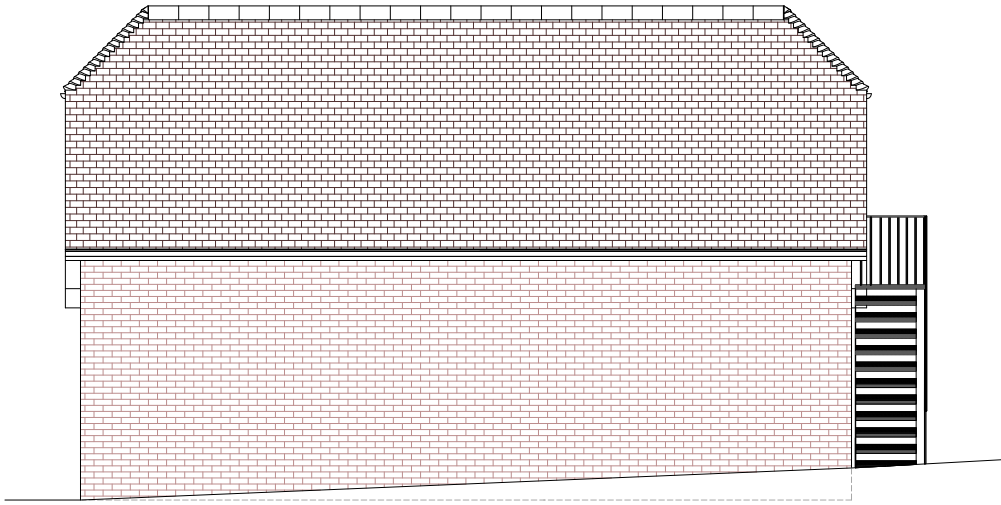

Proposed Garage Rear Elevation

G and C Designs



135 Rainham Road,
Gillingham,
Kent.
ME7 5NQ
Tel: 01634 856 936
Mob: 07973 721 761
E-mail: info@gandcdesigns.com

www.gandcdesigns.com

New dwelling and detached garage

Site: Badgers Wood Valley Lane Meopham KENT DA13 0DG	Client: Mr C Cutts 4 Boleyn Road Kemsing KENT TN15 6RY	Date : 31/05/2022	
		Scale : 1:100 @ A3	
		Status: Planning 1	
		Drm By. VC	Revision no.

Drg No. BWVL001 - Detached Garage Elevations

Scale 1:100 @ A3 0 m 1 2 3 4 5 5.5 m