




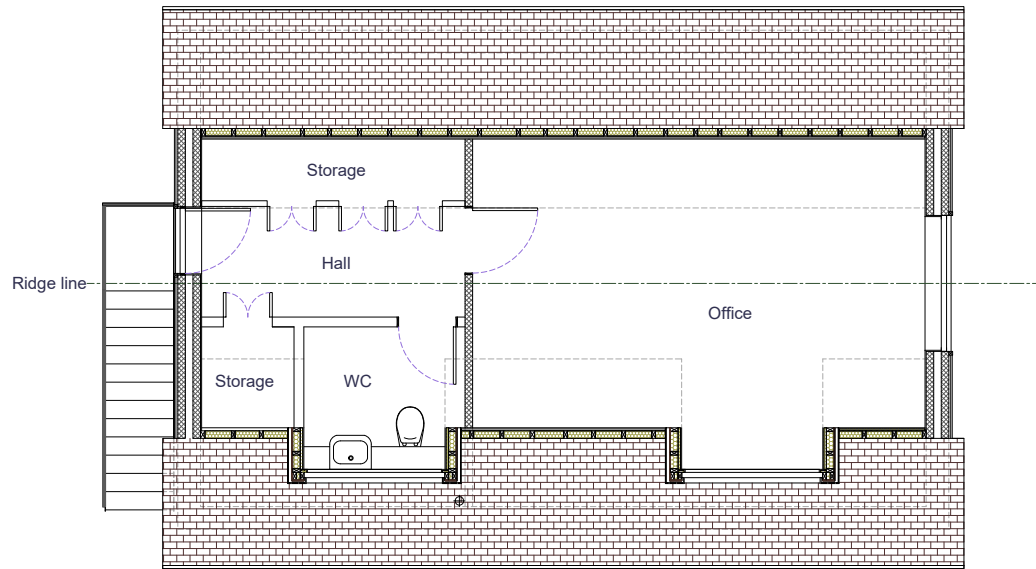


Proposed Garage First Floor Plan

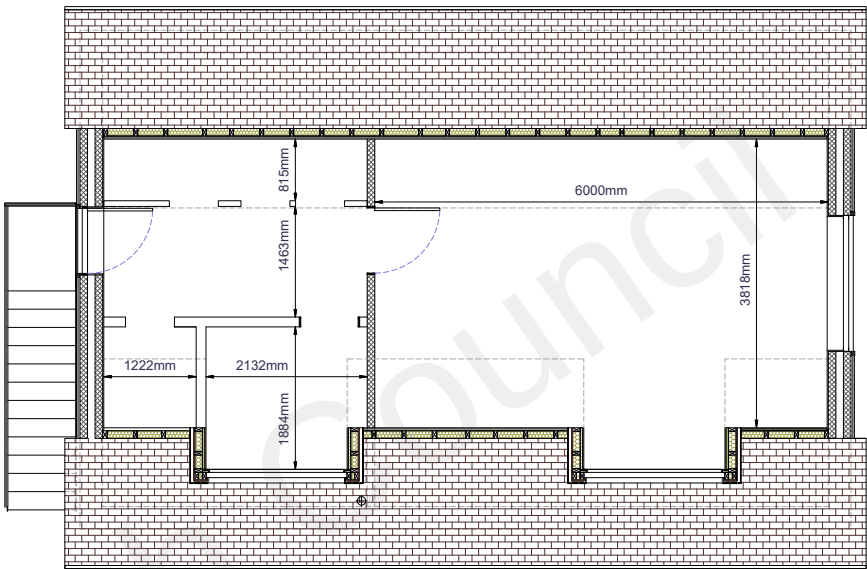

Proposed Garage First Floor Plan Dimensions

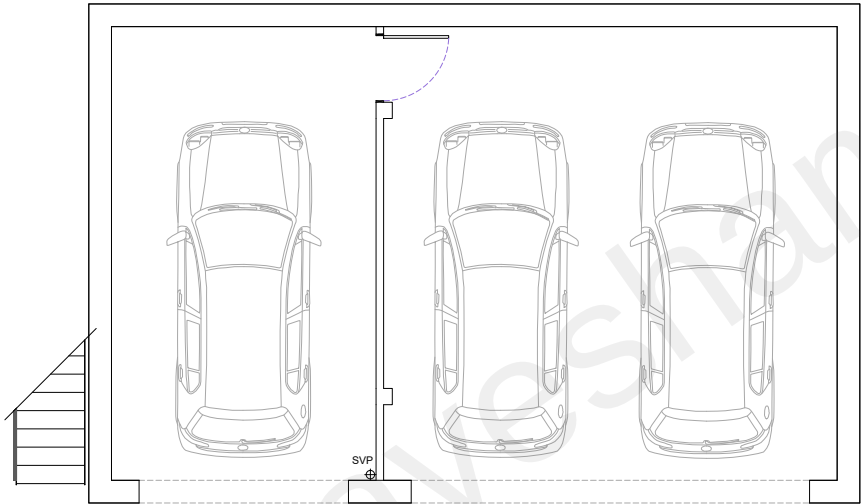

Proposed Garage Ground Floor Plan

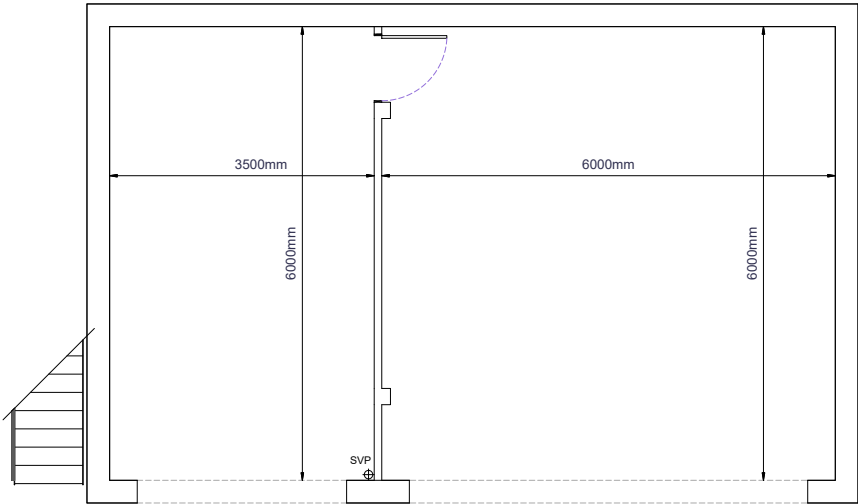

Proposed Garage Ground Floor Plan Dimensions

G and C Designs

135 Rainham Road,
Gillingham,
Kent.
ME7 5NQ
Tel: 01634 856 936
Mob: 07973 721 761
E-mail: info@gandcdesigns.com

www.gandcdesigns.com



New dwelling and detached garage			
Site: Badgers Wood Valley Lane Meopham KENT DA13 0DG	Client: Mr C Cutts 4 Boleyn Road Kemsing KENT TN15 6RY	Date : 31/05/2022	
		Scale : 1:100 @ A3	
		Status: Planning 1	
		Drm By. VC	Revision no.
Drg No. BWVL002 - Detached Garage Floor Plans and Dimensions			