





FRONT ELEVATION

- LEDGER
- 1 = Converted garage - Refer to DWG 700
 - 2 = Brick build boundary wall (As existing - no change - not shown)
 - 3 = Raised decking - for level access
 - 4 = New extensions with render finish to match existing
 - 5 = New pitch roof over first floor rear extension
 - 6 = New uPVC windows to match existing
 - 7 = Aluminium folding doors
 - 8 = New Velux windows
 - 9 = Flat roof to ground floor extension
 - 10 = Original building line
 - 11 = Existing Velux window - retained

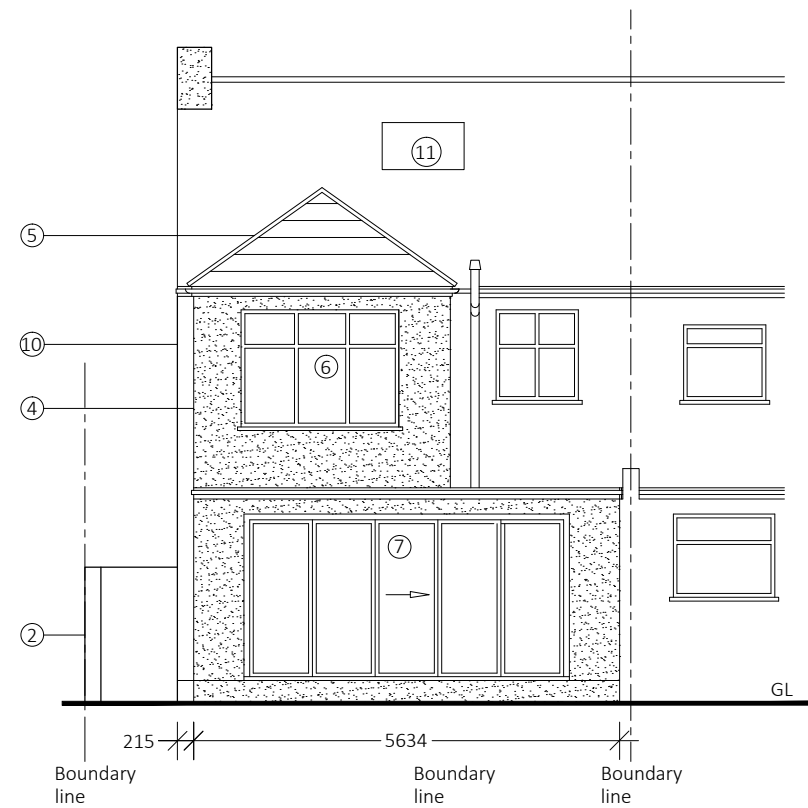


REAR ELEVATION

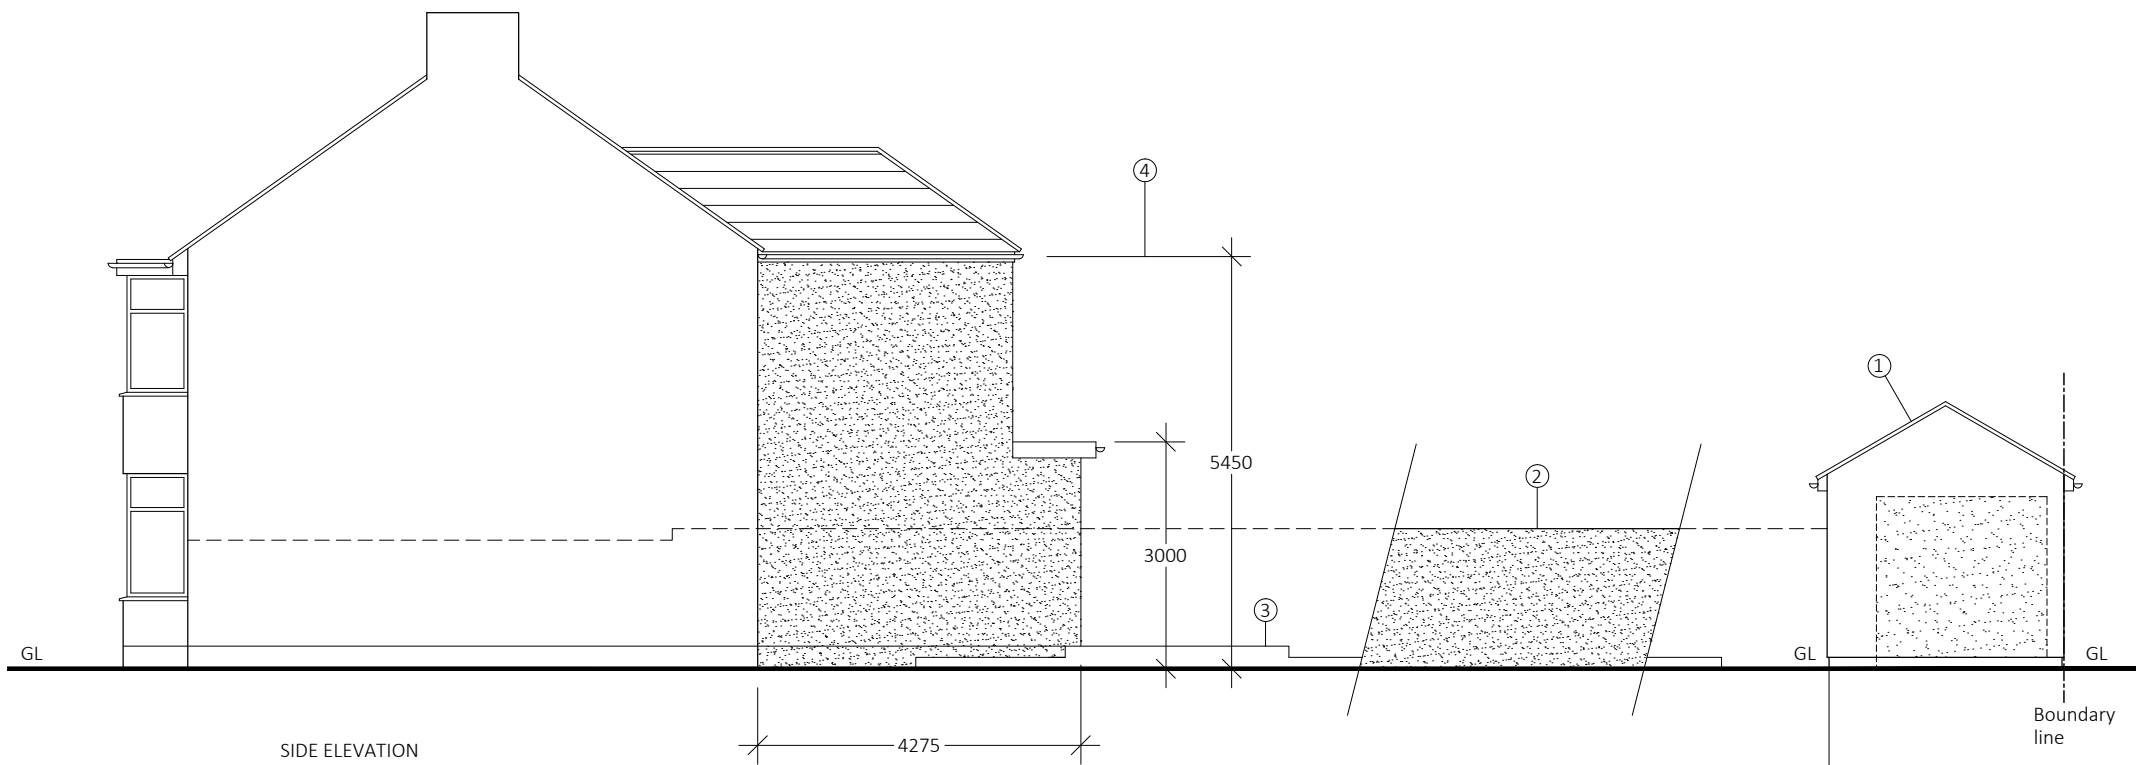

SIDE ELEVATION

Do not scale this drawing
All dimension must be checked on site before fabrication / construction
Material & workmanship to be to the best of their respective kind and in accordance with current British and European Standards & Codes of Practice, Statutory Authority & Manufacturers recommendations / specification

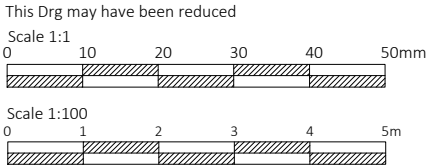

Notes / Ledger

J M D
Property Services

28 Sirdar Strand
Riverview Park
Gravesend
Kent.
DA12 4LP
t : 01474 740299
e: info@jmdd.co.uk

Client / Location
Mr & Mrs Kemp
21 Hall Road
Northfleet
Gravesend, Kent
DA11 8AW

Job Title
Modernisation Works

Drawing Title
Proposed Elevations

Scale
1:100 @ A3

Date
August 2022

Designed by
MB

Drawn by
MB

Checked by
Client (CL)

Approved by
Client

Drawing No.
JMD-1179-B-110

Revision
P3

Status
Planning Issue

File Ref: JMD-1179-E-01Drawings-02