



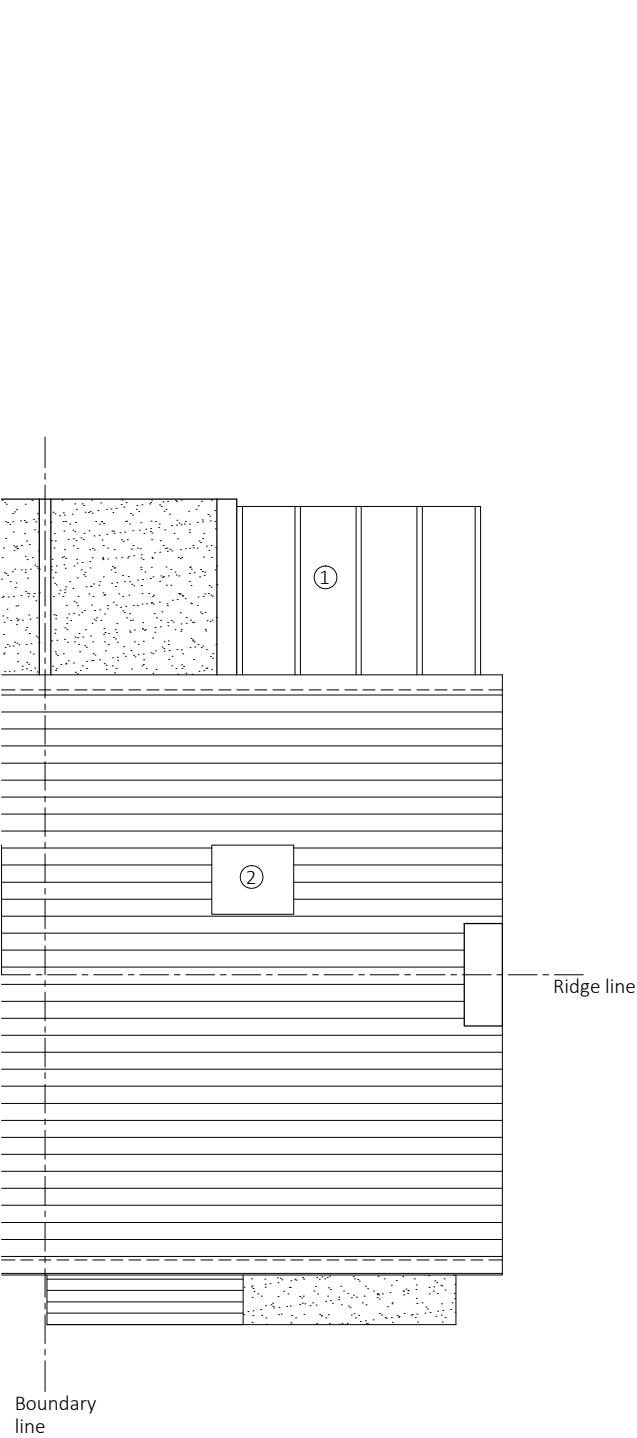


- LEDGER
- 1 = Conservatory
  - 2 = Existing Velux
  - 3 = Proposed G/F extension
  - 4 = Proposed F/F extension
  - 5 = New Velux windows

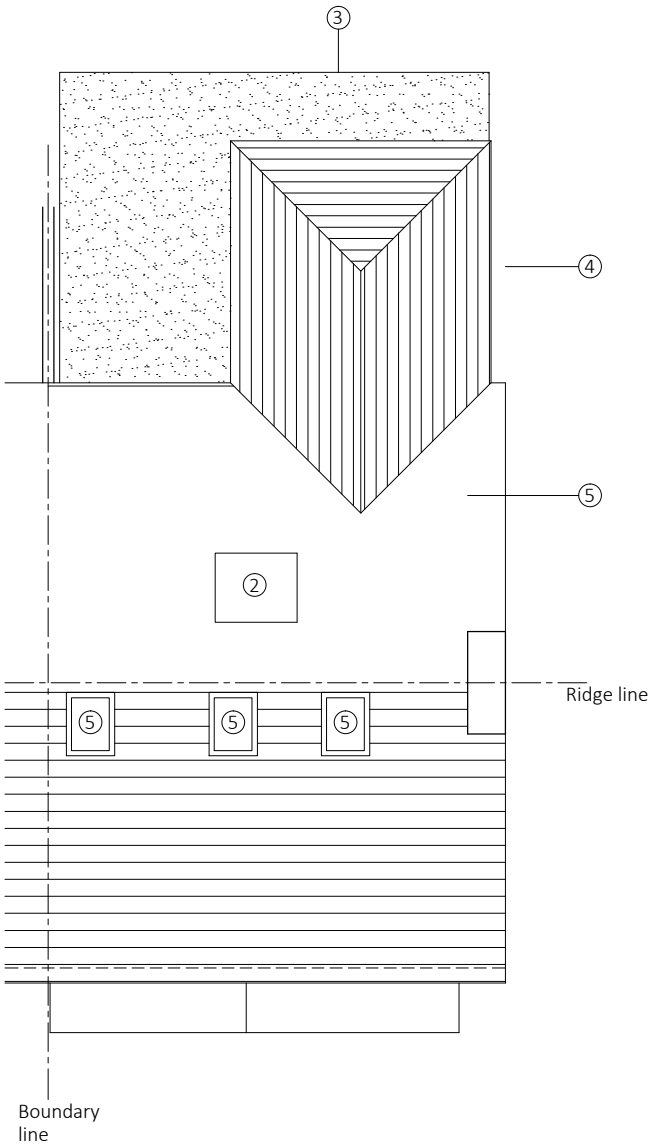

Do not scale this drawing

All dimension must be checked on site before fabrication / construction

Material & workmanship to be to the best of their respective kind and in accordance with current British and European Standards & Codes of Practice, Statutory Authority & Manufacturers recommendations / specification

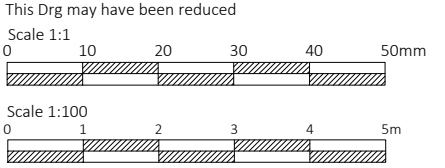

Notes / Ledger

J M D  
Property Services

28 Sirdar Strand  
Riverview Park  
Gravesend  
Kent.  
DA12 4LP  
t : 01474 740299  
e: info@jmdd.co.uk

Client / Location

Mr & Mrs Kemp  
21 Hall Road  
Northfleet  
Gravesend, Kent  
DA11 8AW

Job Title

Modernisation Works

Drawing Title

Existing & Proposed  
Roof Plan

|                                    |                |                           |                       |
|------------------------------------|----------------|---------------------------|-----------------------|
| Scale<br>1:100 @ A3                |                | Date<br>August 2022       |                       |
| Designed by<br>MB                  | Drawn by<br>MB | Checked by<br>Client (CL) | Approved by<br>Client |
| Drawing No.<br>JMD-1179-B-160      |                |                           | Revision<br>P3        |
| Status<br>Planning Issue           |                |                           |                       |
| File Ref: JMD-1179-E-01Drawings-02 |                |                           |                       |