

Notes:


- Do not scale from this drawing.
- All dimensions to be verified on site and is in mm.
- Builder to verify all dimensions, heights and levels prior to commencement of work.
- All documents shall be checked to ensure that they are compatible by the contractor before construction commences. In the event of apparent ambiguity or contradiction the engineer and/ or architect shall be notified immediately.
- The contractor in preparing his estimate shall visit the site and acquaint himself with the problems involved .
- The contractor shall issue all statutory notices to the local Authority during progress and completion of works.




Front Elevation



Rear Elevation

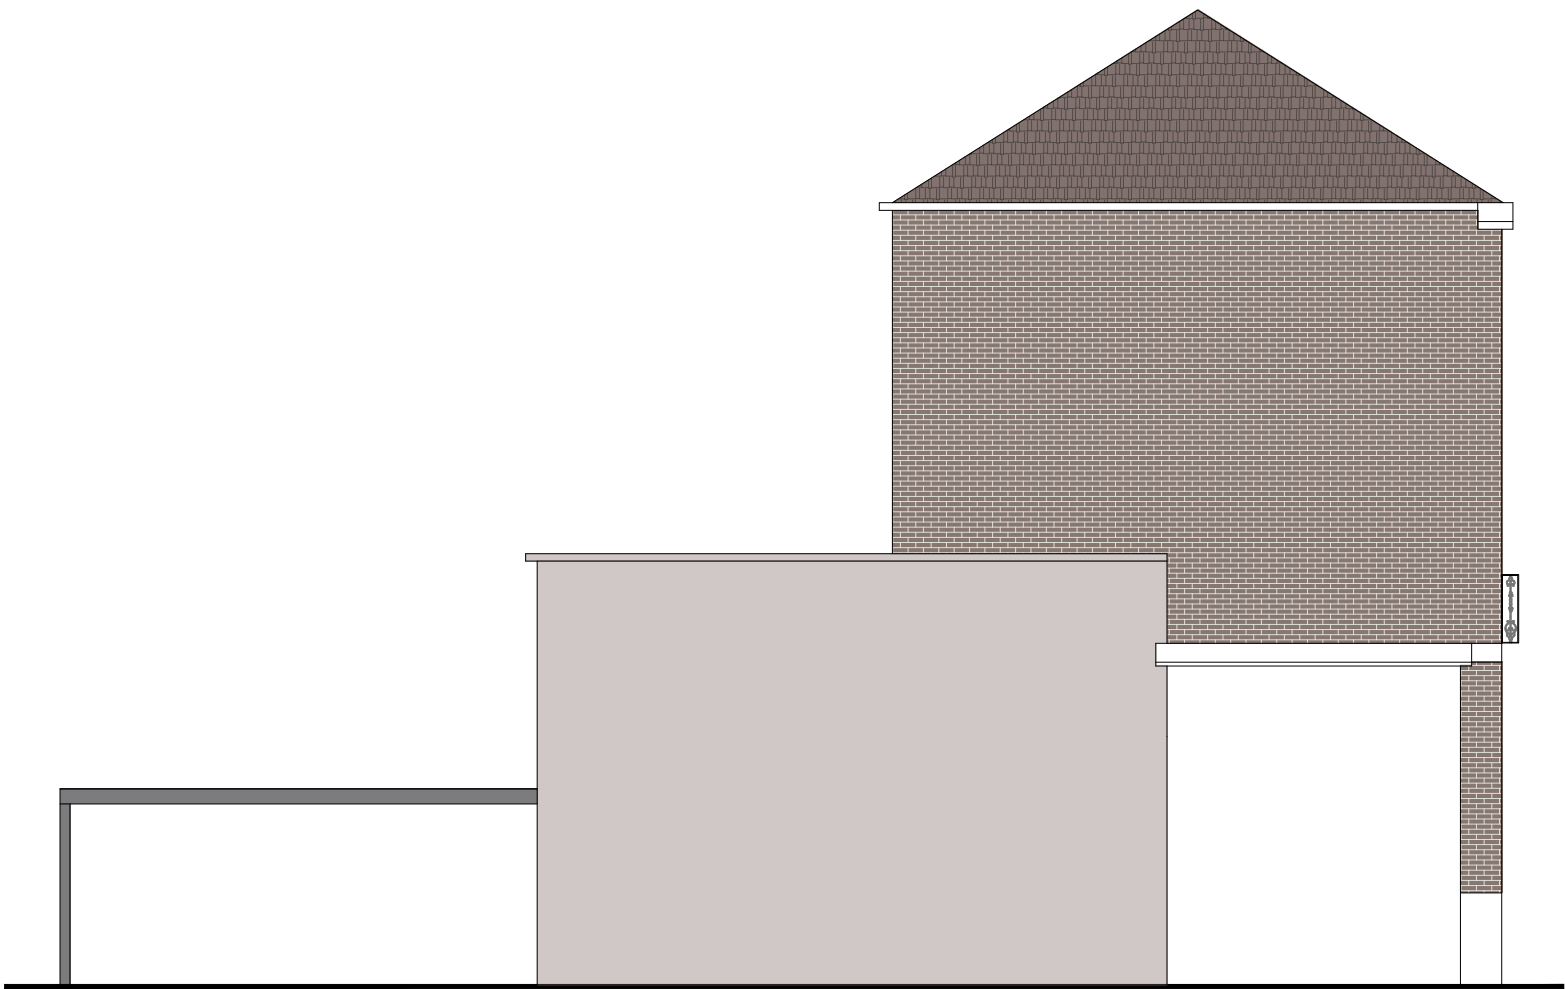

Side Elevation

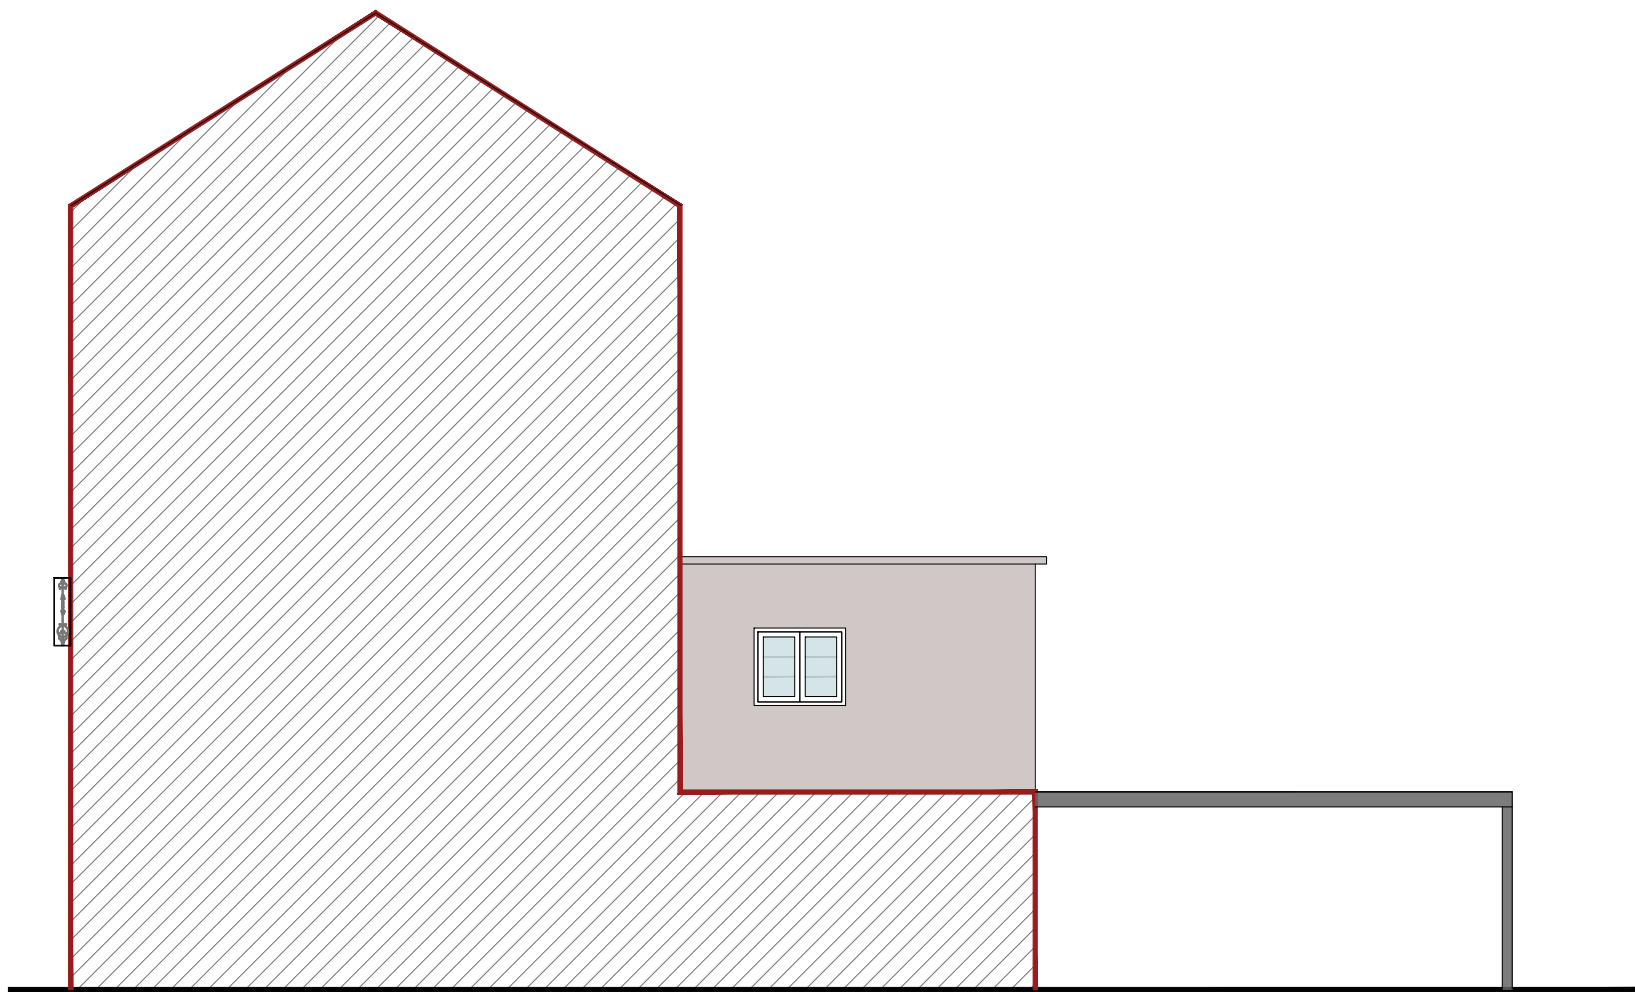

Side Elevation

A	-	-	-/-/-
REV:	DESCRIPTION:	BY:	DATE:

STATUS:

PLANNING

Whitehall Place
47 The Terrace,
Gravesend, Kent
DA12 2DL
01474 247 787
info@barronedwards.co.uk
www.barronedwards.co.uk

SITE:	38 Windmill Street Gravesend Kent DA12 1BA
TITLE:	Proposed Elevations

SCALE AT A2:	DATE:	DRAWN:
1:100	23.08.23	HH
PROJECT NO:	DRAWING NO:	REVISION:
230130	005	A

1:100

