




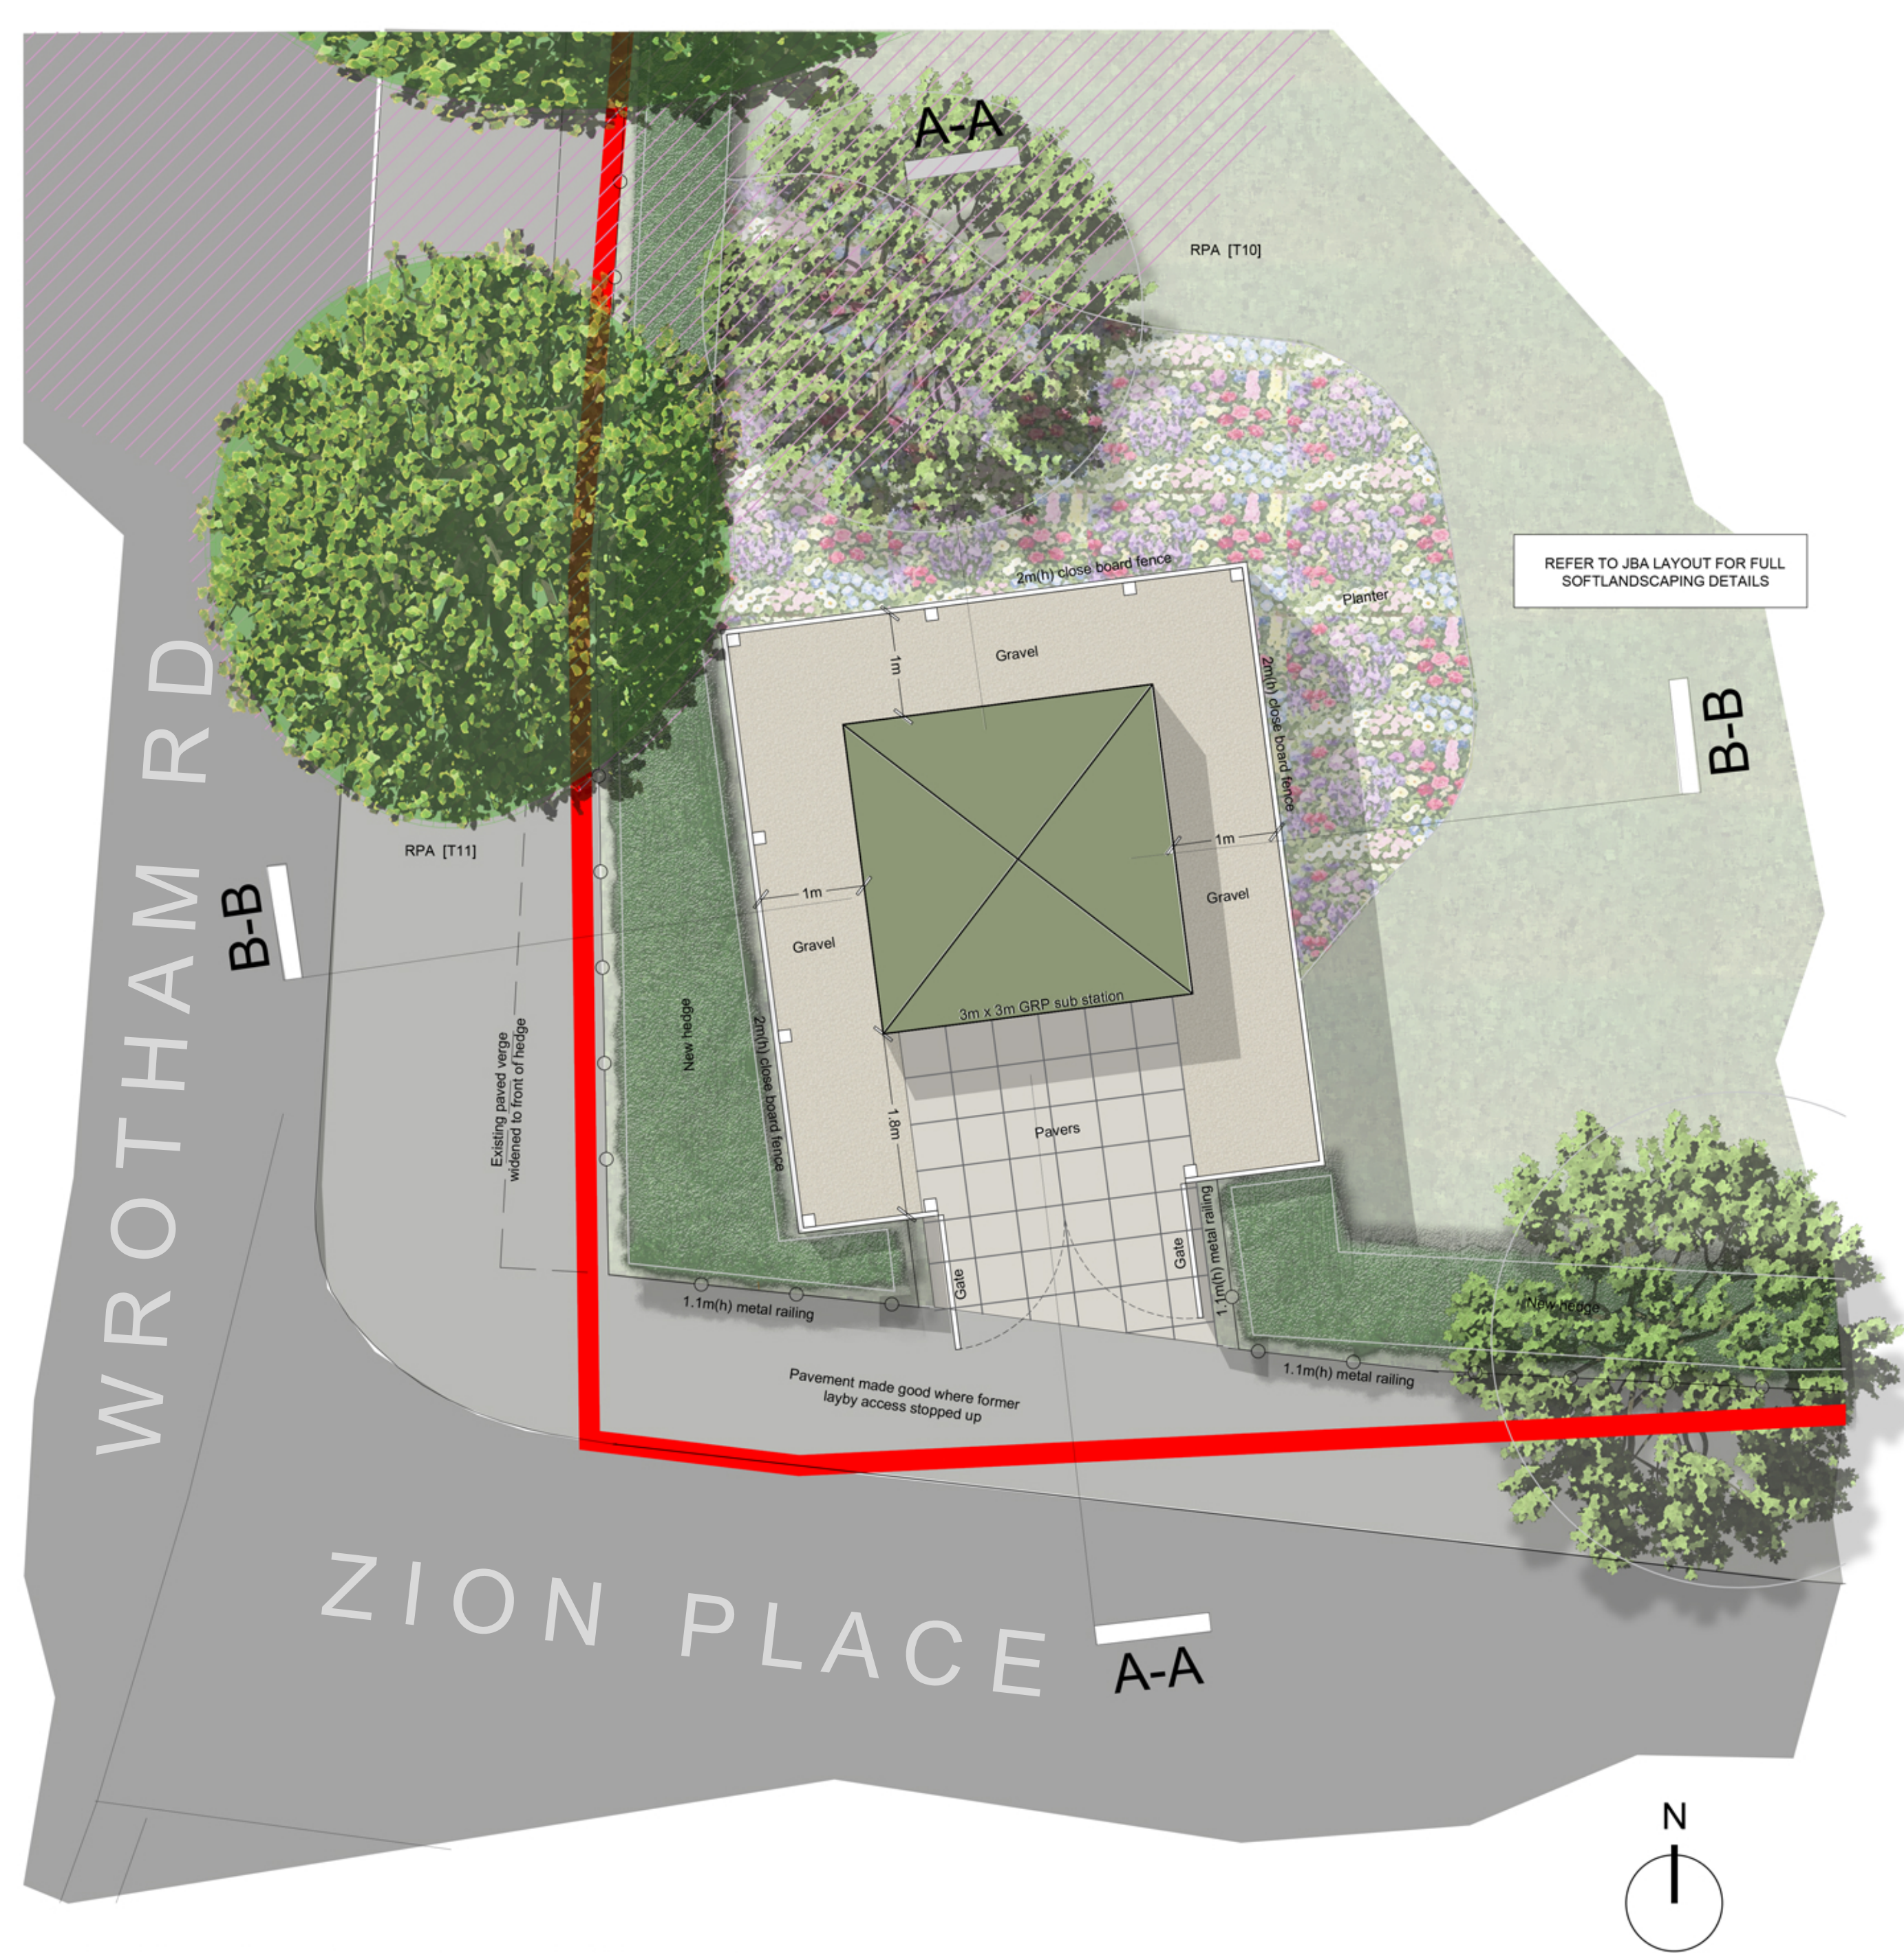

PROPOSED SUBSTATION ENCLOSURE SITE PLAN_scale 1:50

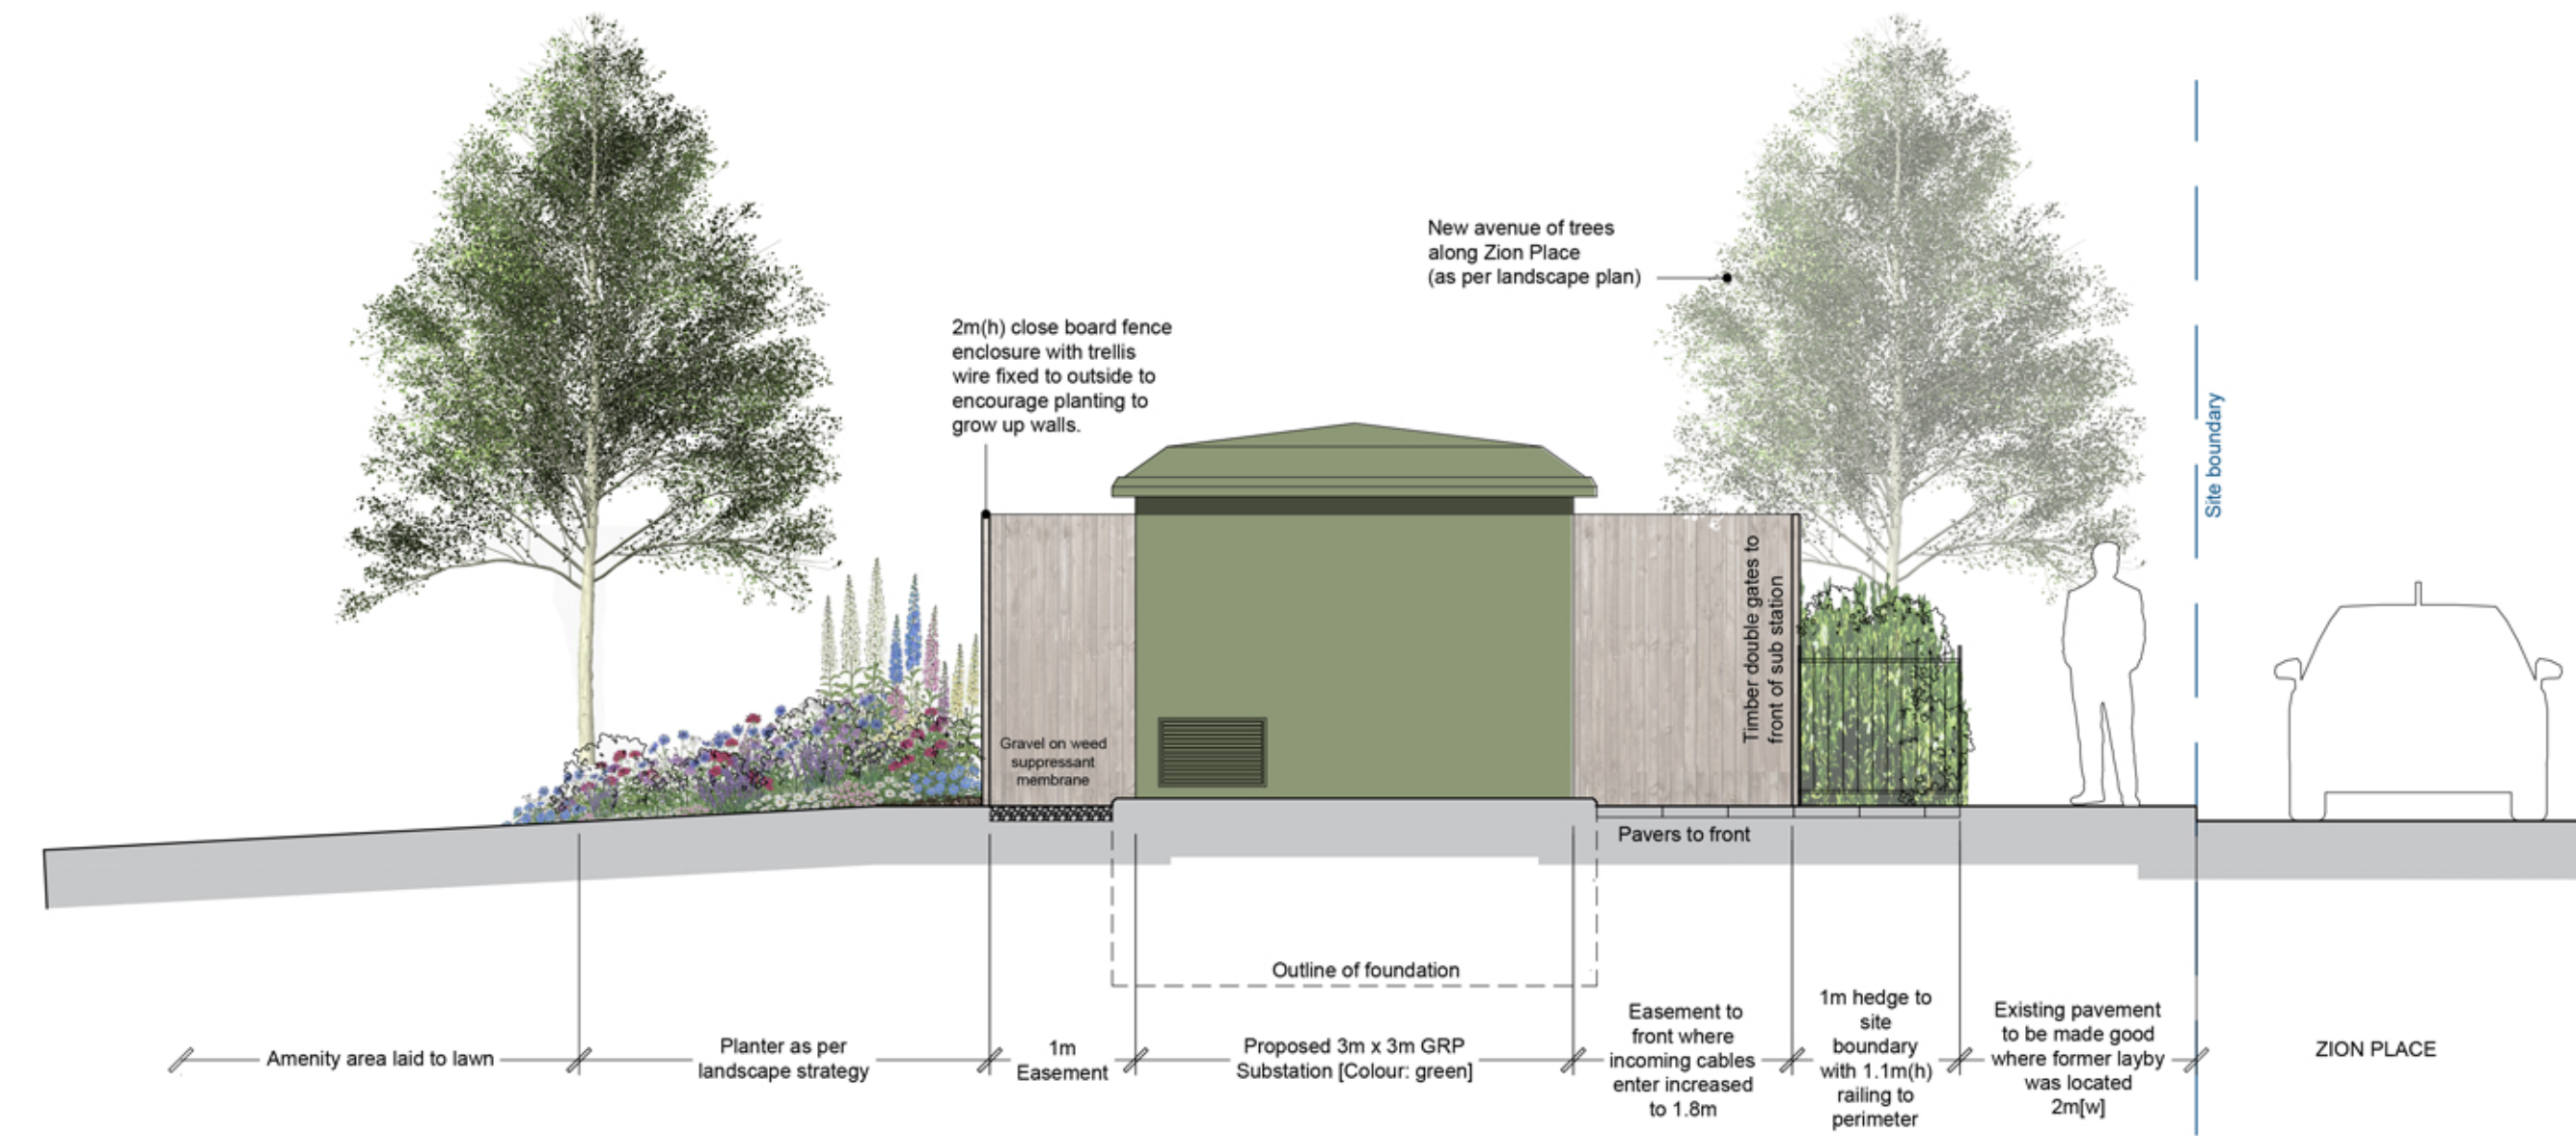

PROPOSED SUBSTATION ENCLOSURE SECTION AA_scale 1:50

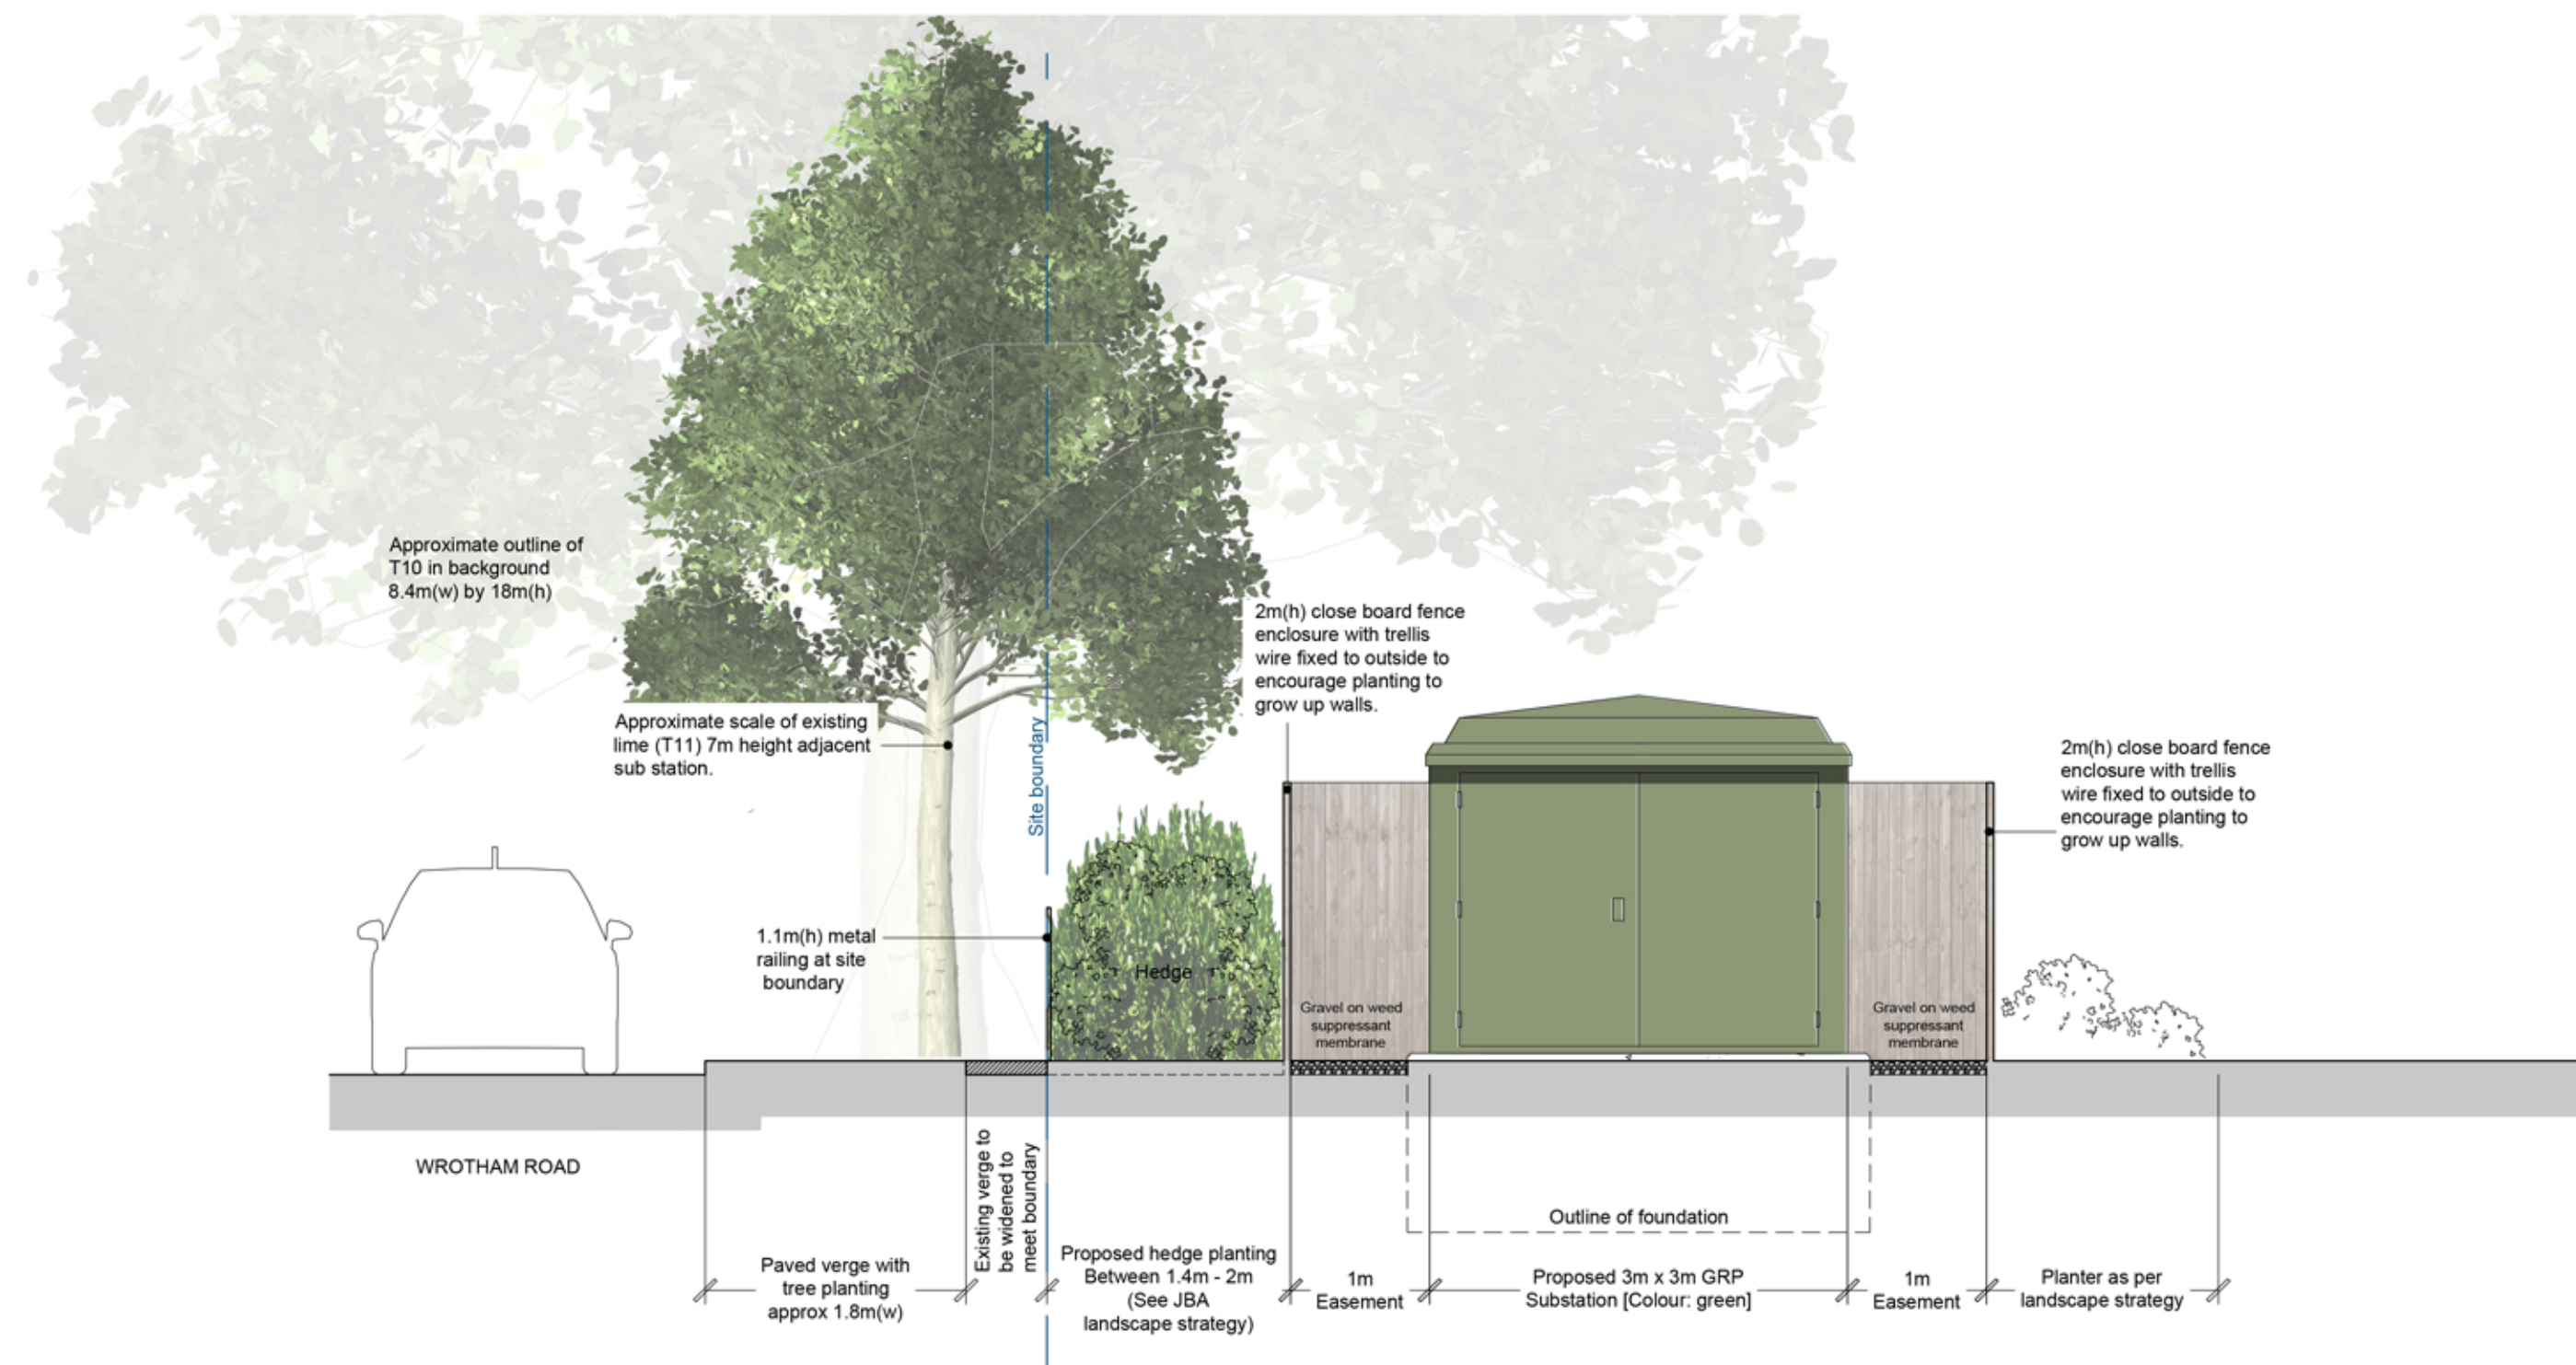

PROPOSED SUBSTATION ENCLOSURE SECTION BB_scale 1:50



PROPOSED SUBSTATION
[SOUTH ELEVATION]_scale 1:50



PROPOSED SUBSTATION
[WEST ELEVATION]_scale 1:50



PROPOSED SUBSTATION
[NORTH ELEVATION]_scale 1:50



PROPOSED SUBSTATION
[EAST ELEVATION]_scale 1:50



Proposed Retirement Apartments on
land formerly Gravesend Police Station, Windmill St, Gravesend, DA12 1DB

S:\Planning and Design\Design\Site\GRAVESEND\20085GD\ - Windmill Street [HOUSING 21]07_APPLICATION01_DWG & PDF\20085GD_PL100 SERIES_10.08.26 [SITE PLAN_FLOOR PLANS_ELEVATIONS]

P1	Planning issue	1208/26	CB	BS
Rev.		Date	By	Ck


**Churchill
Living**
Your lifestyle • Your choice

In partnership with

Housing 

Proposed Retirement Development
On land formerly Gravesend Police Station
Windmill Street, Gravesend
DA12 1DB

PROPOSED SUB STATION

PLANNING

Scale	1:200 @ A1	Date	JAN 2026
Drawn	AS/CB	Checked	BS
Drawing No.		Rev.	

20085GD_PL113 P1

planningissues
TOWN PLANNING AND ARCHITECTURE

Churchill House • Parkside • Ringwood • Hampshire • BH24 3SG
Tel: (01425) 462375 E-mail: design@planningissues.co.uk

© This drawing & design are copyright of Churchill Living