


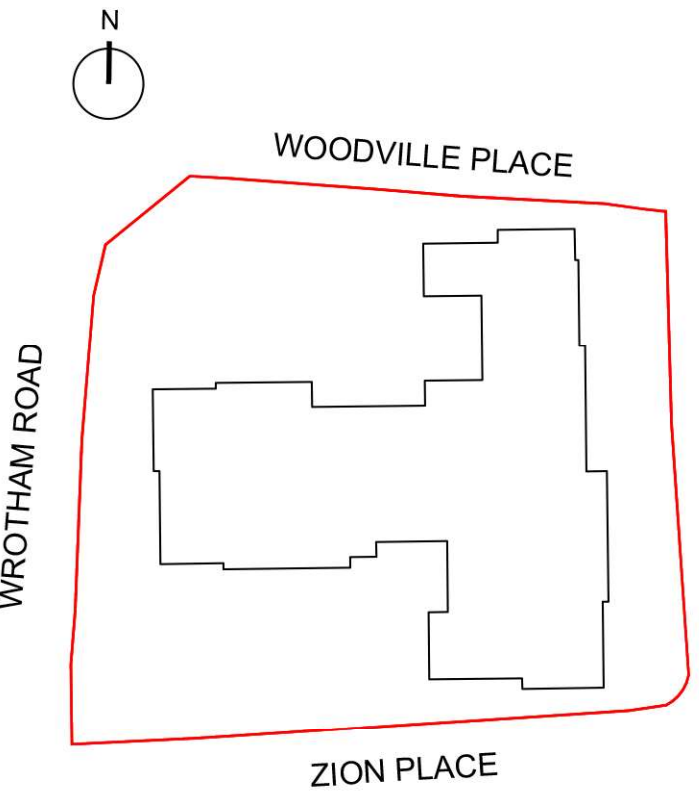

CONTEXT ELEVATION (WOODVILLE PLACE) scale 1:200



CONTEXT ELEVATION (WROTHAM ROAD) scale 1:200



CONTEXT ELEVATION (ZION PLACE) scale 1:200

Proposed Retirement Apartments on
land formerly Gravesend Police Station, Windmill St, Gravesend, DA12 1DB

S:\Planning and Design\Design Sites\GRAVESEND [20085GD] - Windmill Street [HOUSING 21]07_APPLICATION01_DWG & PDF\20085GD_PL100 SERIES_10.08.26 [SITE PLAN_FLOOR PLANS_ELEVATIONS]

OUTLINE OF APPROVAL					
P2	Substation enclosure added	10/08/26	CB	BS	
P1	Planning issue	28/01/26	AS/CB	BS	
Rev.		Date	By	CK	



Churchill
Living

Your lifestyle • Your choice

In partnership with



Proposed Retirement Development
On land formerly Gravesend Police Station
Windmill Street, Gravesend
DA12 1DB

Context Elevations

PLANNING			
Scale	1:200 @ A1	Date	JAN 2026
Drawn	AS/CB	Checked	BS
Drawing No.		Rev.	

20085GD_PL111 P2



planningissues

TOWN PLANNING AND ARCHITECTURE

Churchill House • Parkside • Ringwood • Hampshire • BH24 3SG
Tel: (01425) 462375 E-mail: design@planningissues.co.uk

© This drawing & design are copyright of Churchill Living.

