


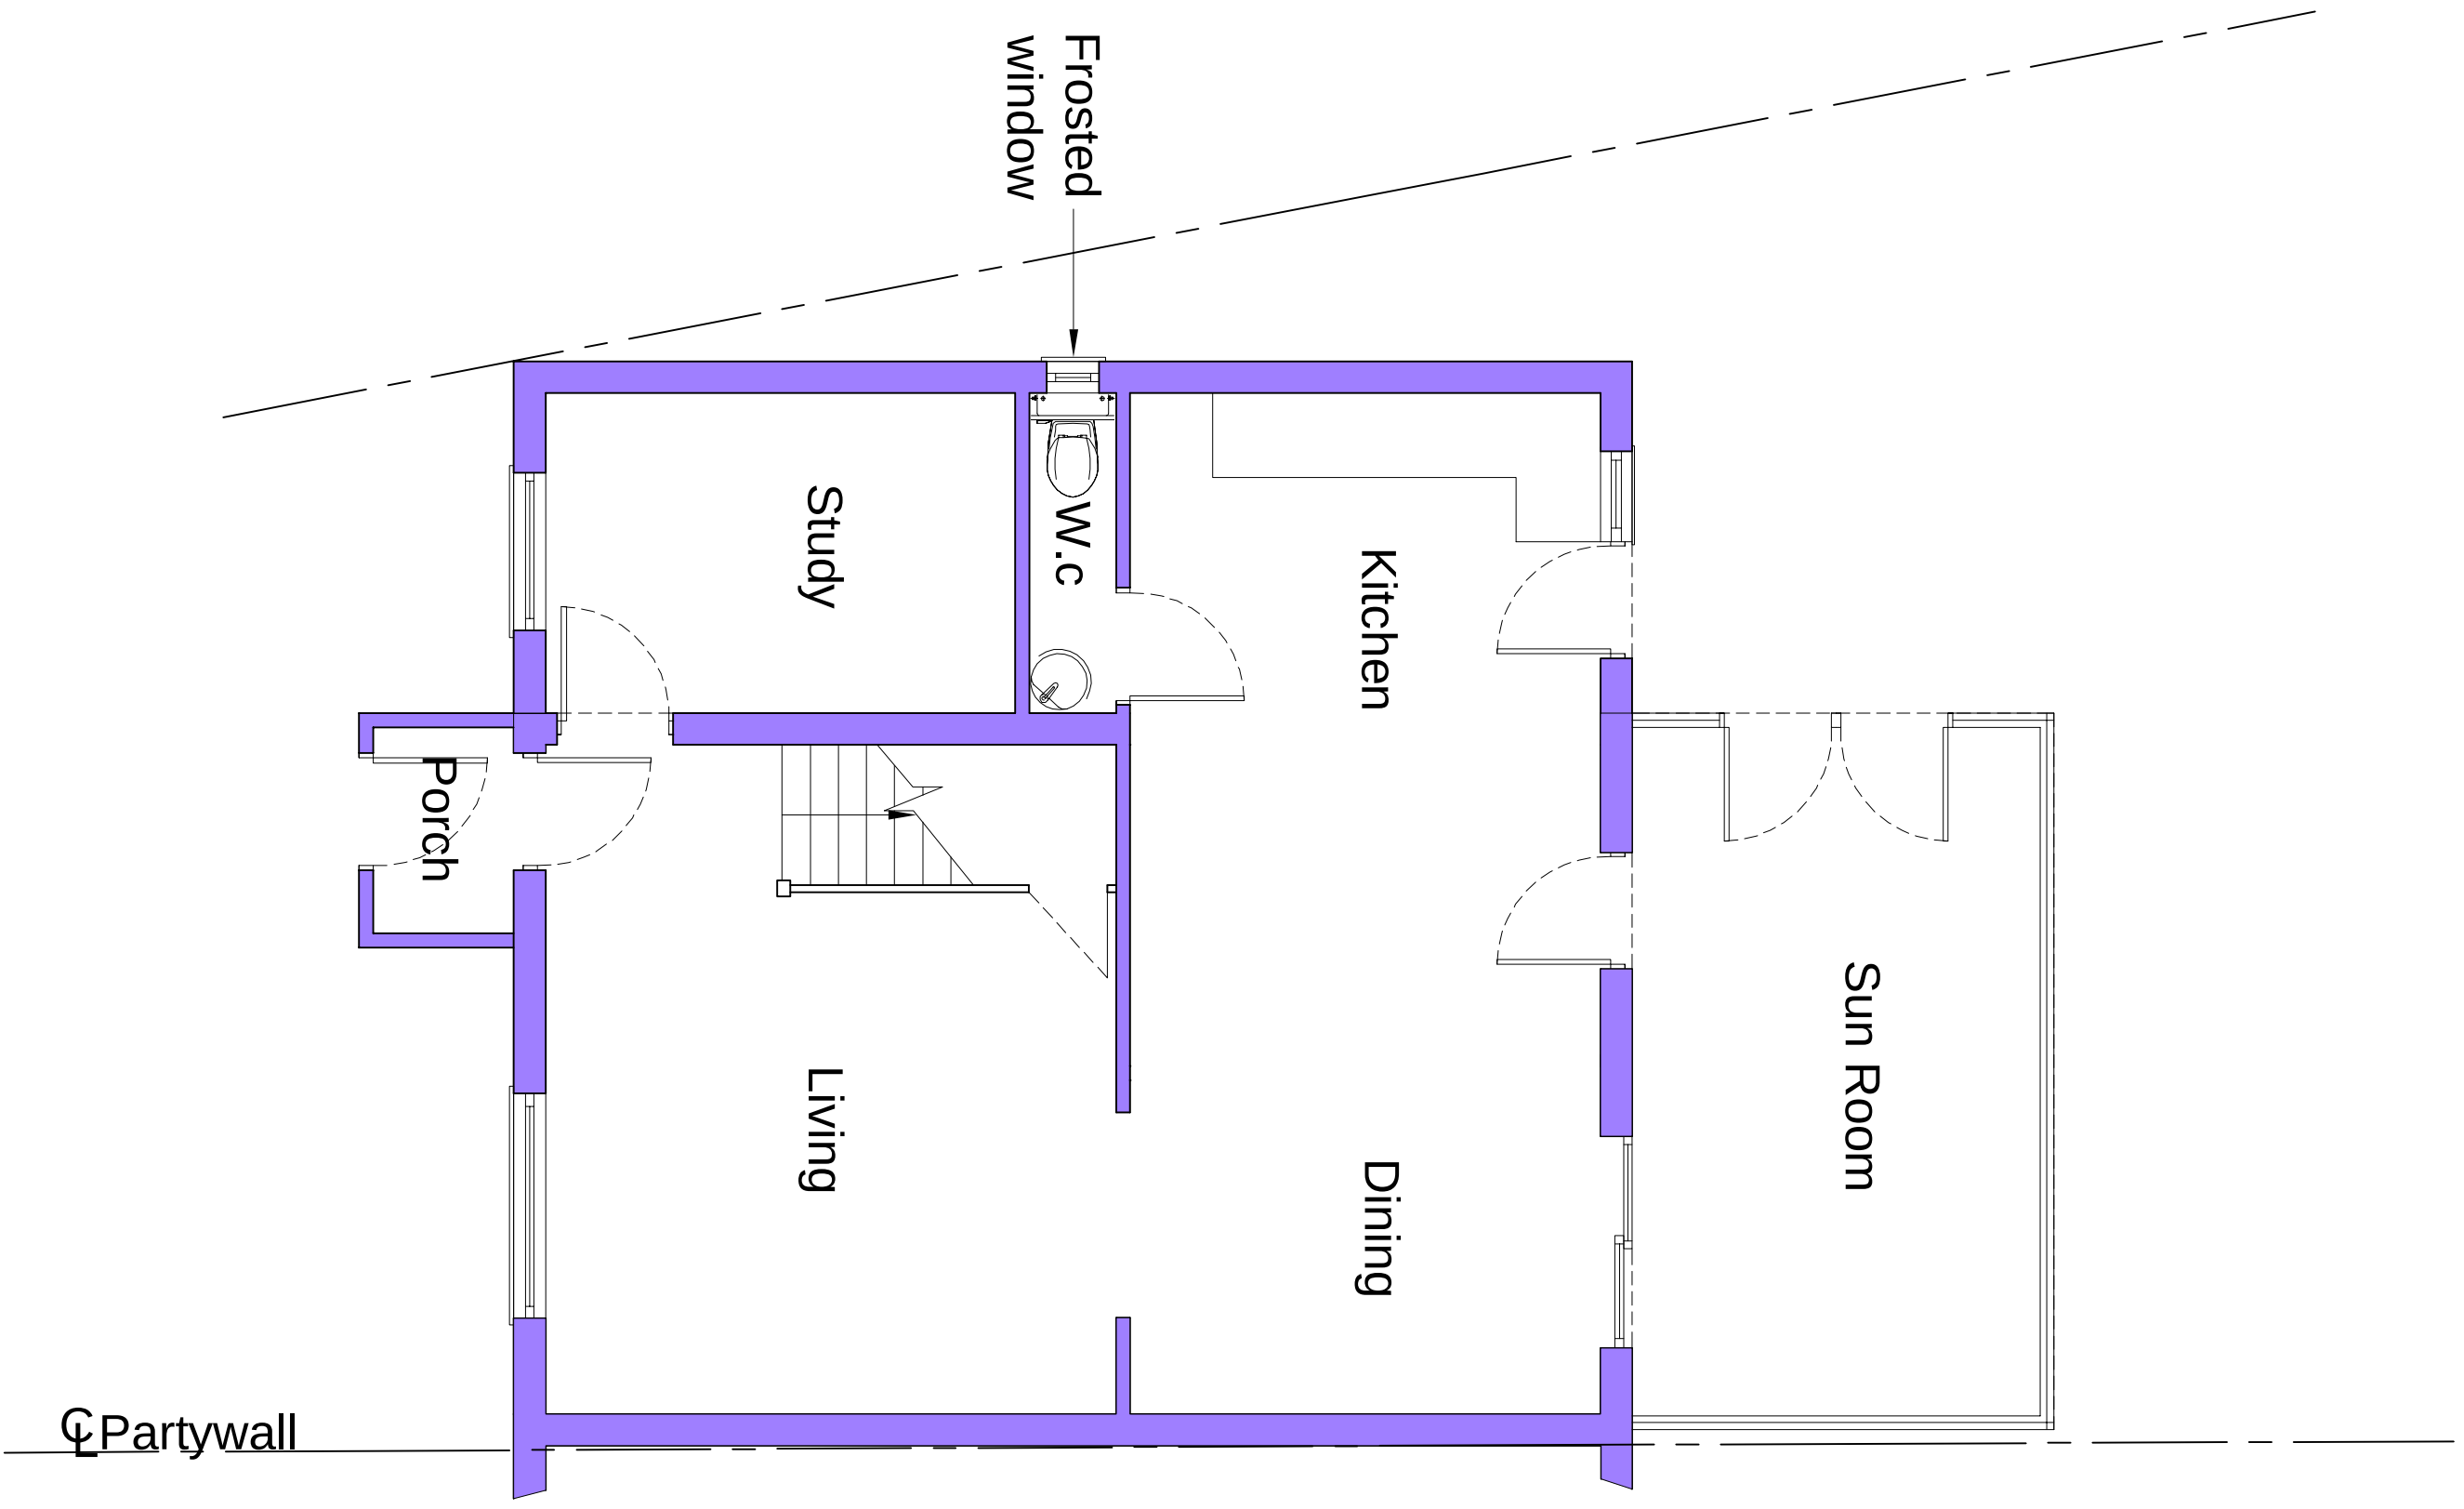


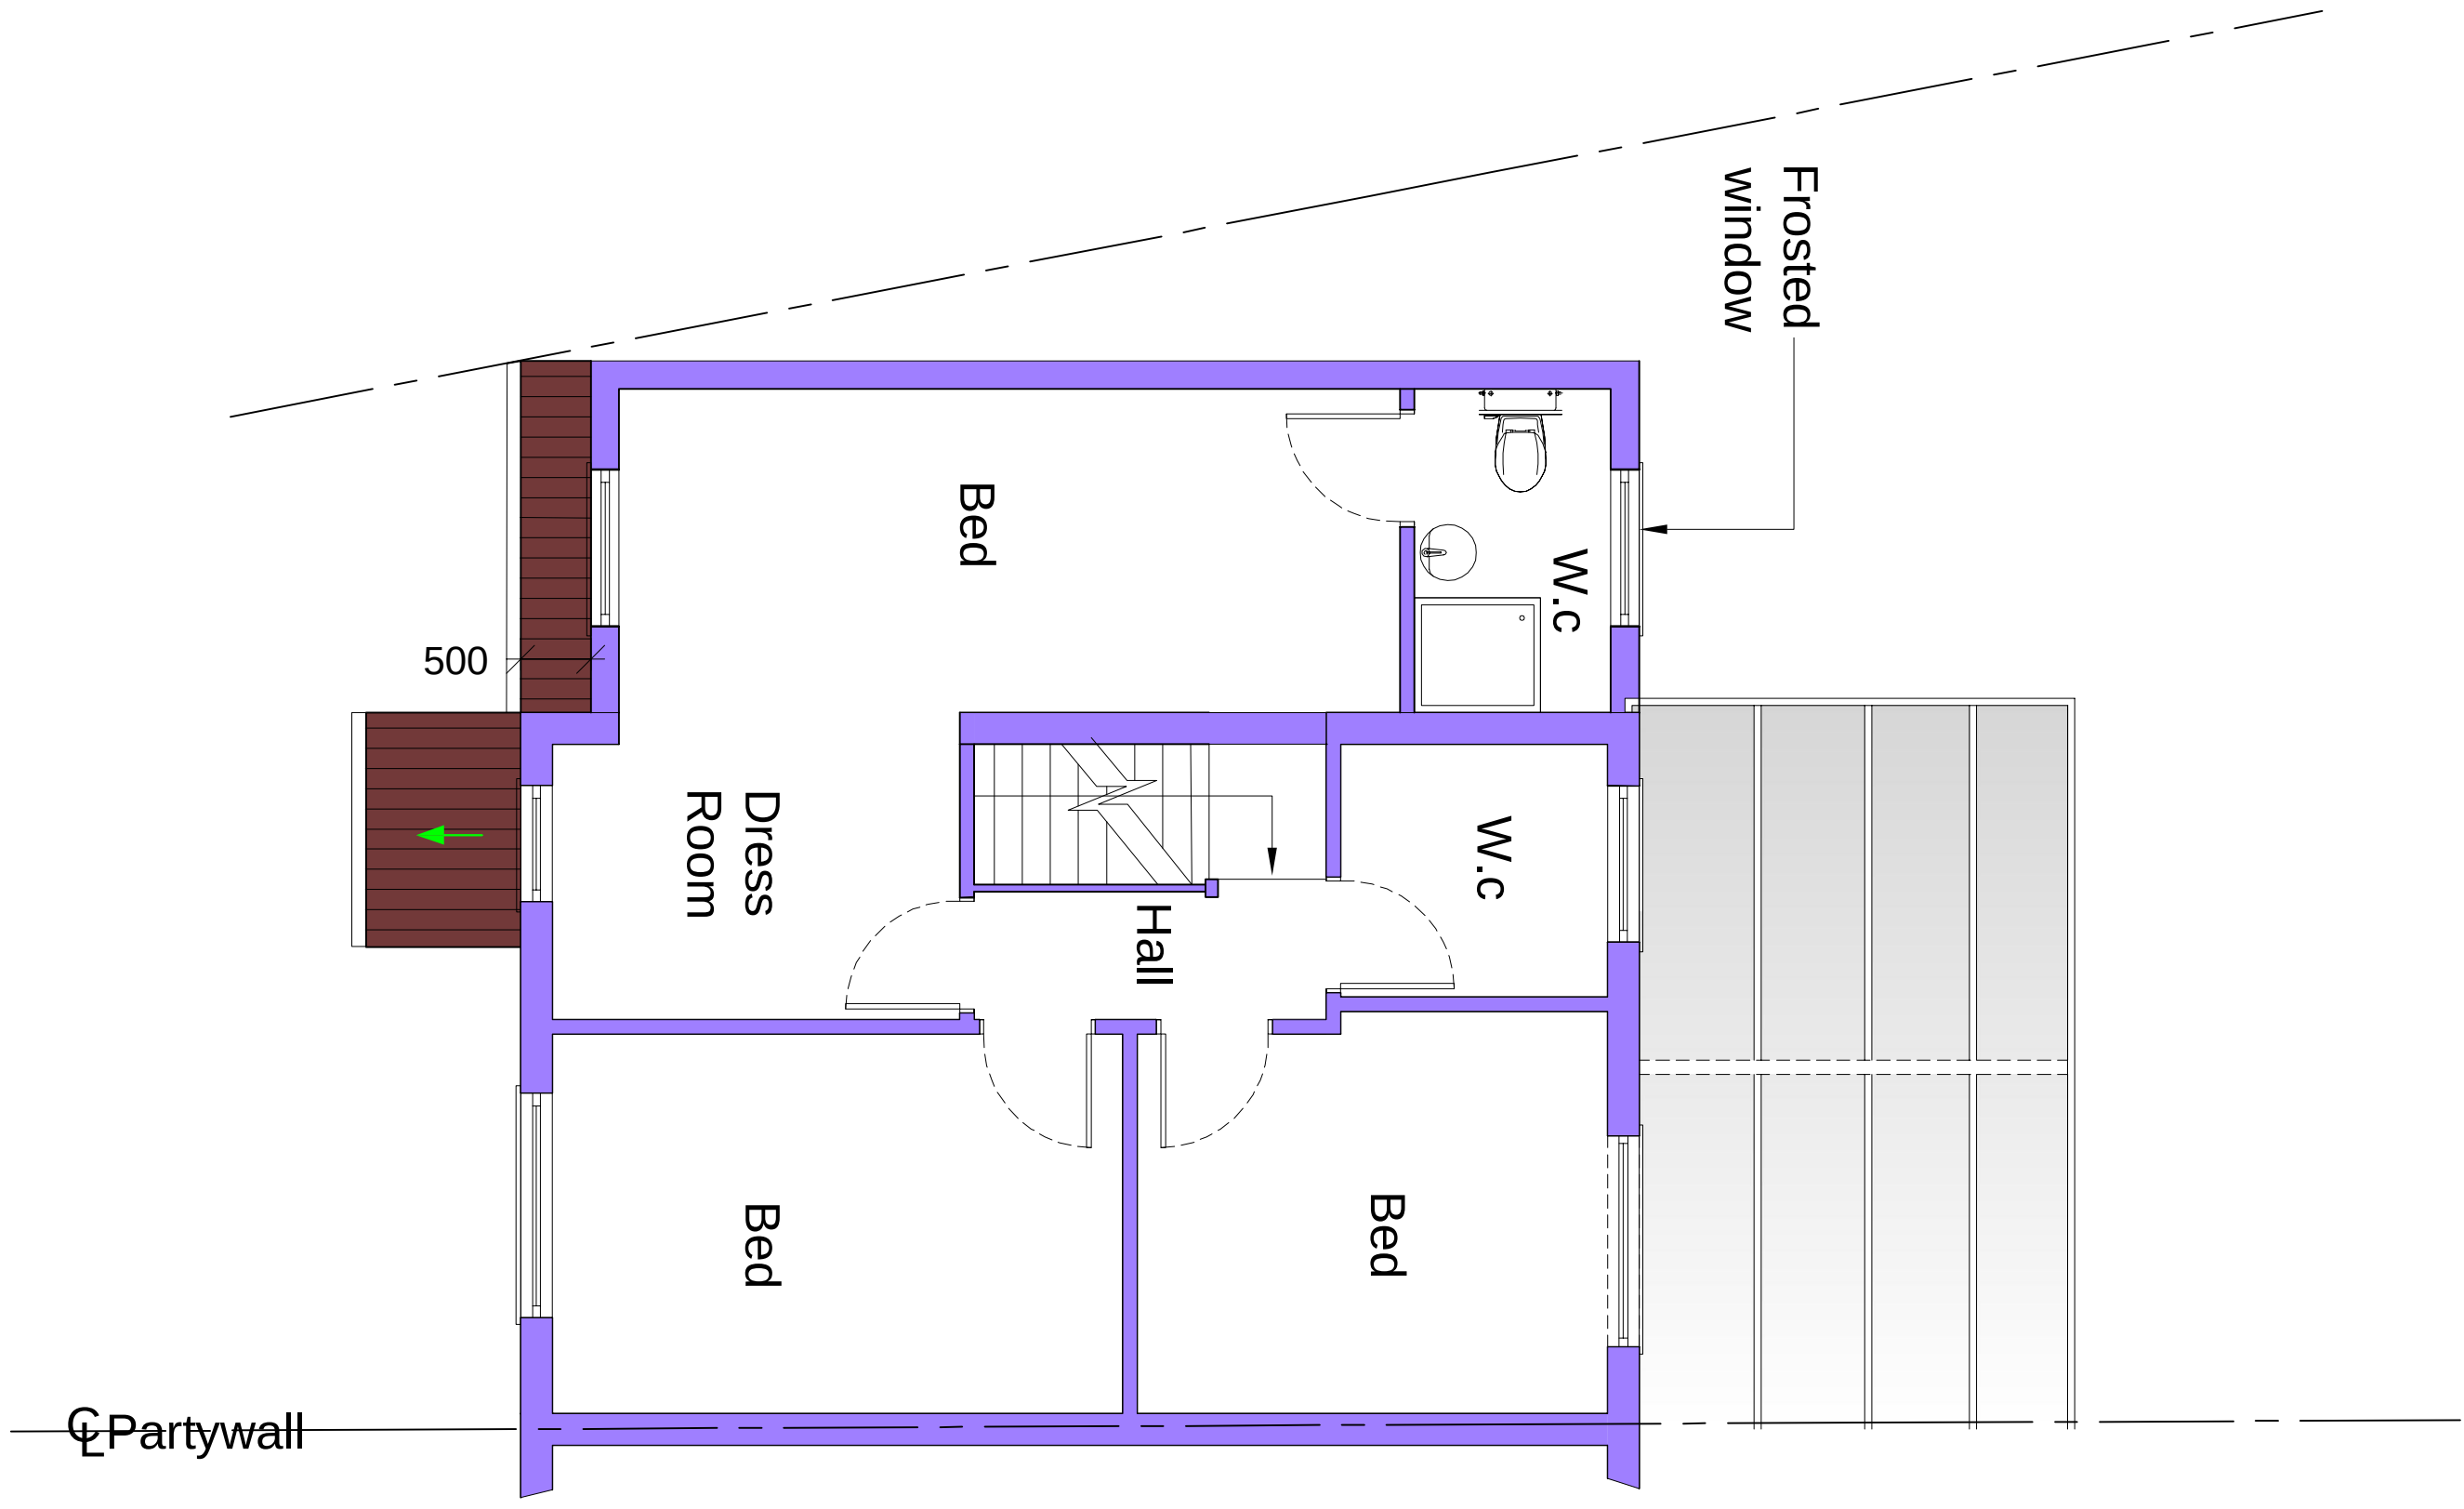

Proposed Ground Floor Plan

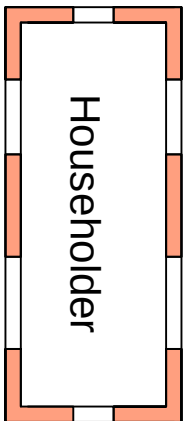

Proposed First Floor Plan

 

Pl	ISSUED TO PLANNING	06.01.23			
Rev		Date			



Job Title

18 Saunders Close
Gravesend DA11 8SJ

Drawing Title

Proposed Plans

Scale	1:50 @ A1		
Job No.	51-1000-989	Proj No.	S06
		Rev	P1