




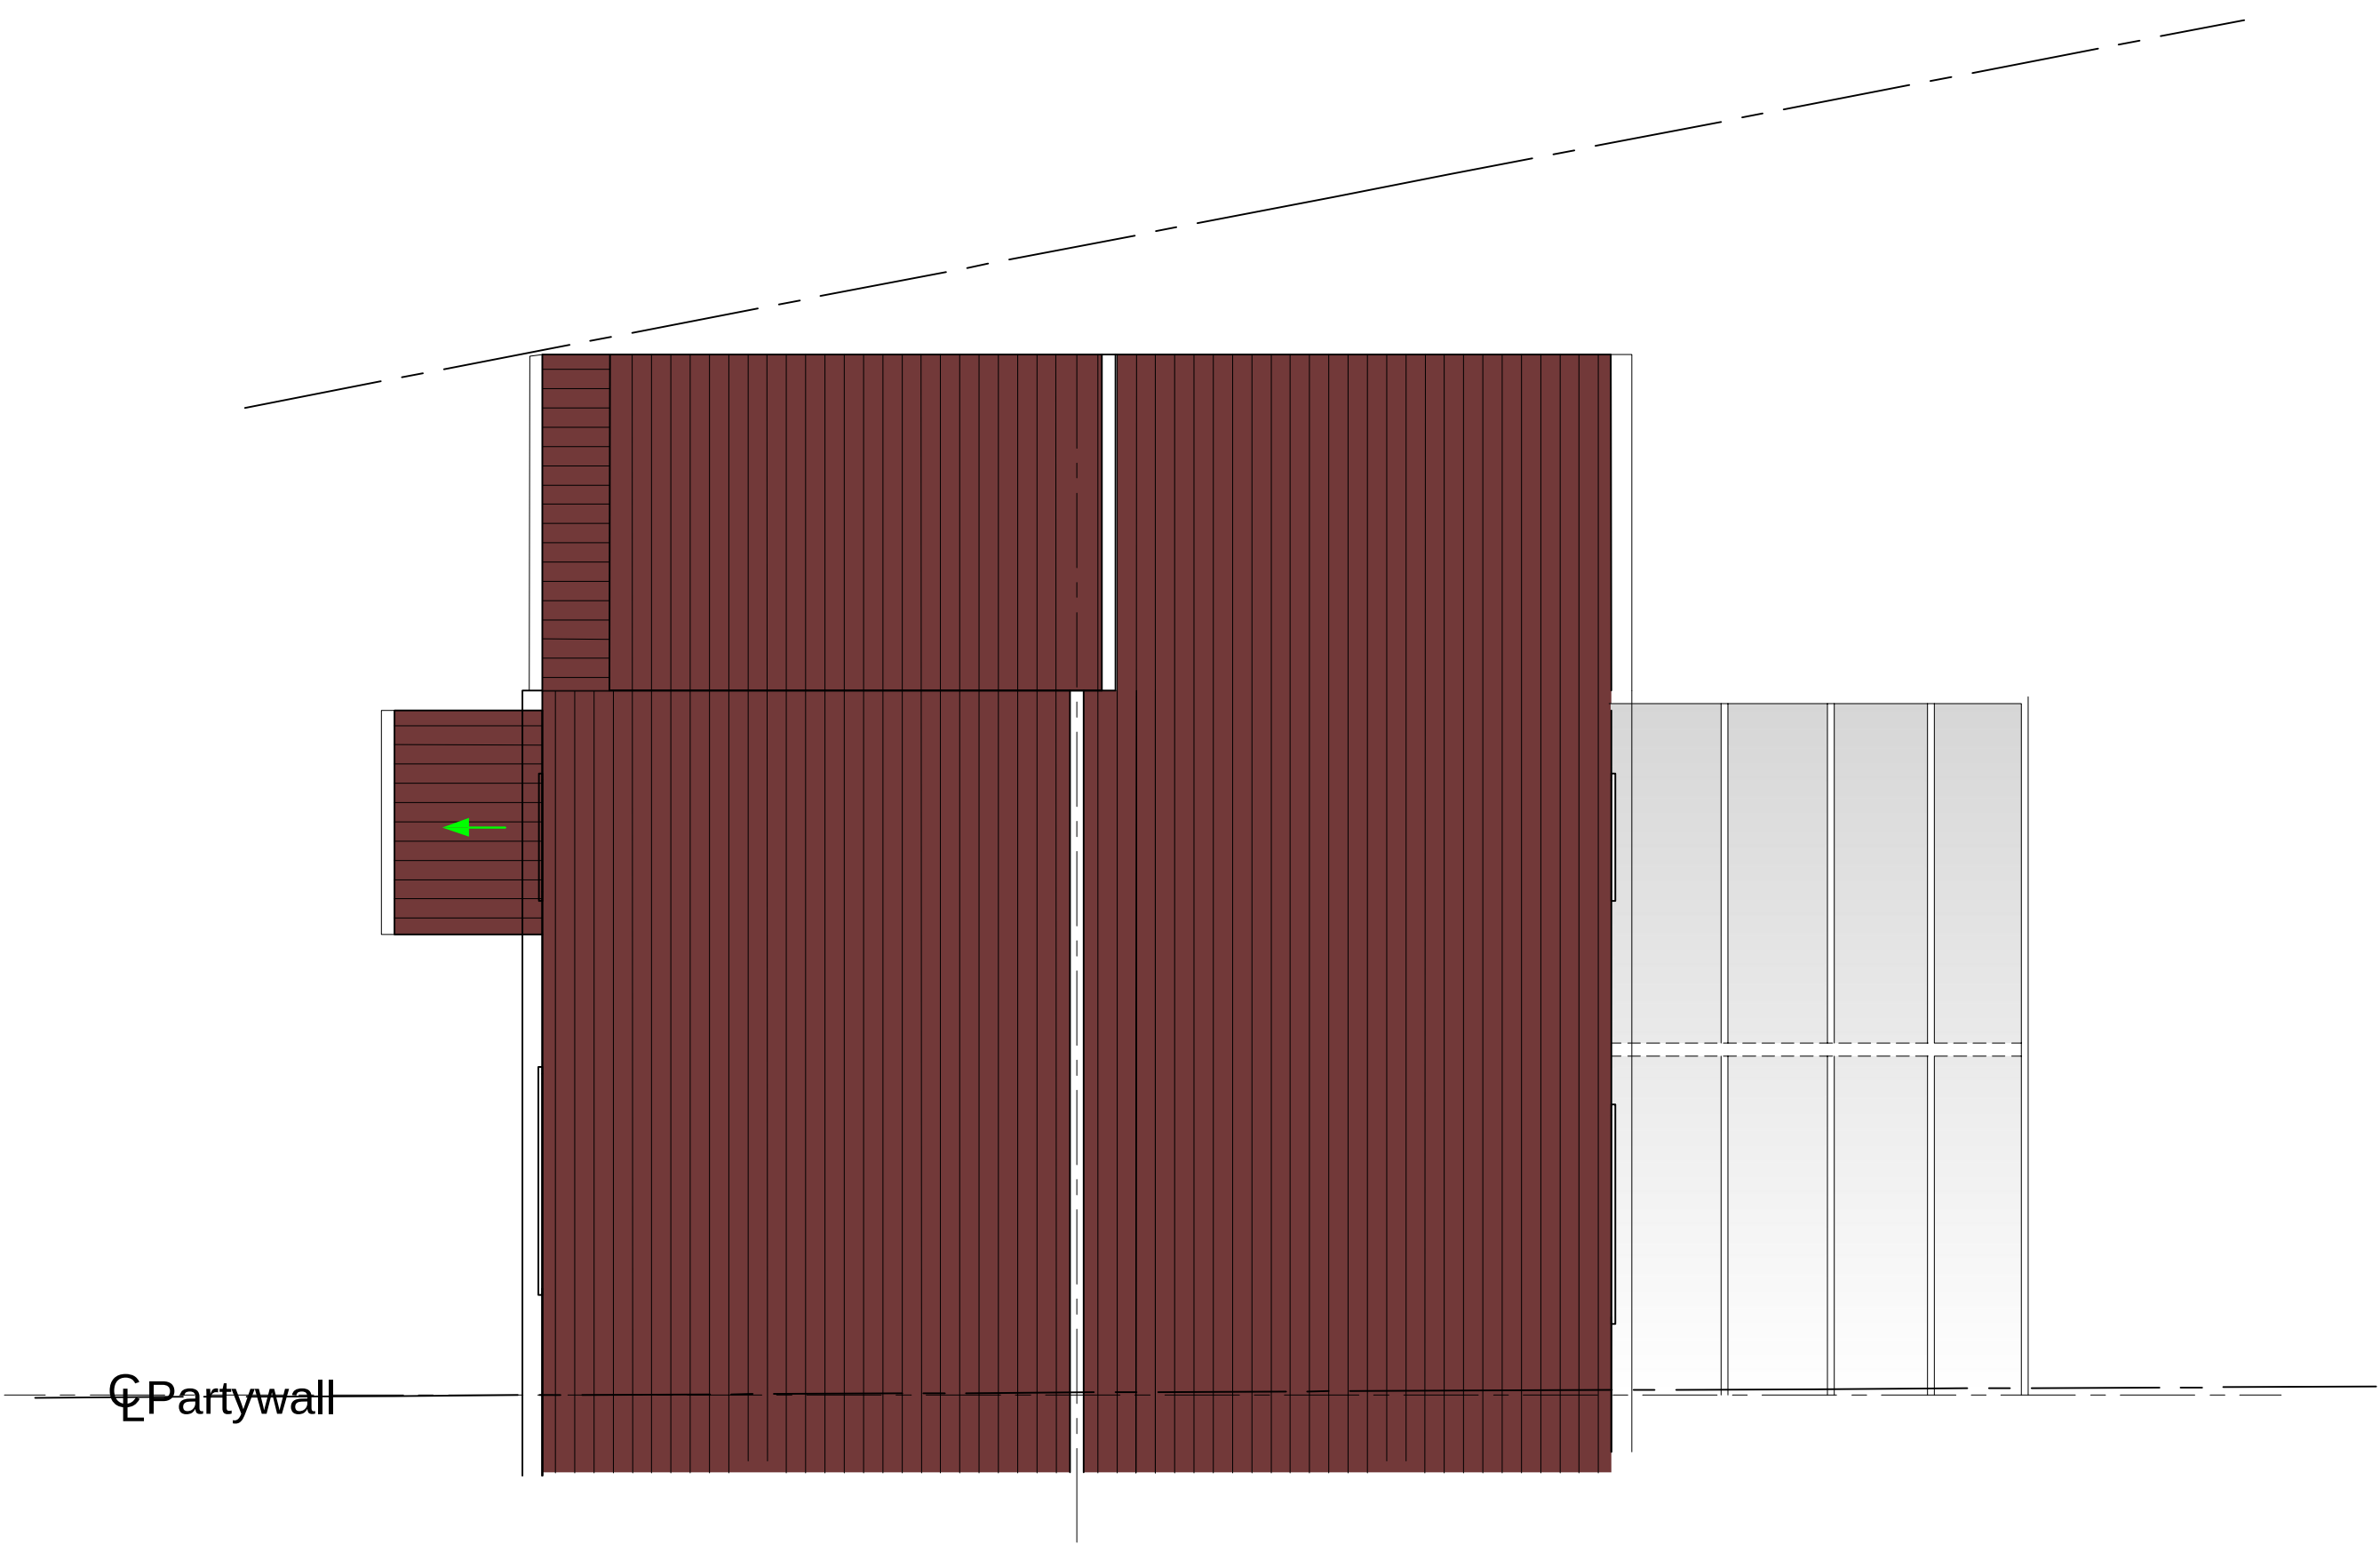

Proposed Roof Plan

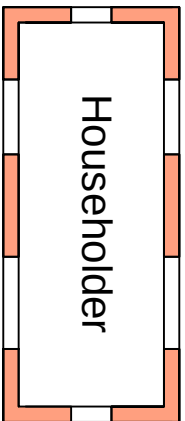

Pl	ISSUED TO PLANNING	06.01.23		
Rev		Date		

 

Job Title	18 Saunders Close Gravesend DA11 8SJ
Drawing Title	Proposed Plan

Scale	1:50 @ A1		
Job No.	51-1000-989	Draw No.	S07
		Rev	P1