




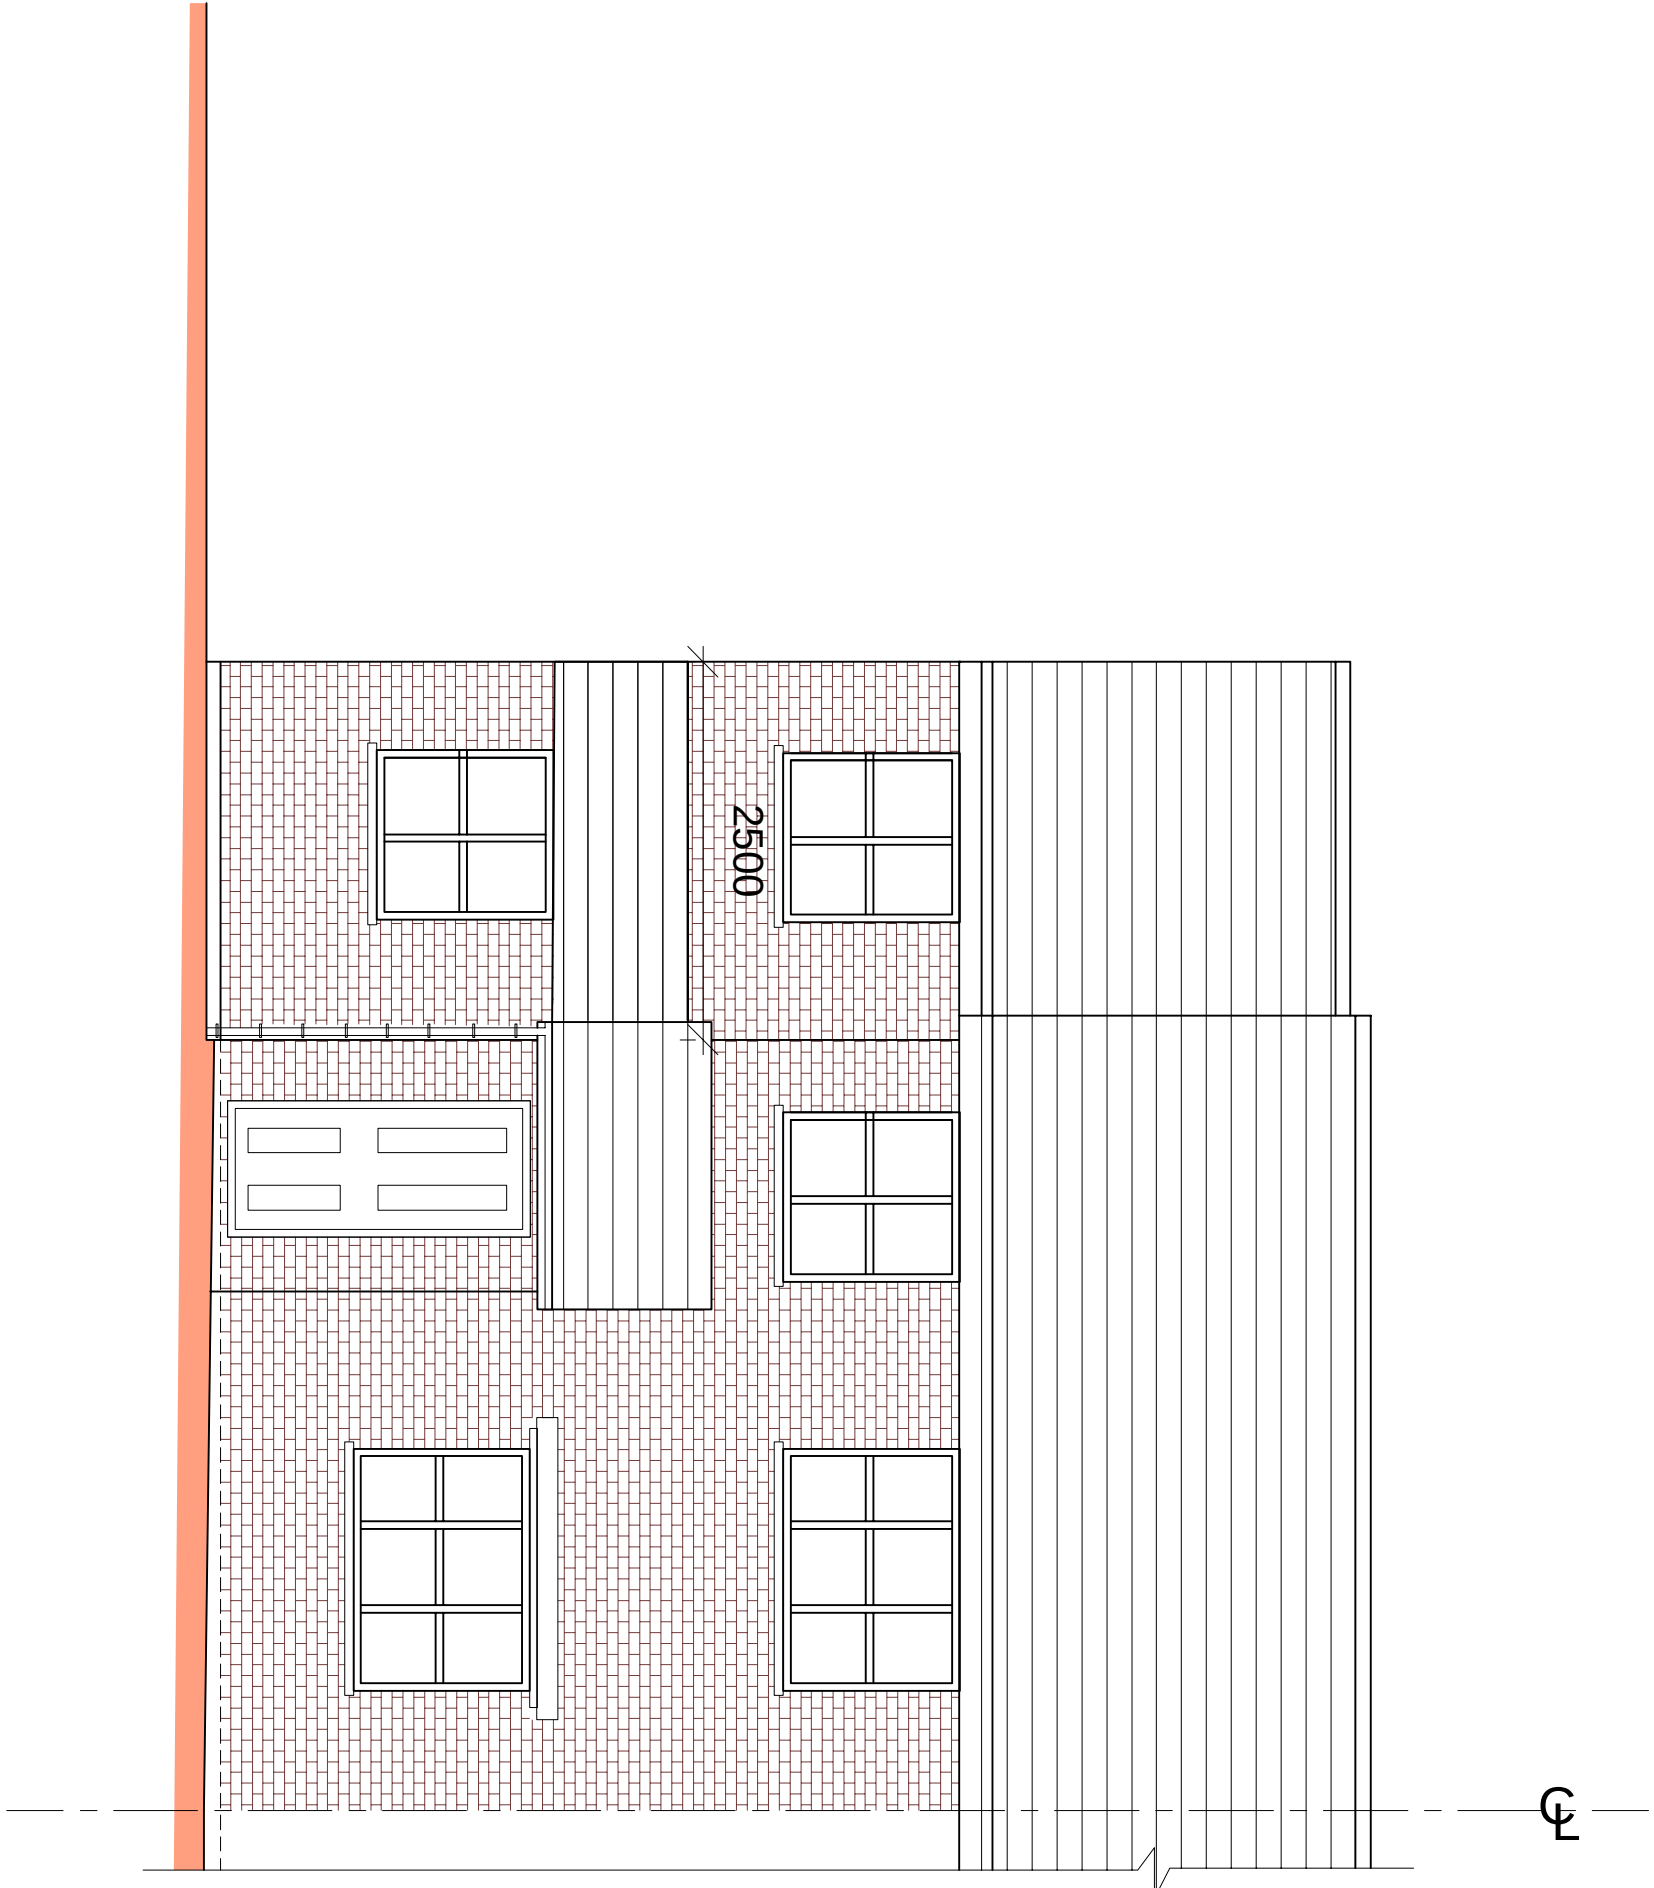


Proposed Front Elevation

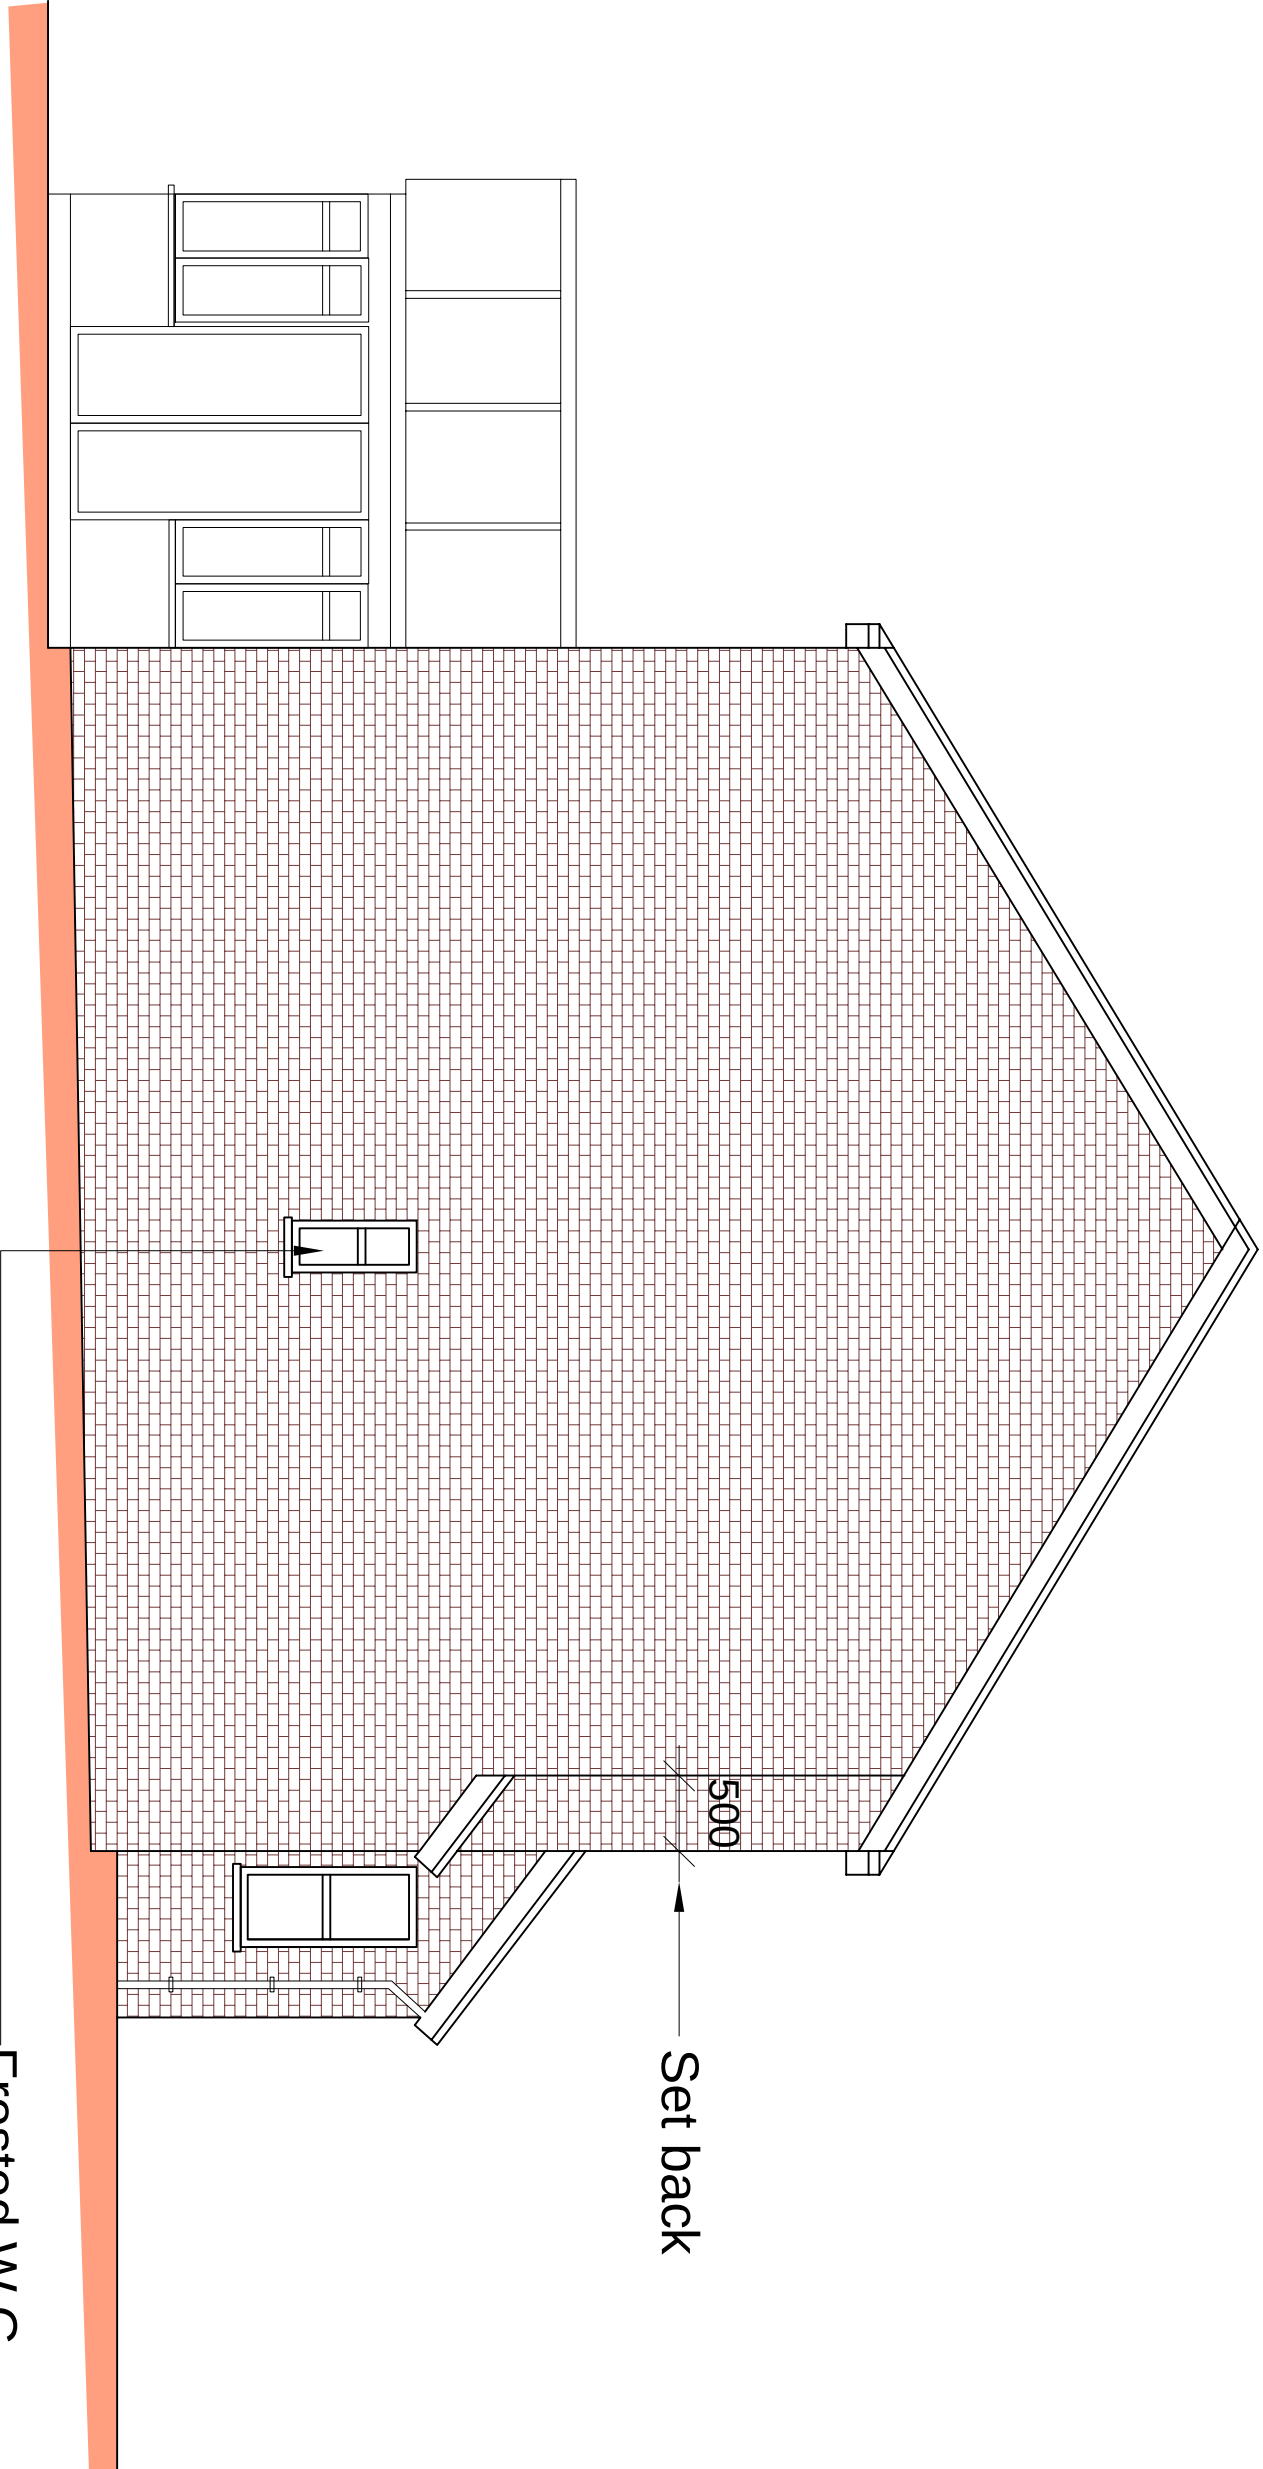

Proposed Side Elevation

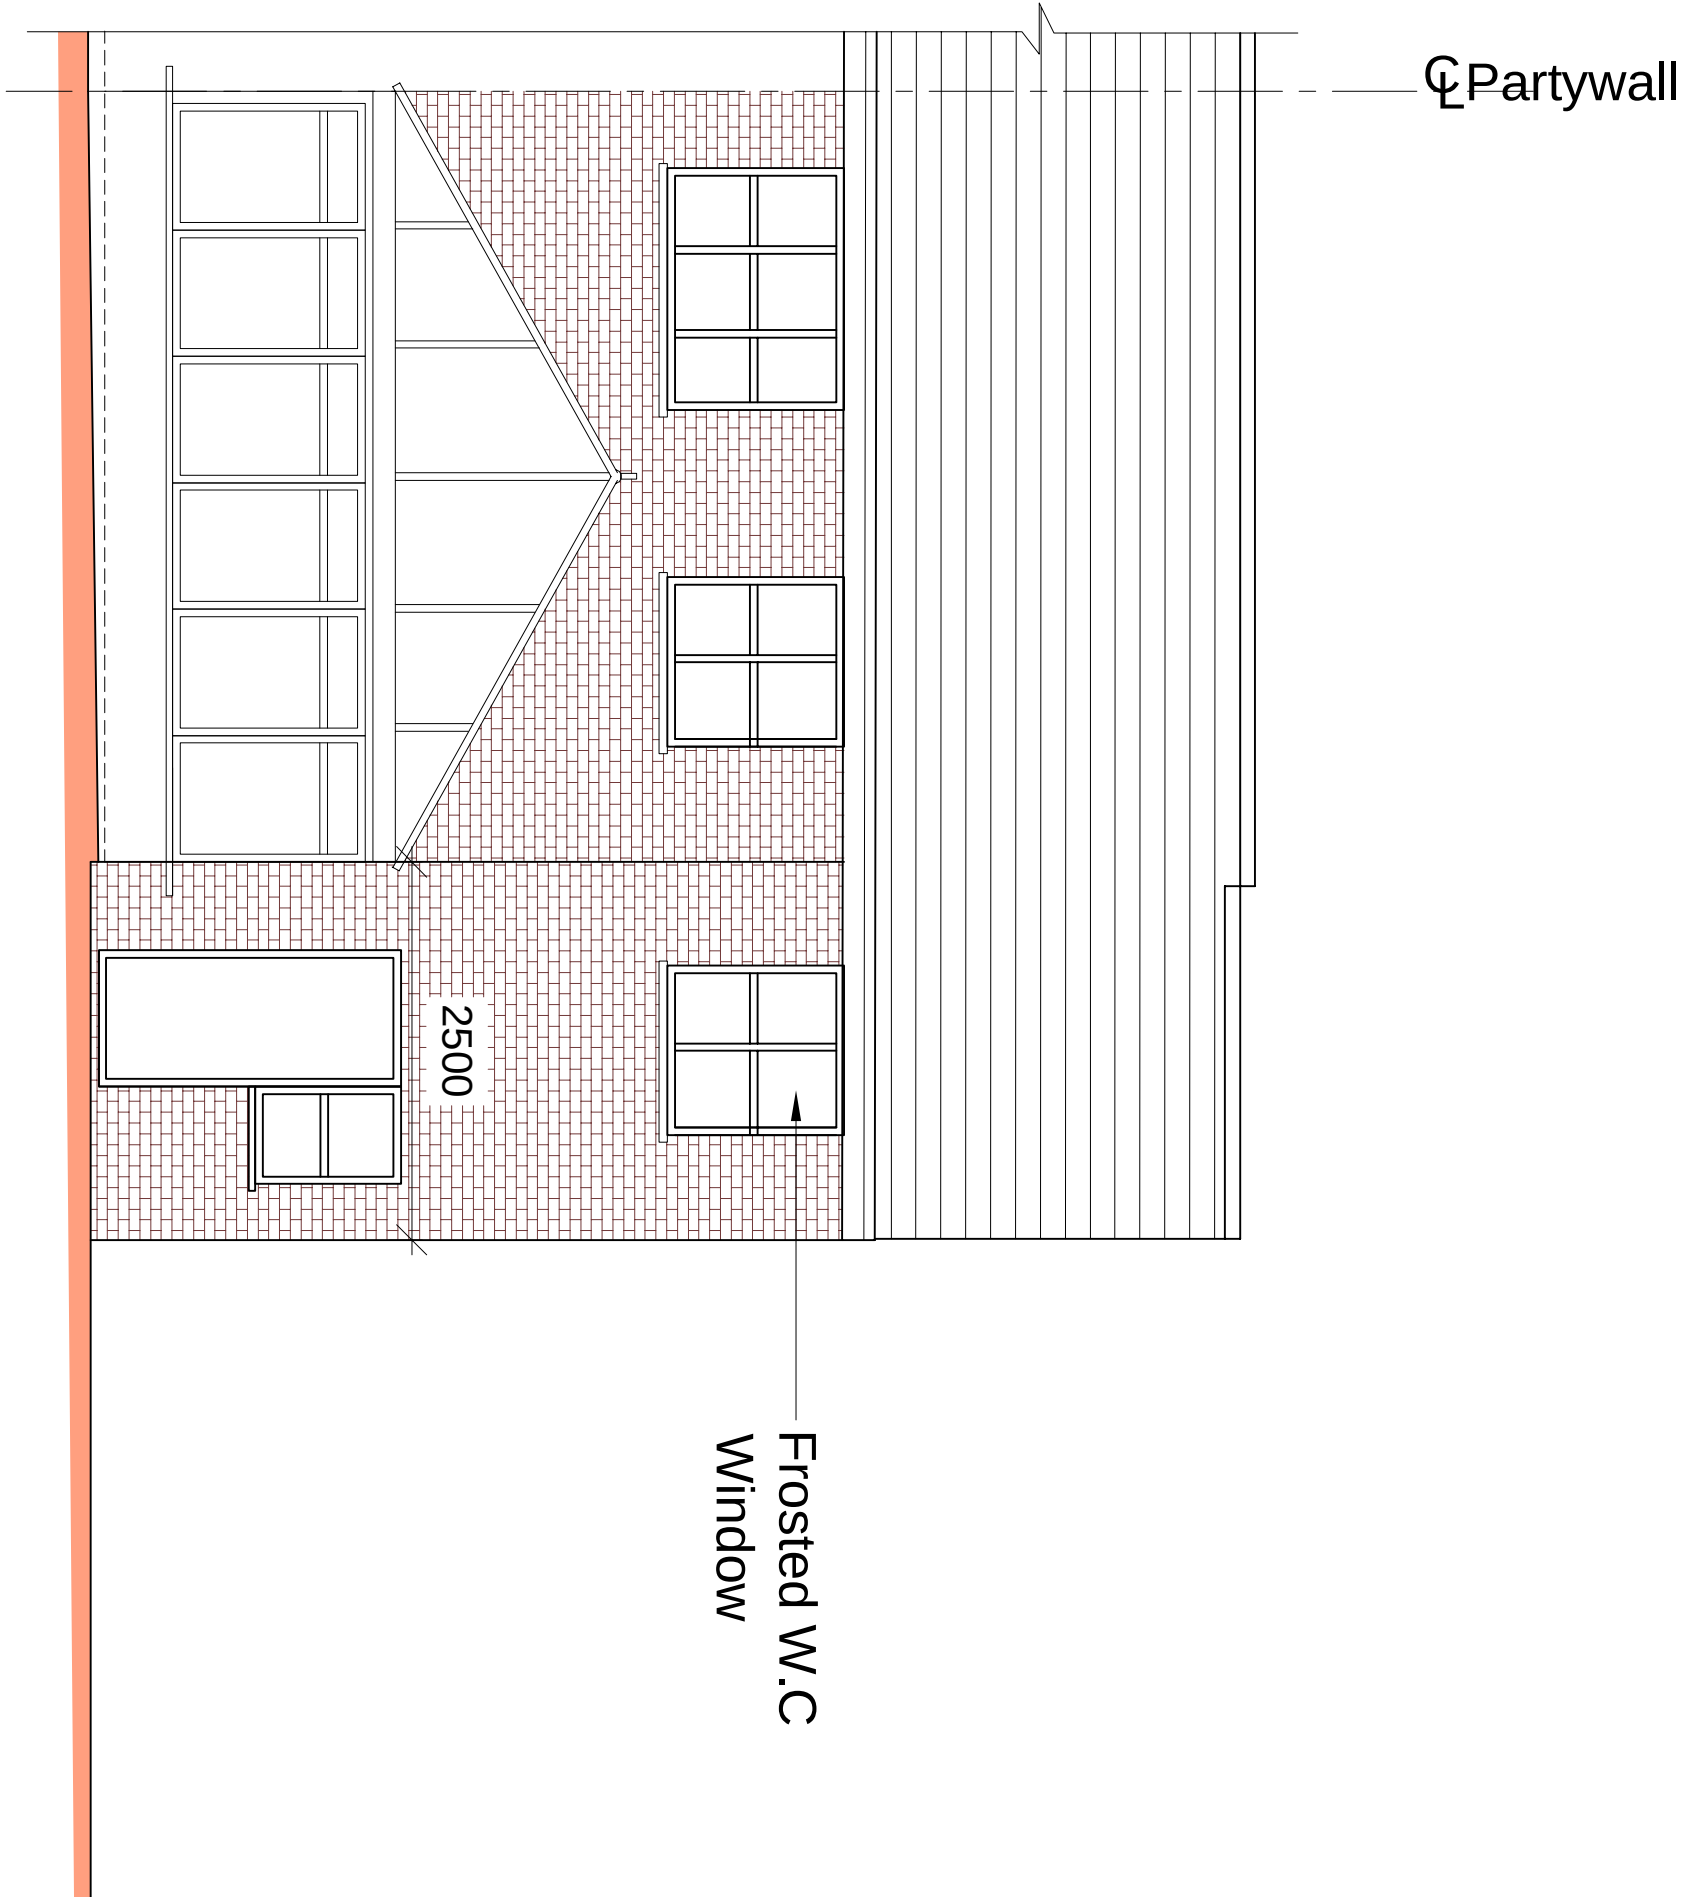

Proposed Rear Elevation

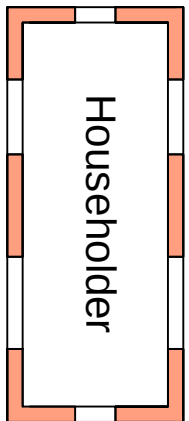

Pl	ISSUED TO PLANNING	06.01.23		
Rev		Date		



Job Title

18 Saunders Close
Gravesend DA11 8SJ

Drawing Title

Proposed Elevations

Scale	1:50 @ A1	Page No.	S08	Rev	P1
Job No.	51-1000-989				

