




EXISTING FRONT ELEVATION

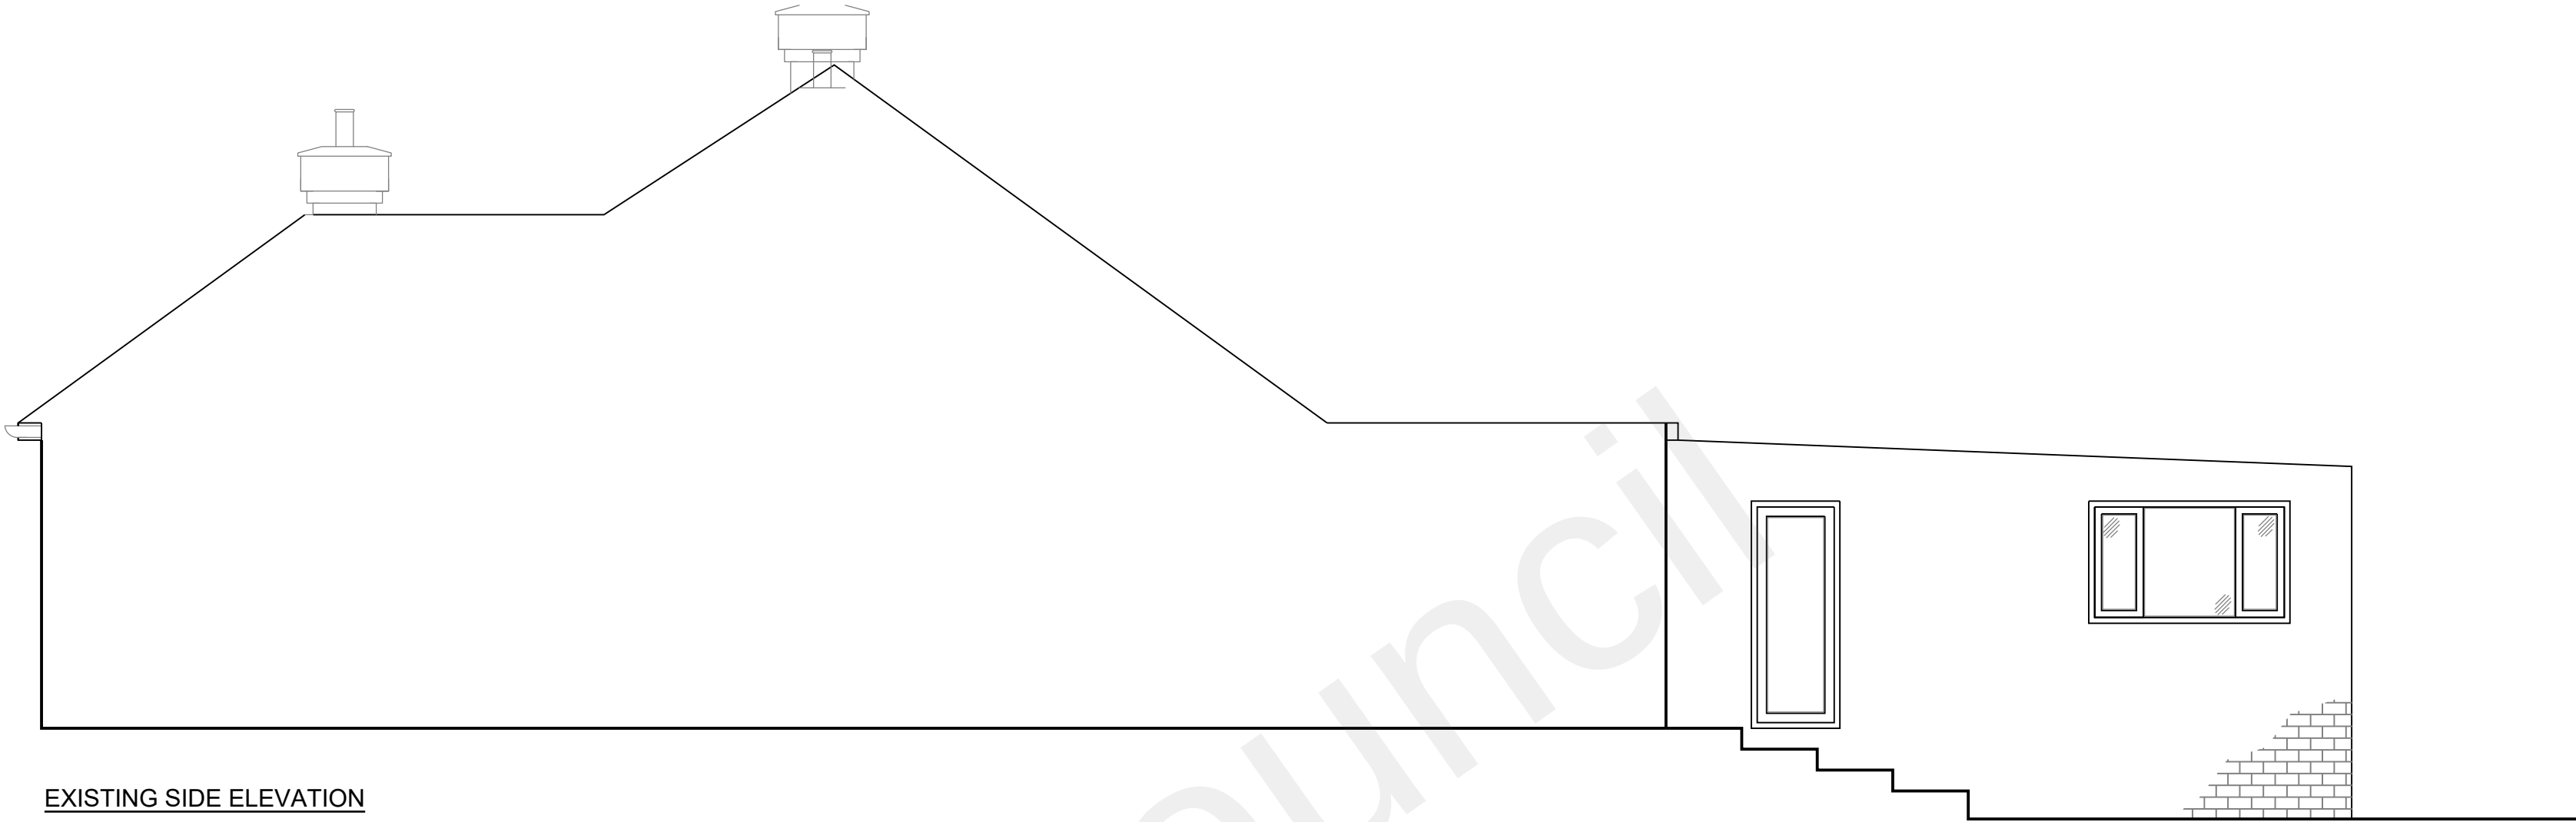


EXISTING SIDE ELEVATION



EXISTING REAR ELEVATION



EXISTING SIDE ELEVATION

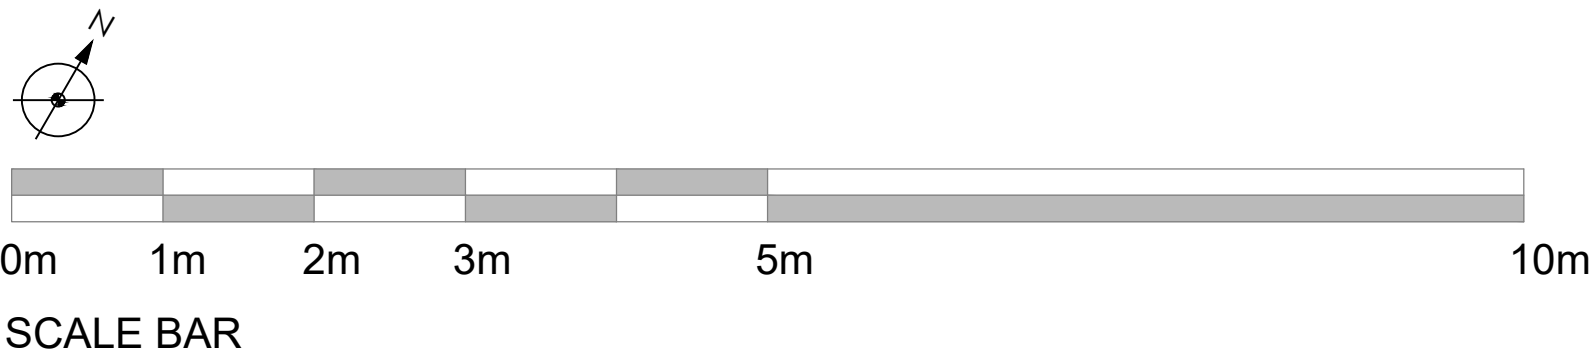

SCALE BAR



EXISTING SITE BLOCK PLAN
@1:200 SCALE

NOTES		
client MR & MRS NAWAZ		
project 44 THE DRIVE GRAVESEND, KENT, DA12 4BZ		
title EXISTING ELEVATIONS		
scales 1:50 & 1:200@ A1		
date 06.08.2021	drawn mss	size A1
drawing no. TD-001-510	revision P1	