


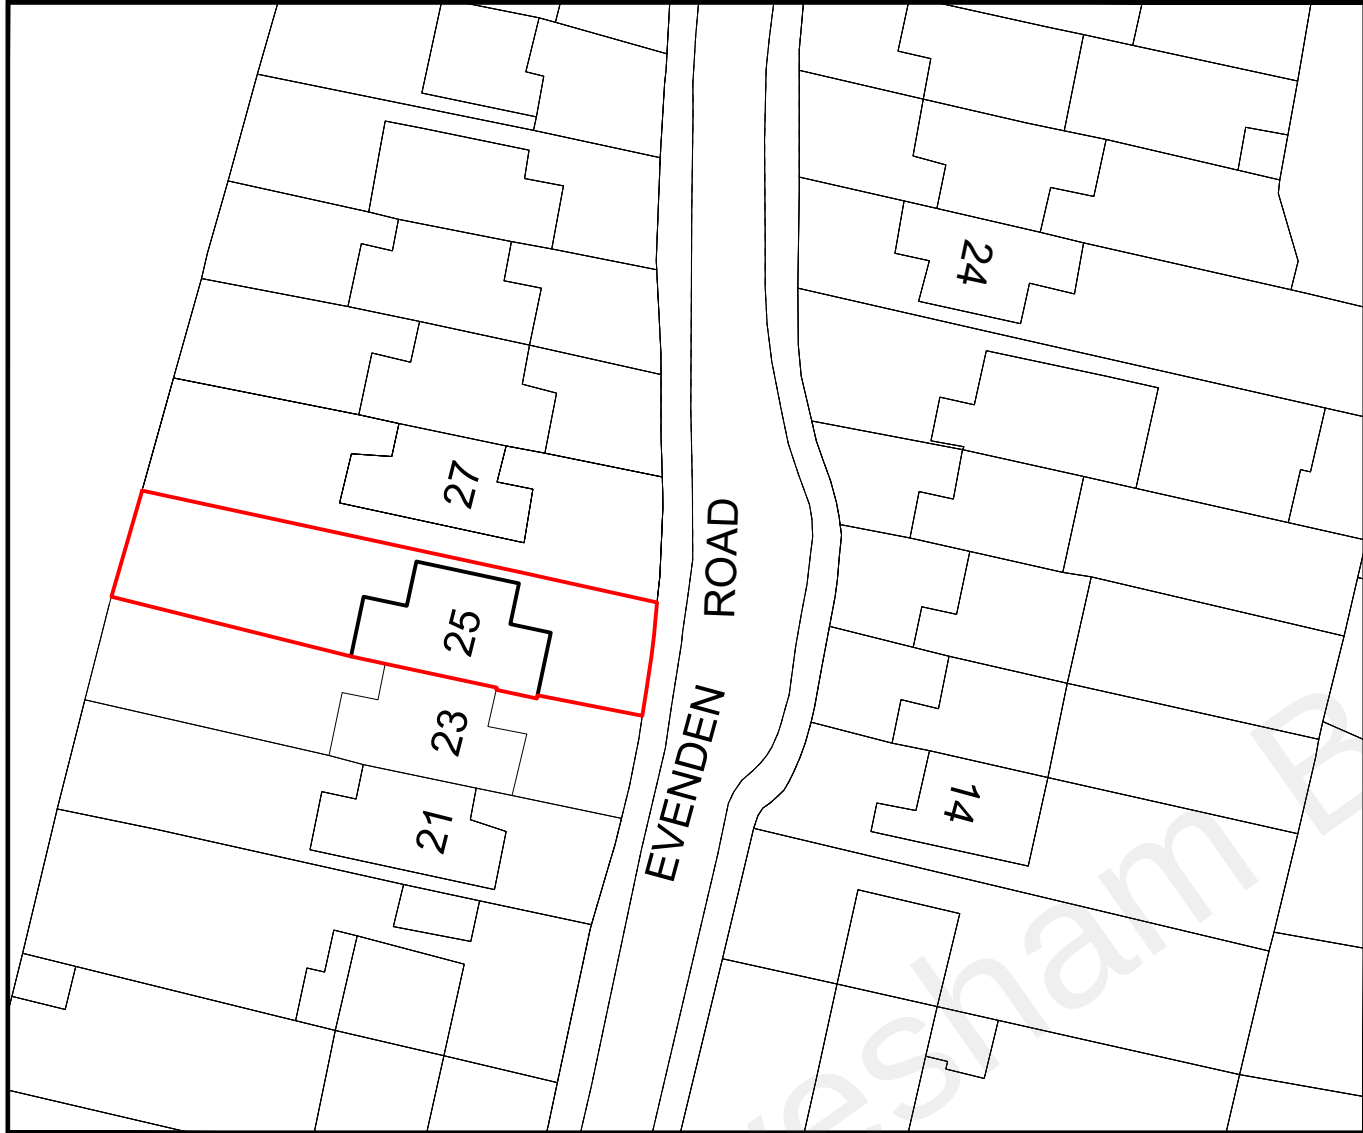


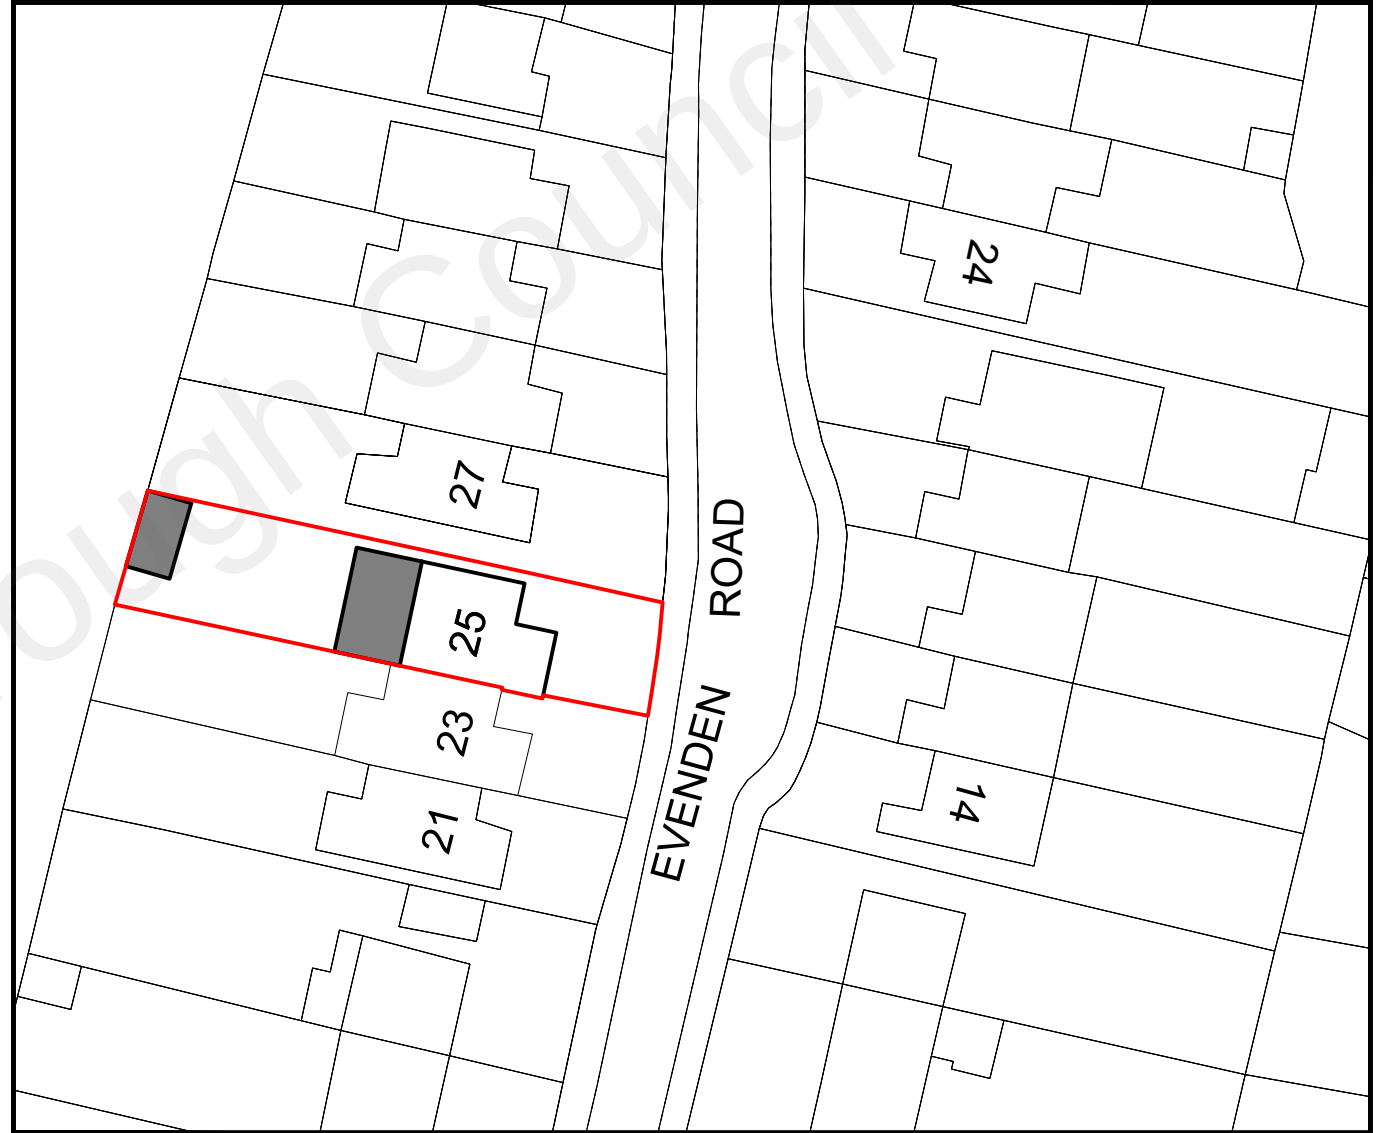

Existing Block Plan
Scale 1:500

 

Proposed Block Plan
Scale 1:500

 

Revision notes:		
Rev:	Date:	Notes:
001		The Contractor must carry out His/Her own measured survey prior to works commencing on site to verify site dimensions and to report any discrepancies to the Designer. Contractor to refer to Building Control Notes. Contractor is responsible for final on site design using on site dimensions. Contractor responsible for on site drainage layout/runs - to be agreed by Building Control prior to Construction starting on site.All Details to be approved by Building Control prior to construction starting on site.

Drawn by:
FD
Client:

Project:
25 Evenden Road, Meopham, Gravesend DA13 0HA
Drawing Title:
EXISTING BLOCK PLAN PROPOSED BLOCK PLAN

Date:
08.10.2021
No.:
21-1584
Scale @ A3:
1:500
Issue:
PLANNING DRAWINGS
Rev:
C
Page:
D02



Plan It
Architectural Services
www.planituk.co.uk