



NOTES


1. Any errors or omissions must be reported to the Project Surveyor without delay.
2. Any errors or omissions must be reported to the Project Surveyor without delay.
3. This drawing must not be scaled under any circumstances. If in doubt ask.
4. This Drawing is Copyright of C4 Design Ltd.

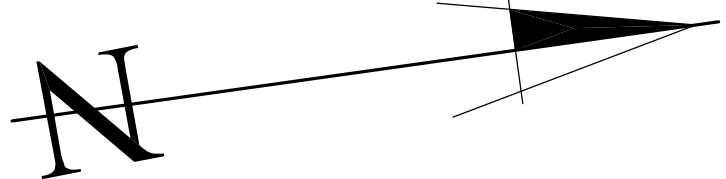


564700m 564800m 564900m
172500m 172600m
Crown Copyright and database rights 2021 OS Licence no. 100019980
OS MAP AS EXISTING. Scale: 1:1250

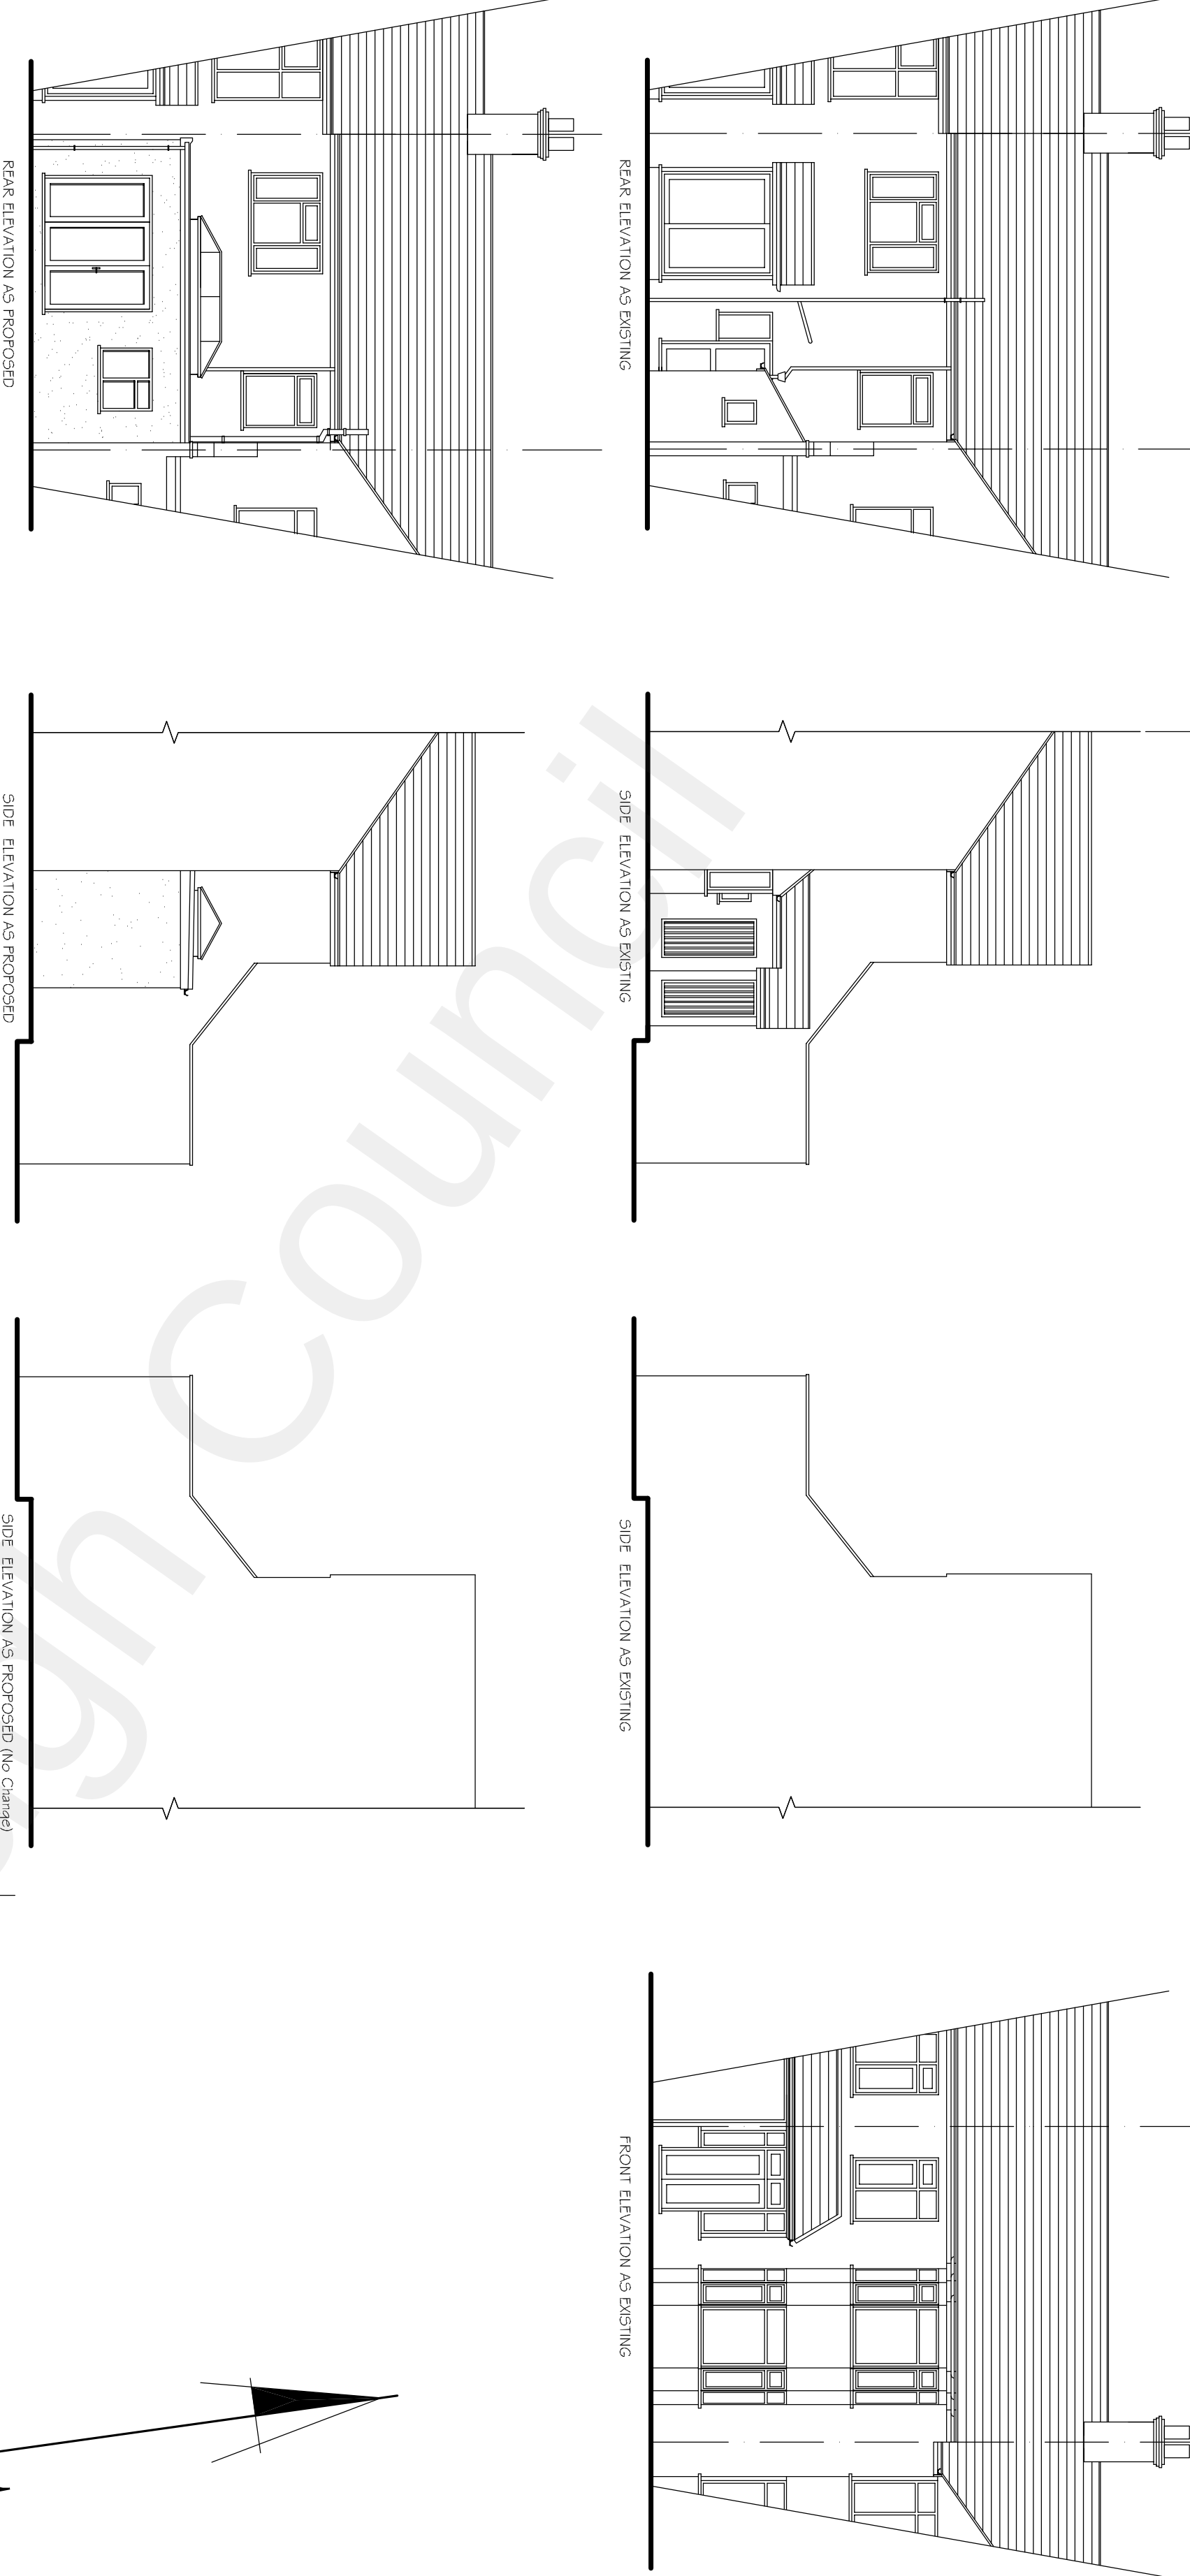

Crown Copyright and database rights 2021 OS Licence no. 100019980
BLOCK PLAN AS PROPOSED. Scale 1:500

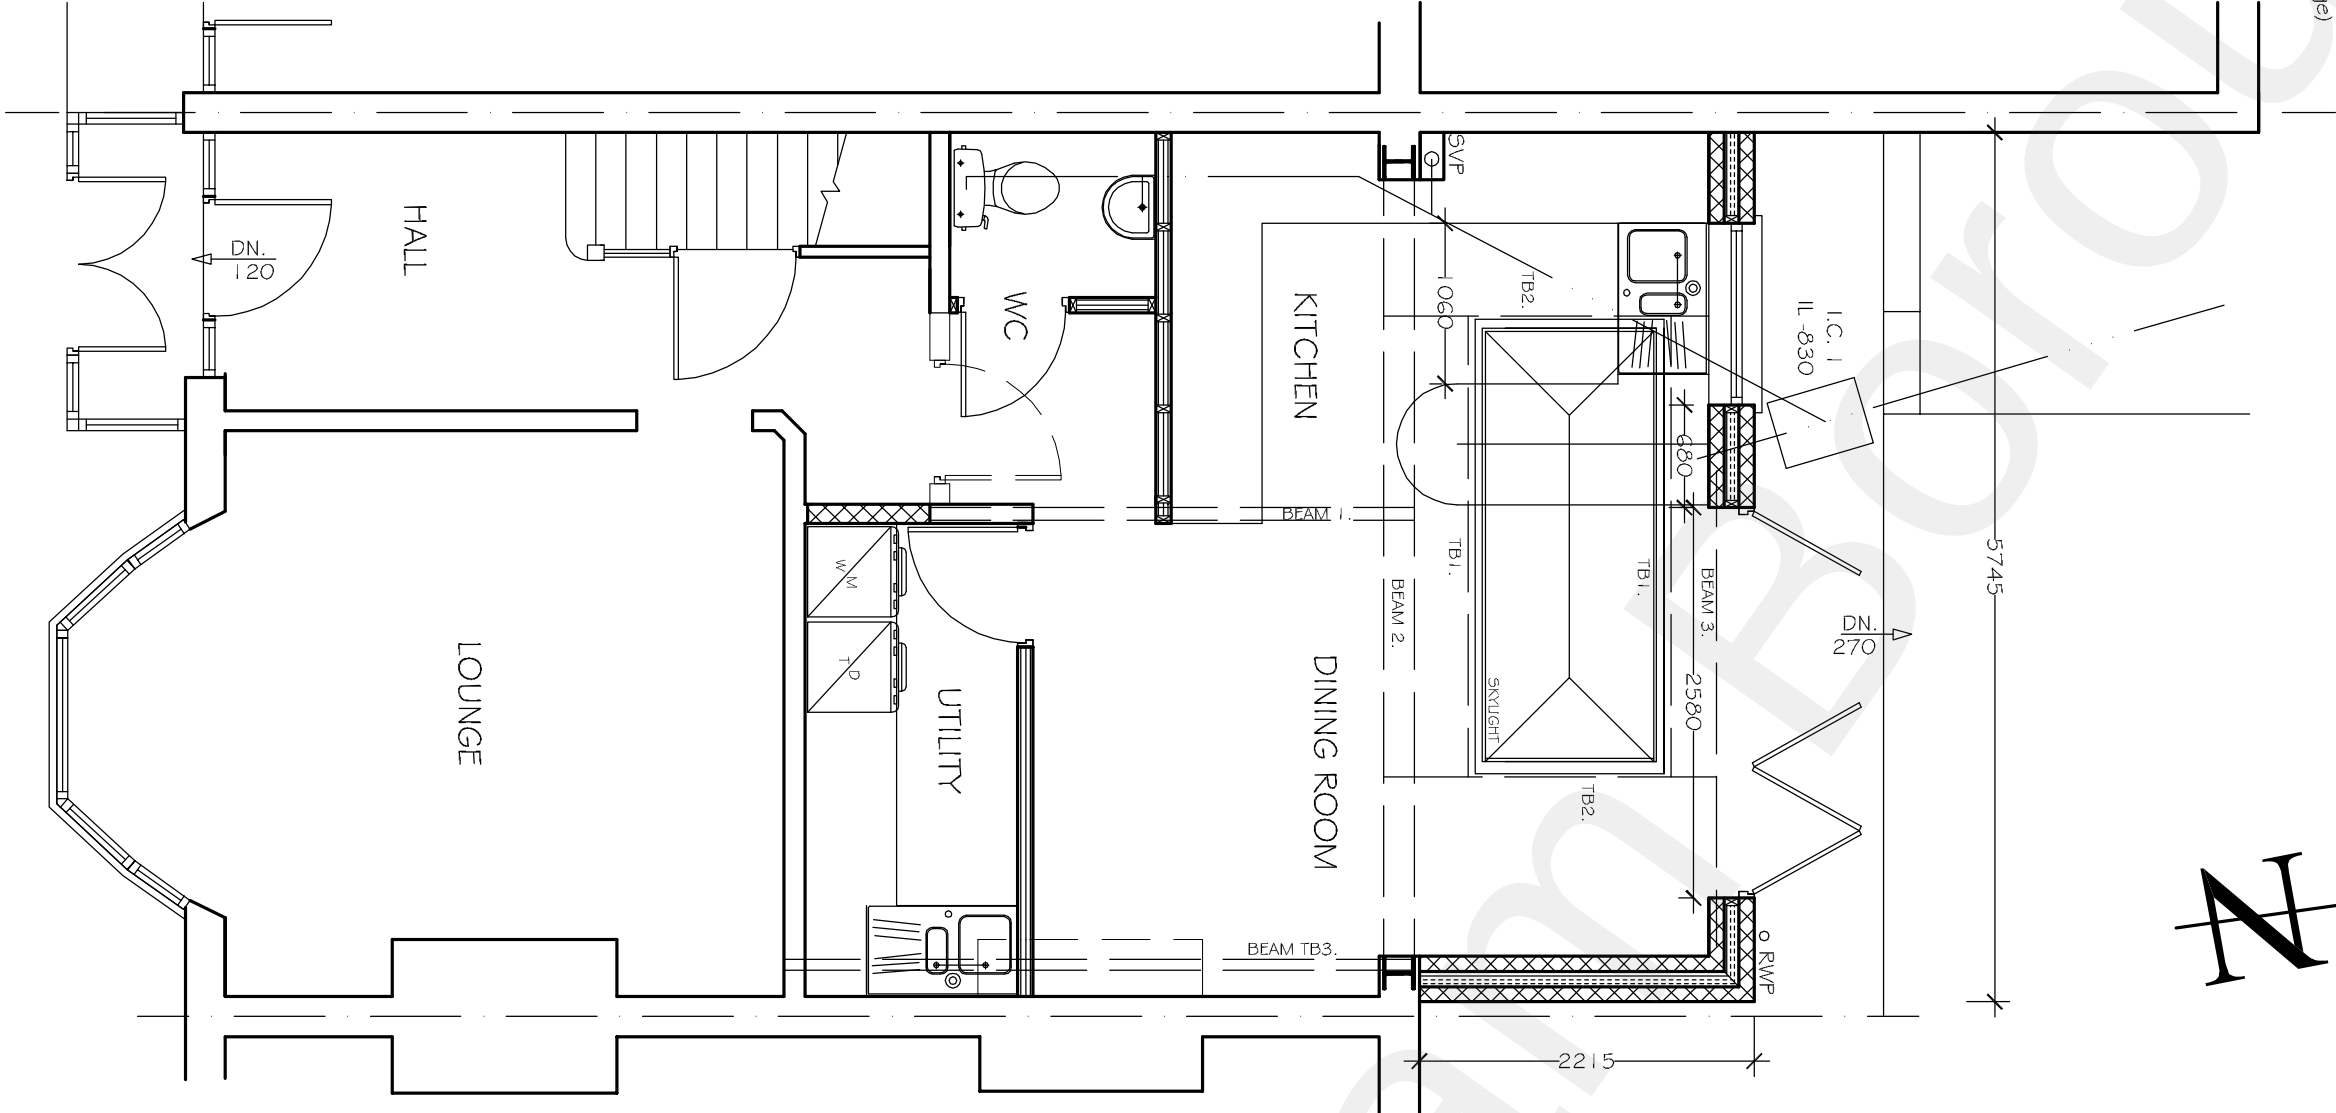

GROUND FLOOR PLAN AS PROPOSED

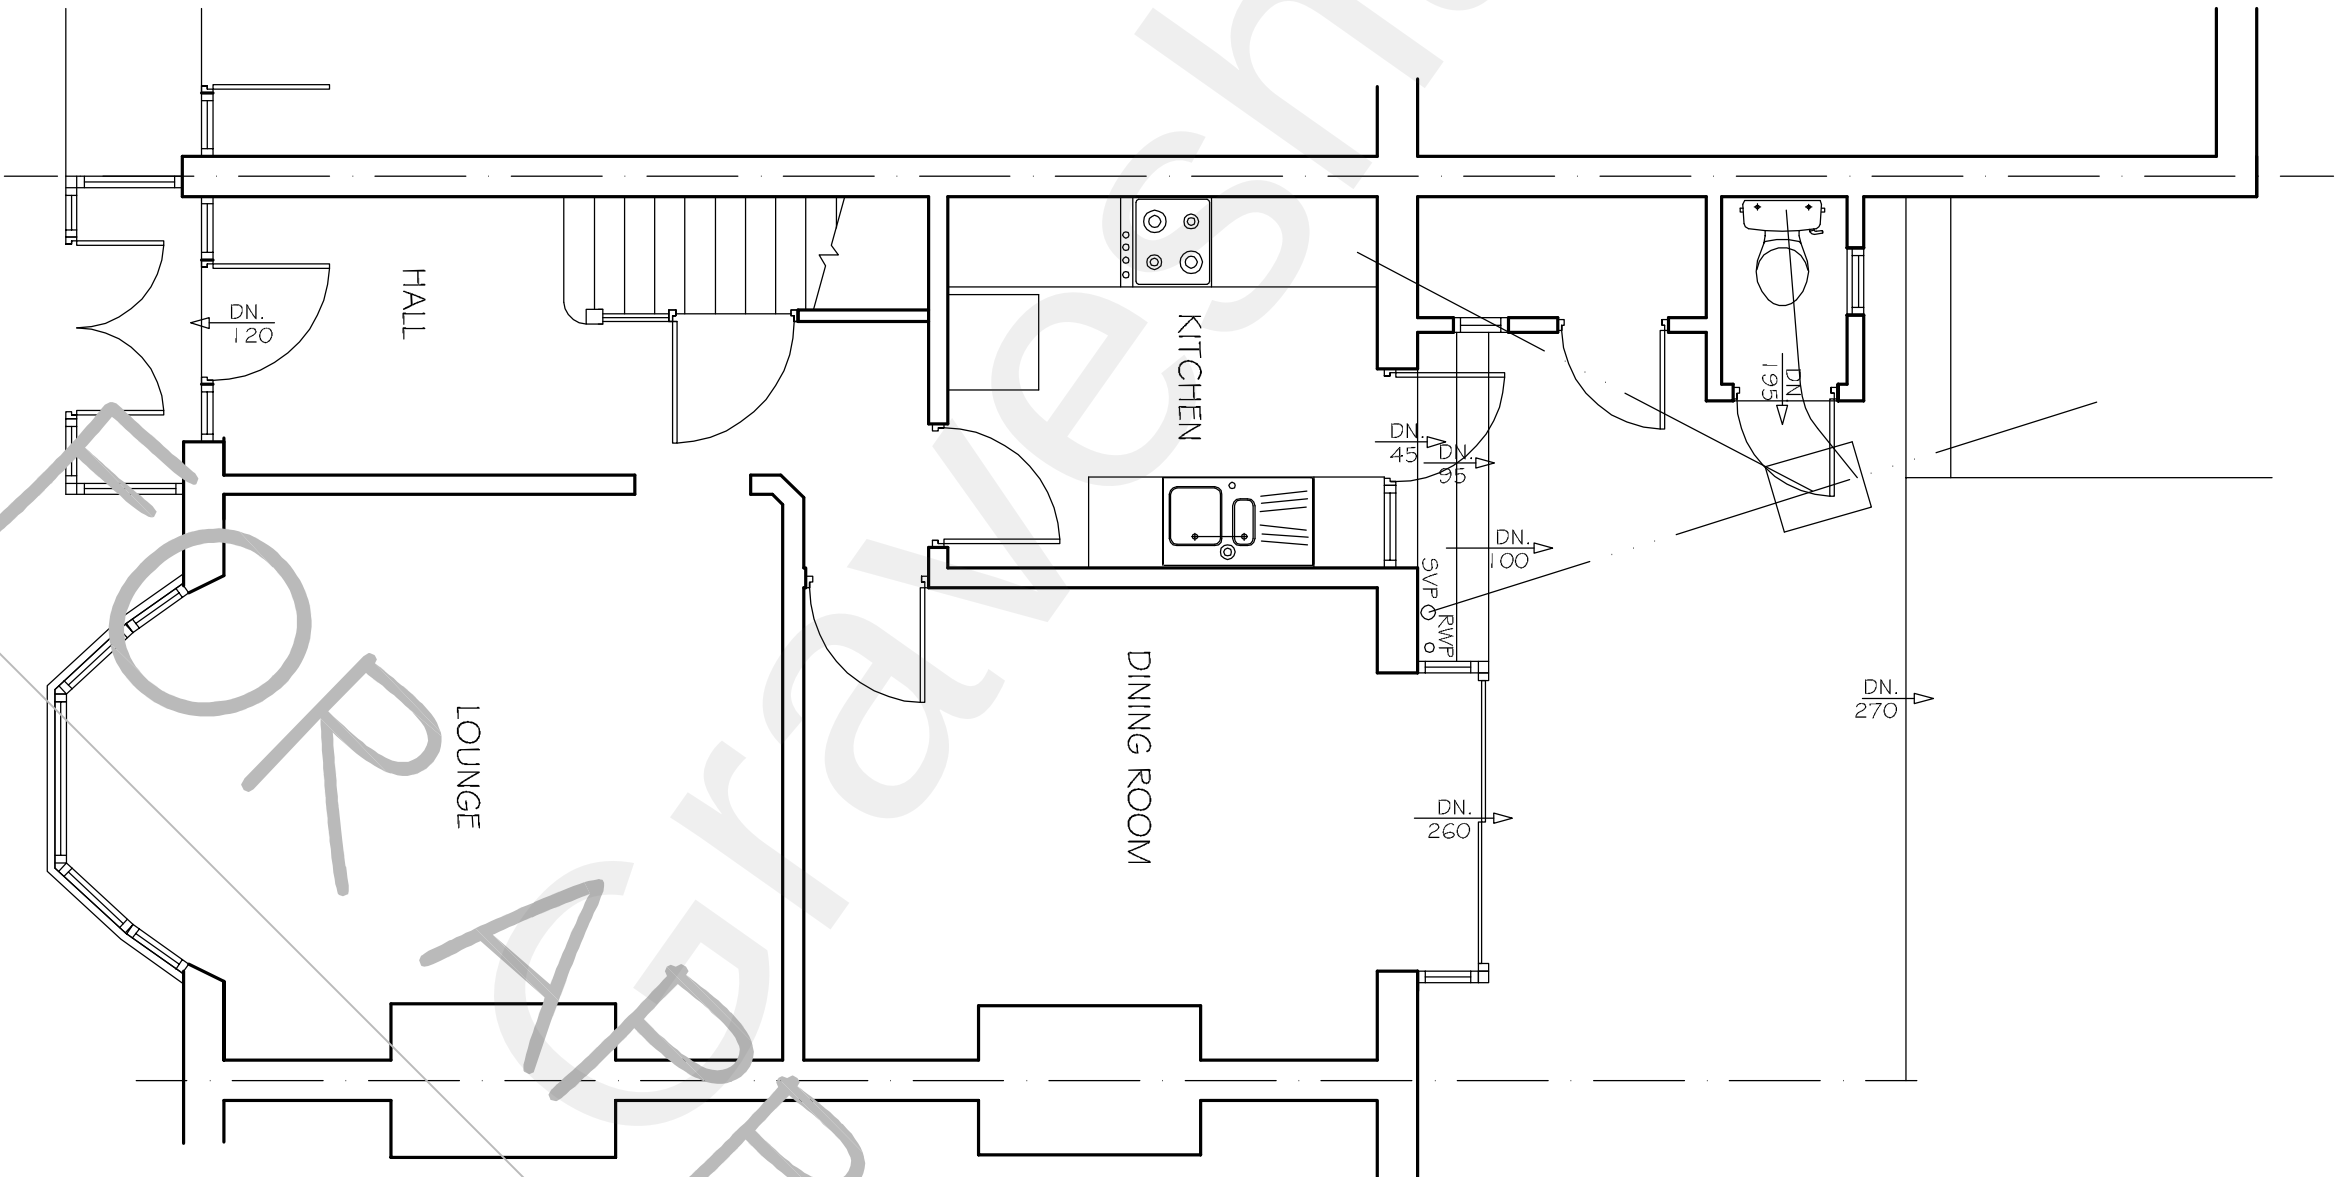

GROUND FLOOR PLAN AS EXISTING

REVISIONS	DATE
A. LAYOUT REVISED	30.10.21

Client
Ms K. HARRIS
10 ASCOT ROAD
GRAVESEND
KENT
DA12 5AL

Project
PROPOSED SINGLE STOREY
REAR EXTENSION TO:
10 ASCOT ROAD
GRAVESEND
KENT DA12 5AL

Title
PLANS AND ELEVATIONS AS
EXISTING AND PROPOSED.

Date	18.10.21	Drawn	PPC
Scale	1:50, 1:100	Big Size	A1

C4 Design Ltd
TRINITY HOUSE, BULLACE LANE,
DARTFORD KENT DA11 1BB
Tel: 0203 673 6284 E-Mail: enquiries@c4design.co.uk

Drawing No.	1073-01PL	Revision	A.
-------------	-----------	----------	----