


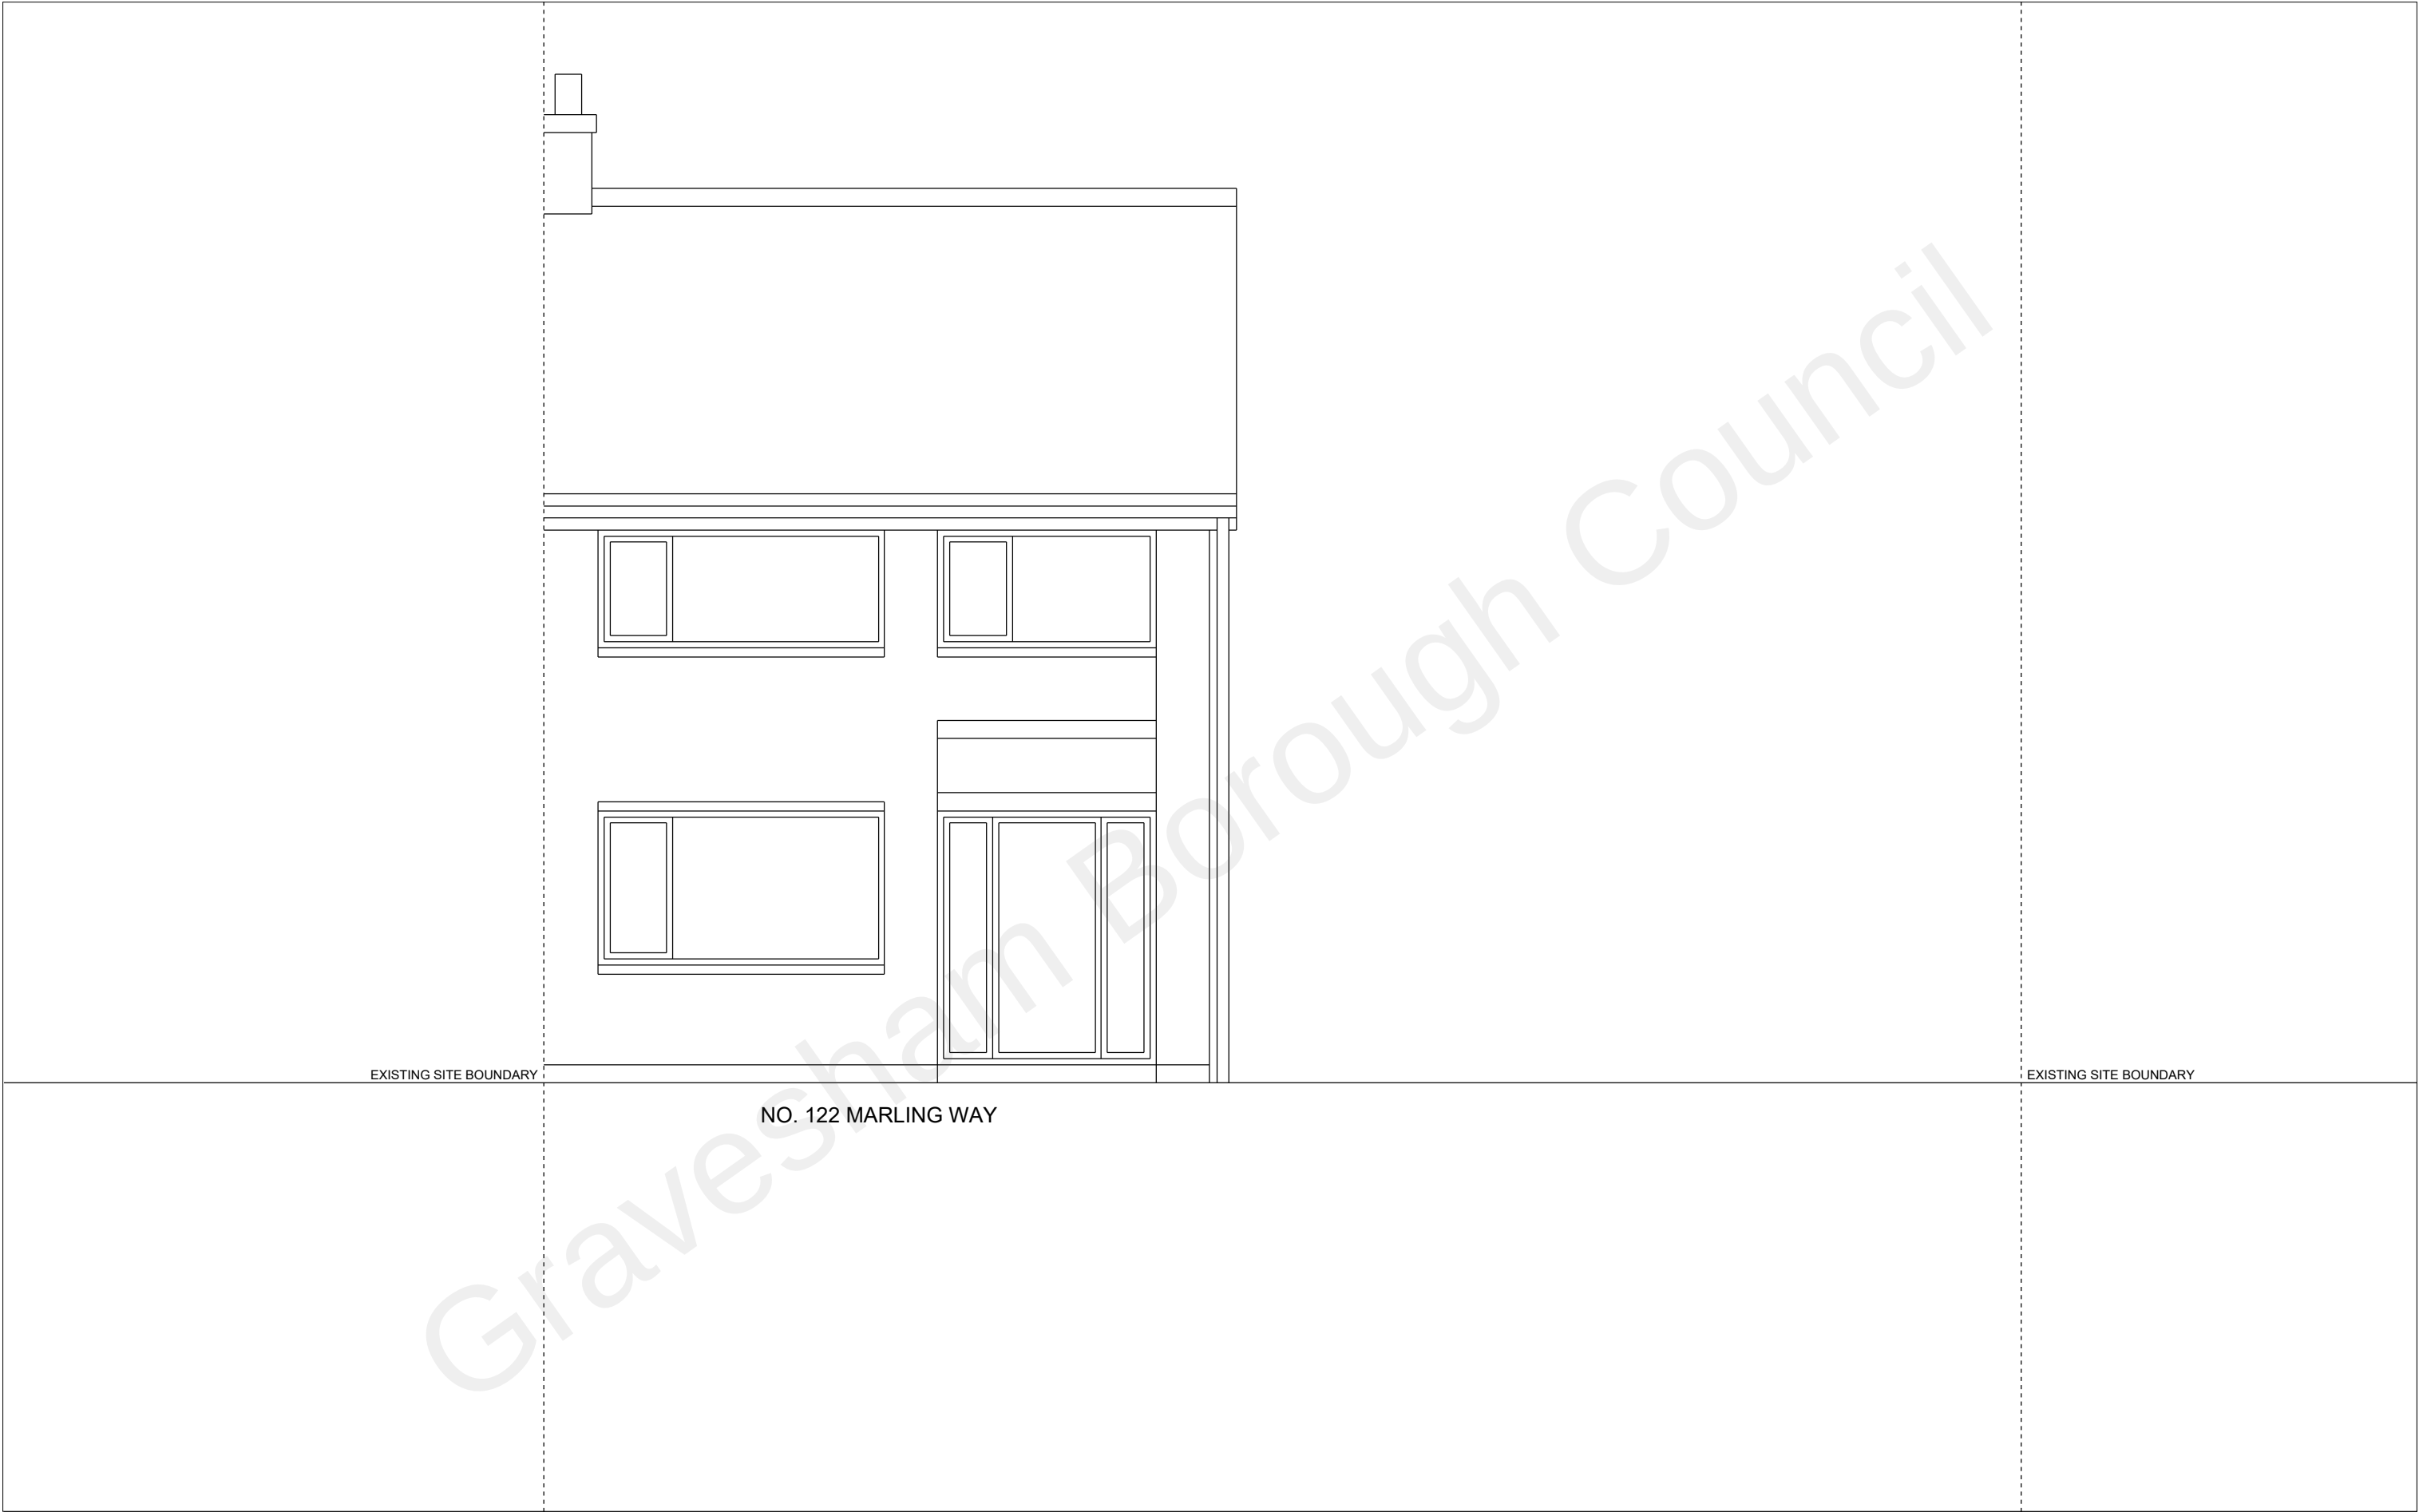


NO. 122 MARLING WAY

Steve Baker Architect  
78 Pound Road East Peckham Tonbridge Kent TN12 5BJ  
18 Hatton Place London EC1M 8RU  
T: +44 (0)1622 870275  
E: contact@stevebakerarchitect.com  
W: www.stevebakerarchitect.com

| S | R | Date | Description   |
|---|---|------|---|
|   |   |      | © COPYRIGHT 2020 STEVE BAKER ARCHITECT<br>Ordnance Survey. © Crown Copyright 2020. All rights reserved.<br>Supplied by Getmapping Licence number 100042766. |
|   |   |      | Note - Do not scale from this drawing. All dimensions must be checked<br>on site by the contractor and any discrepancies reported immediately.              |



D and K PARTRIDGE + J and C CASSIDY

 

|                |                                     |
|----------------|-------------------------------------|
| Client:        | D and K PARTRIDGE + J and C CASSIDY |
| Project Title: | MARLING WAY, GRAVESEND              |
| Status:        | PLANNING                            |
| Stage:         | P                                   |
| Scale:         | 1:50                                |
| Sheet:         | A3                                  |

|                |                         |
|----------------|-------------------------|
| Drawing Title: | EXISTING WEST ELEVATION |
| Project No:    | A21360                  |
| Disc:          | A                       |
| Building:      | -                       |
| Package:       | -                       |
| Drawing No:    | 1033                    |
| Revision:      | -                       |