


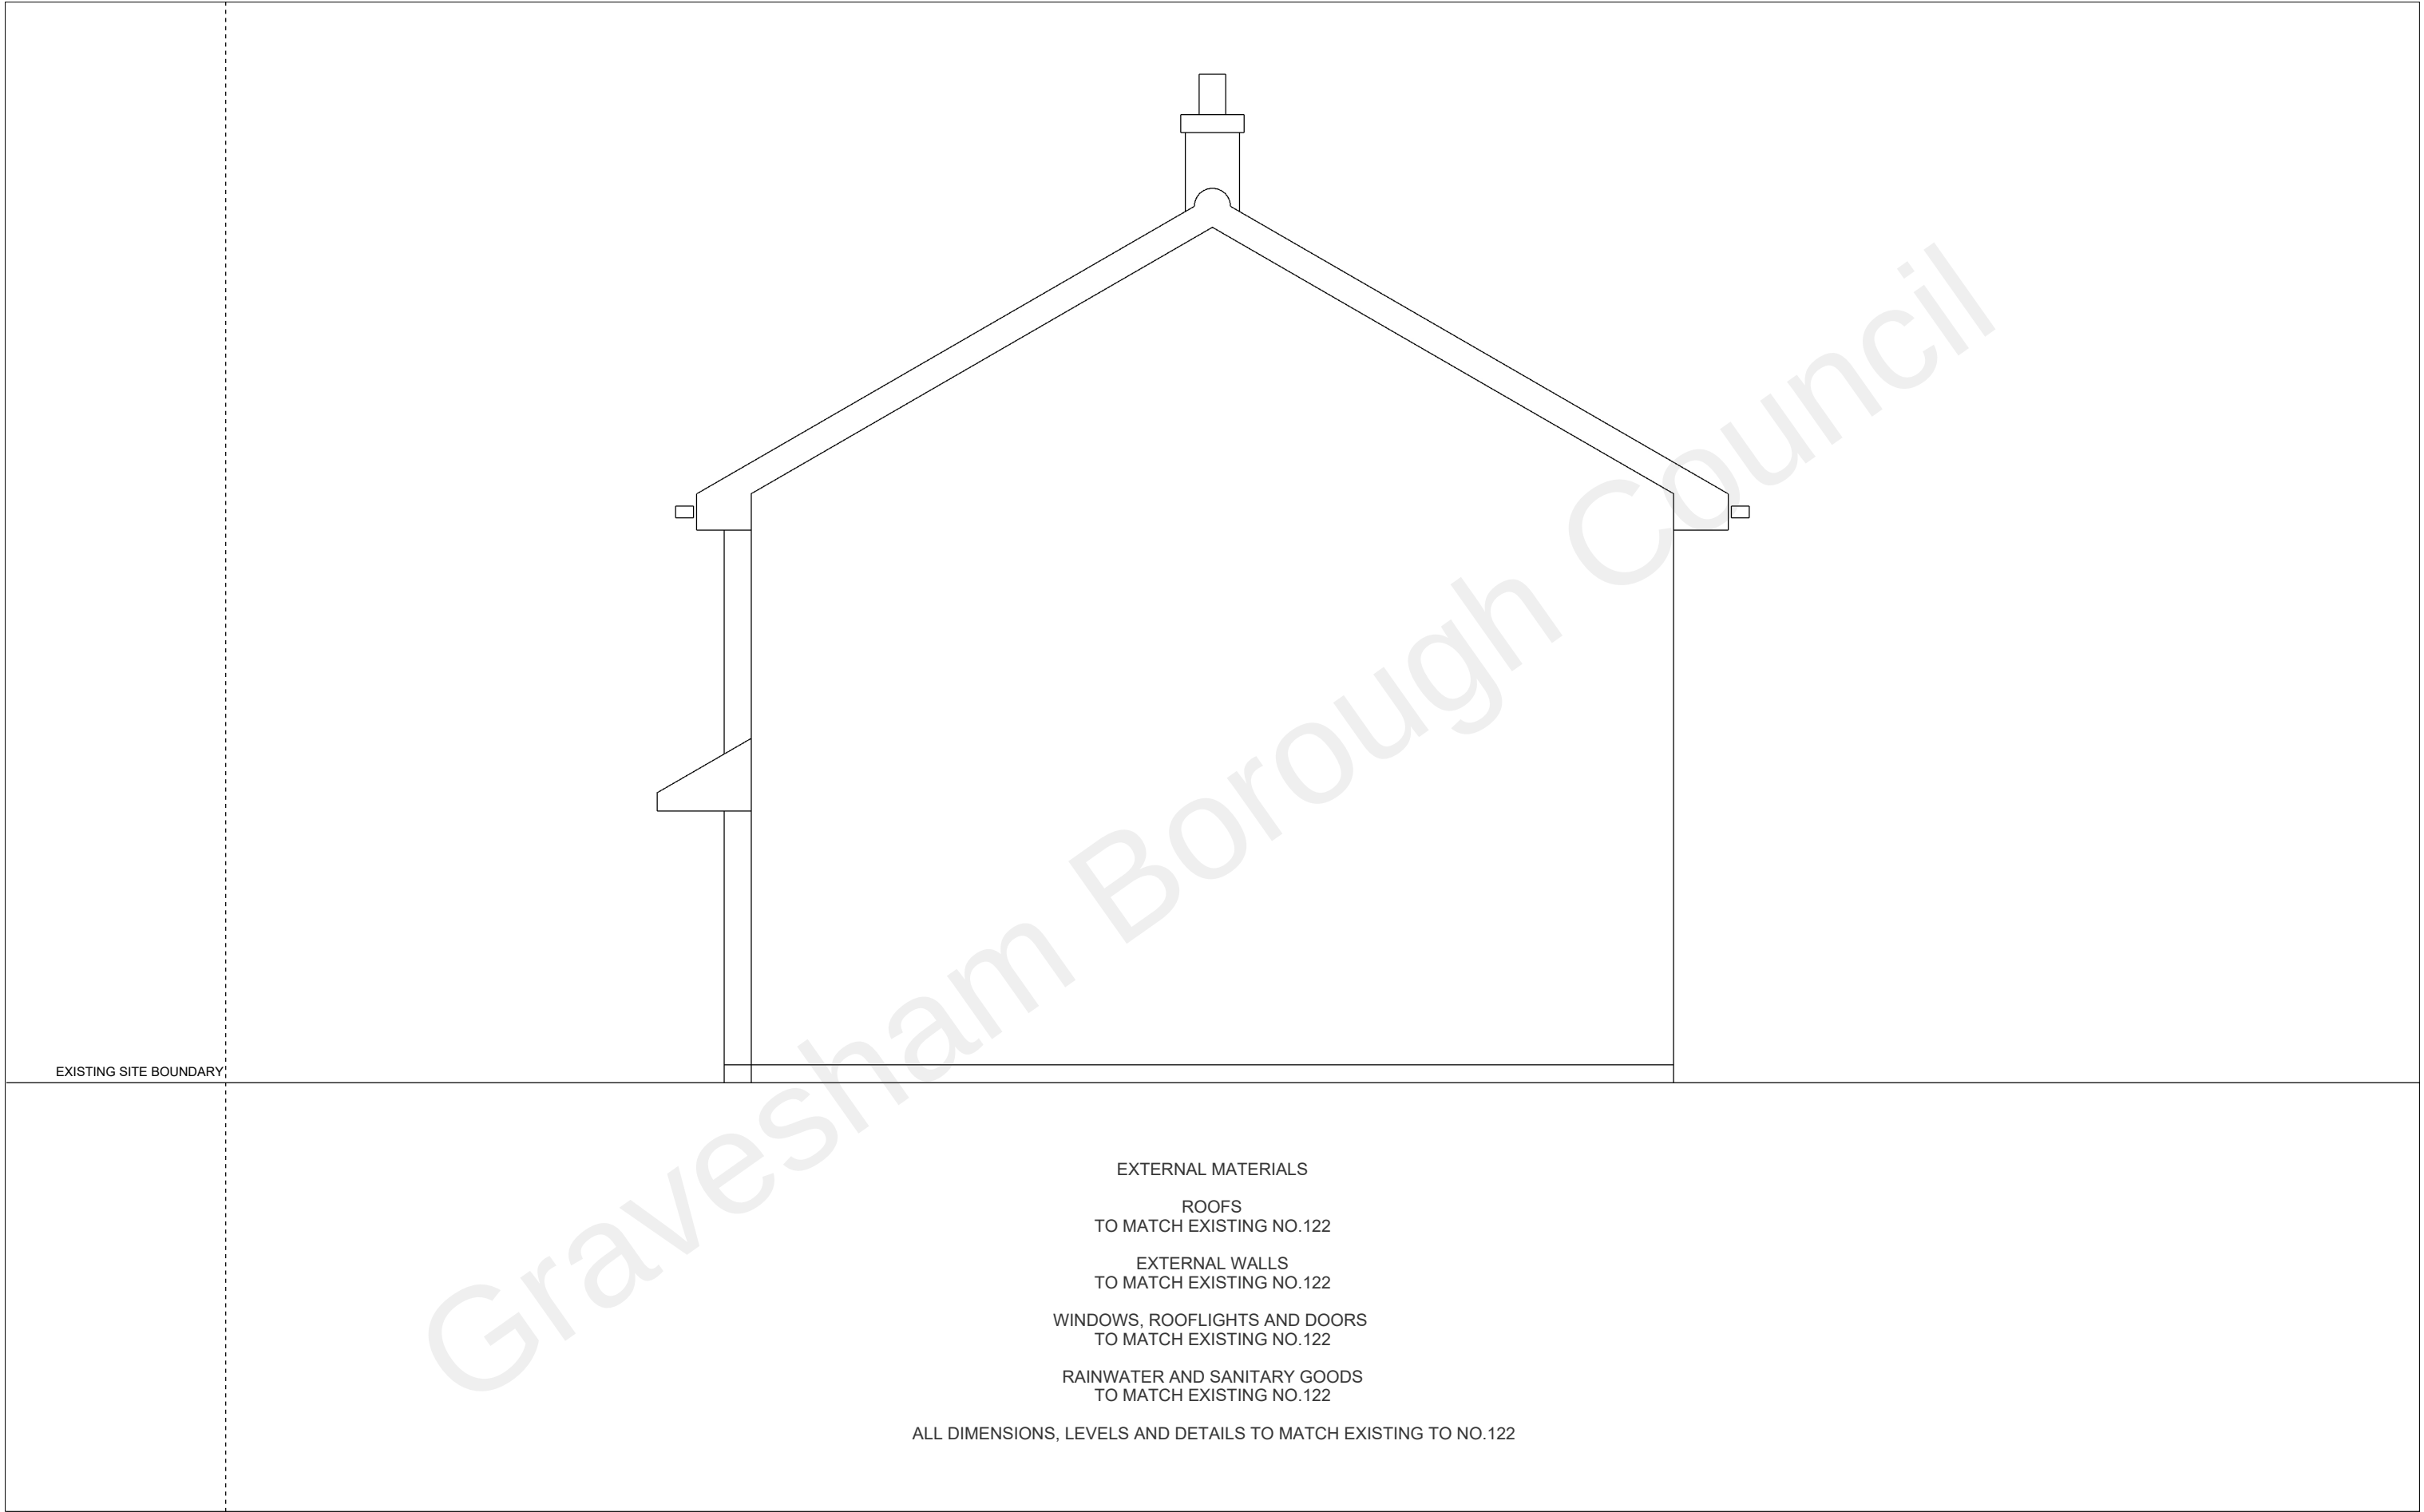

EXTERNAL MATERIALS

ROOFS
TO MATCH EXISTING NO.122

EXTERNAL WALLS
TO MATCH EXISTING NO.122

WINDOWS, ROOFLIGHTS AND DOORS
TO MATCH EXISTING NO.122

RAINWATER AND SANITARY GOODS
TO MATCH EXISTING NO.122


ALL DIMENSIONS, LEVELS AND DETAILS TO MATCH EXISTING TO NO.122

Steve Baker **Architect**
78 Pound Road East Peckham Tonbridge Kent TN12 5BJ
18 Hatton Place London EC1M 8RU
T:+44 (0)1622 870275
E:contact@stevebakerarchitect.com
W:www.stevebakerarchitect.com

S	R	Date	Description
			© COPYRIGHT 2020 STEVE BAKER ARCHITECT Ordnance Survey. © Crown Copyright 2020. All rights reserved. Supplied by Getmapping Licence number 100042766.
			Note - Do not scale from this drawing. All dimensions must be checked on site by the contractor and any discrepancies reported immediately.



D and K PARTRIDGE + J and C CASSIDY

 

Client:	D and K PARTRIDGE + J and C CASSIDY
Project Title:	MARLING WAY, GRAVESEND
Status:	PLANNING
Stage:	P
Scale:	1:50
Sheet:	A3

Drawing Title:	PROPOSED SOUTH ELEVATION
Project No:	A21360
Disc:	A
Building:	-
Package:	-
Drawing No:	1131
Revision:	_