





Front Elevation

Rear Elevation



Side Elevation

Scale 1:100

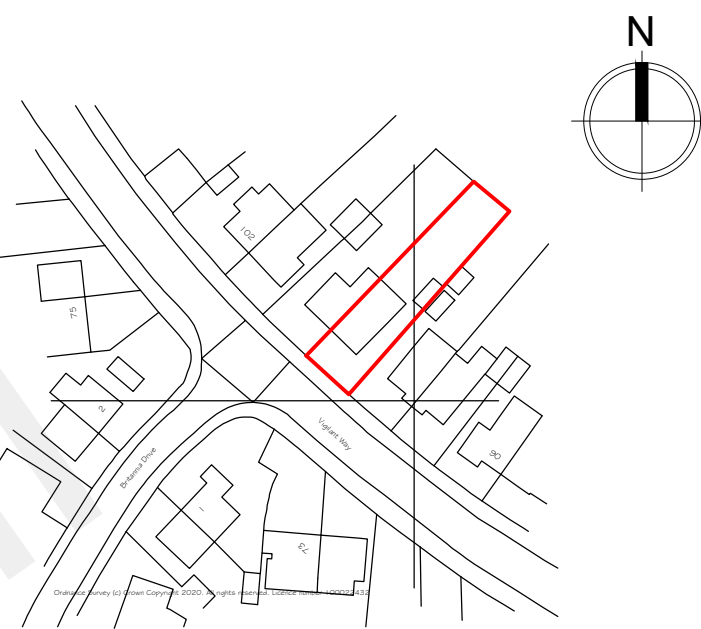 


Location Plan

Scale 1:1250

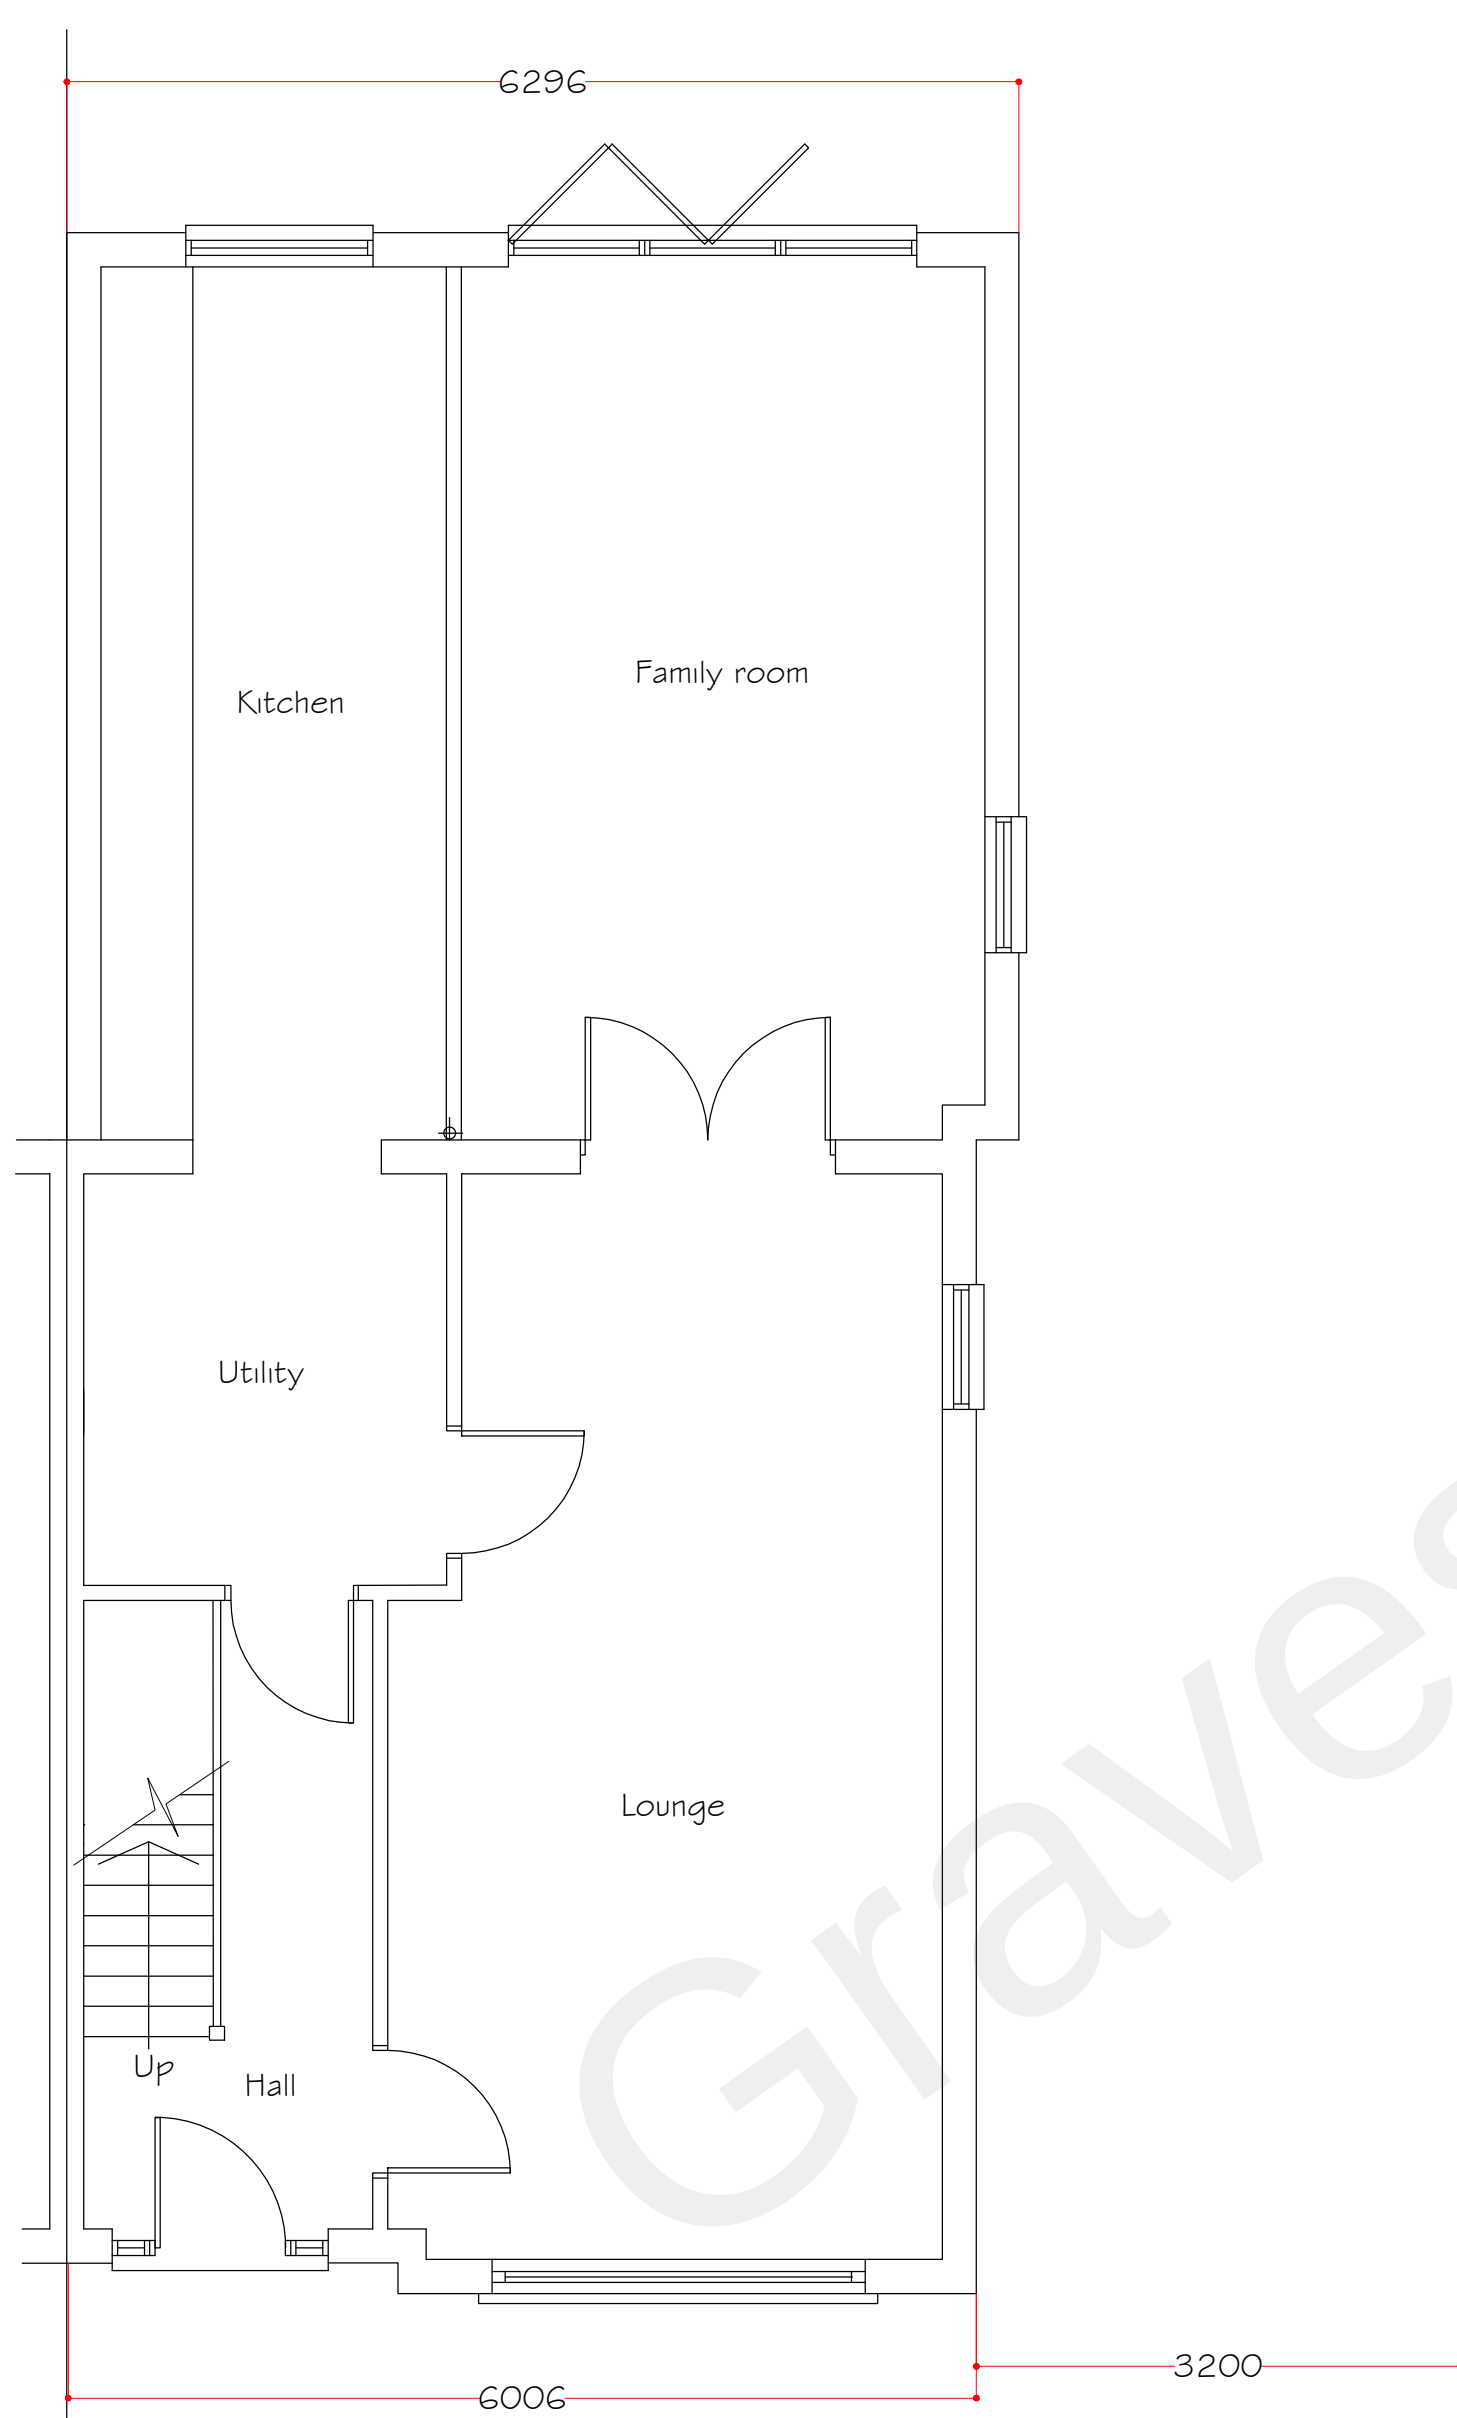 


Ground Floor Plan

Scale 1:50

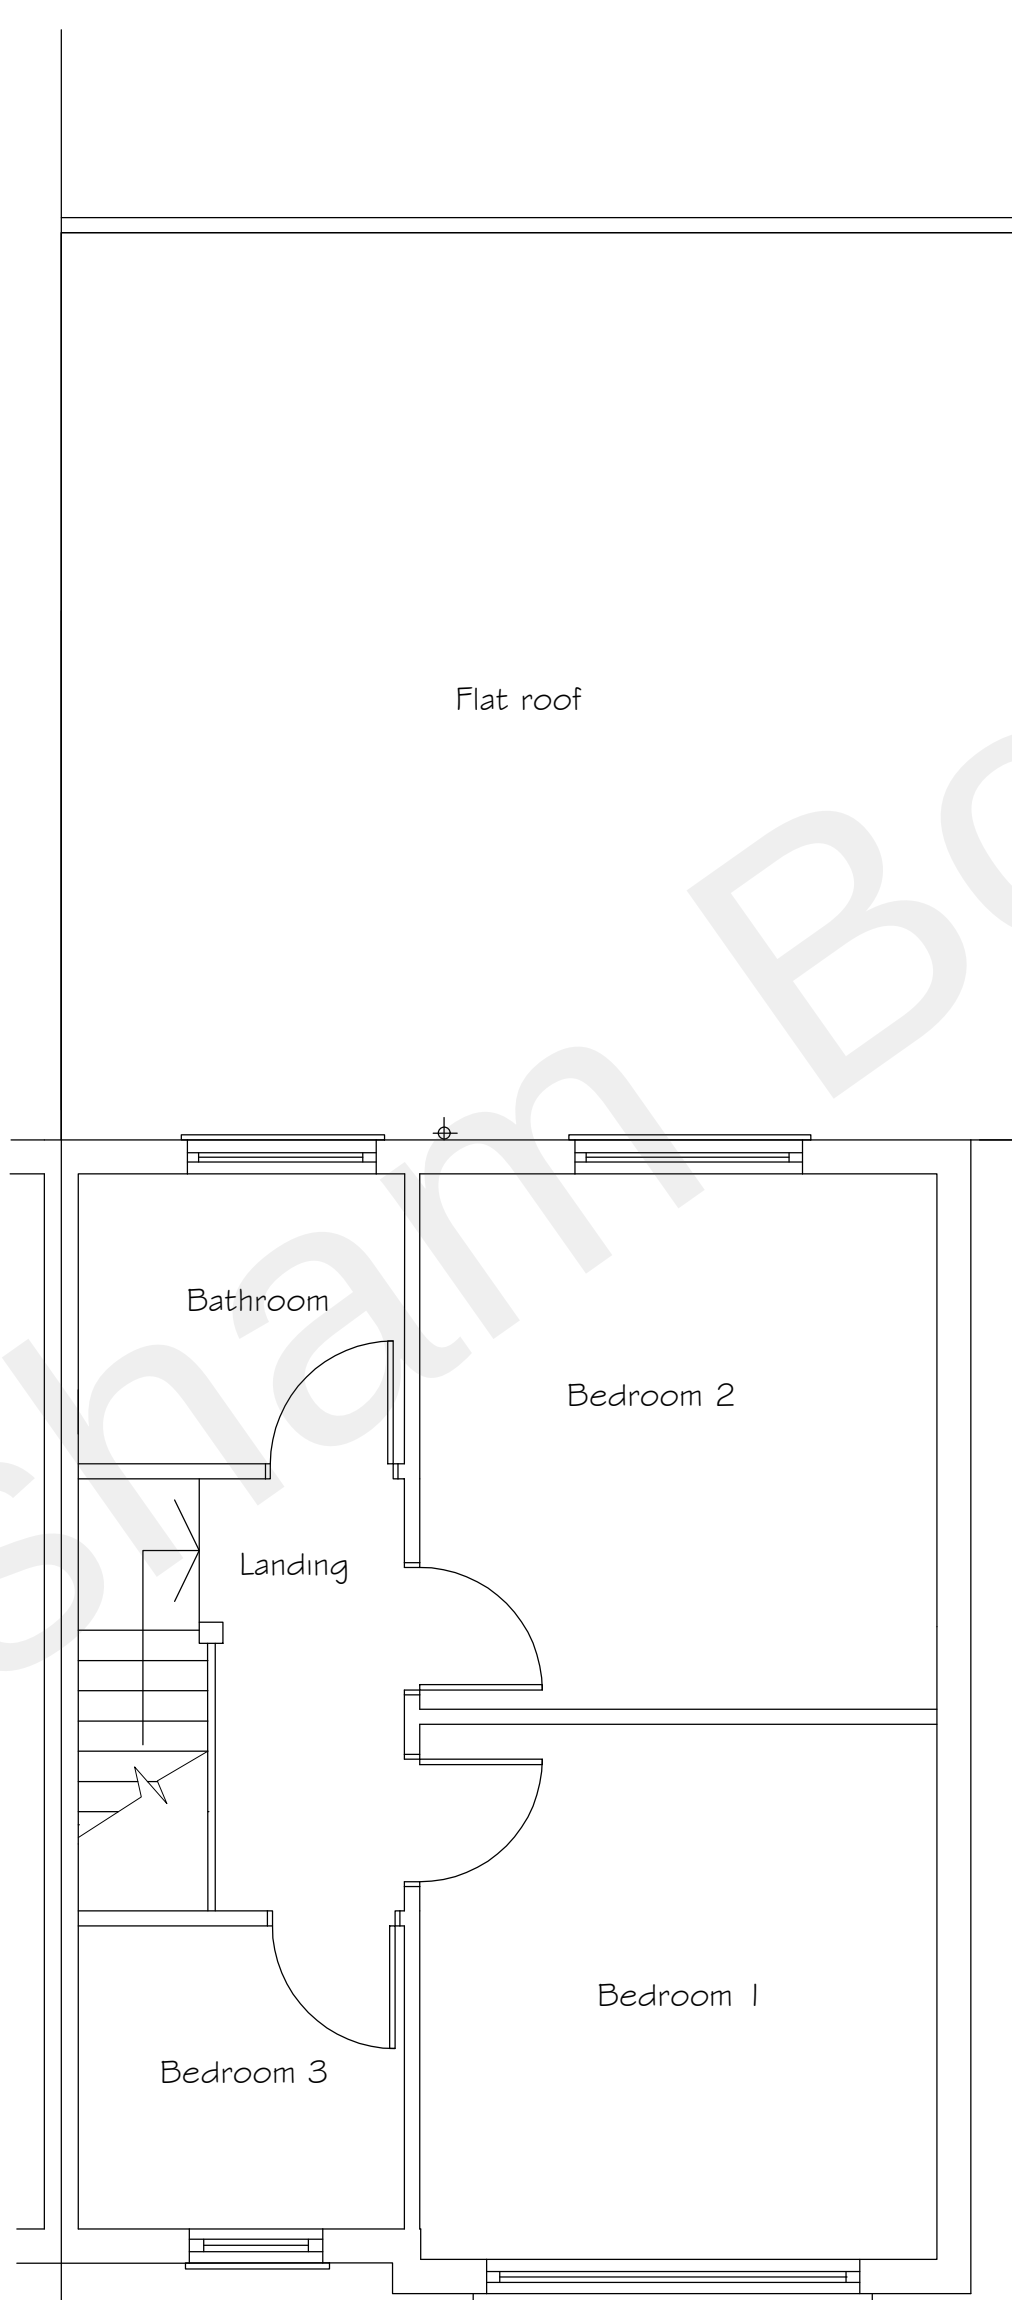

First Floor Plan

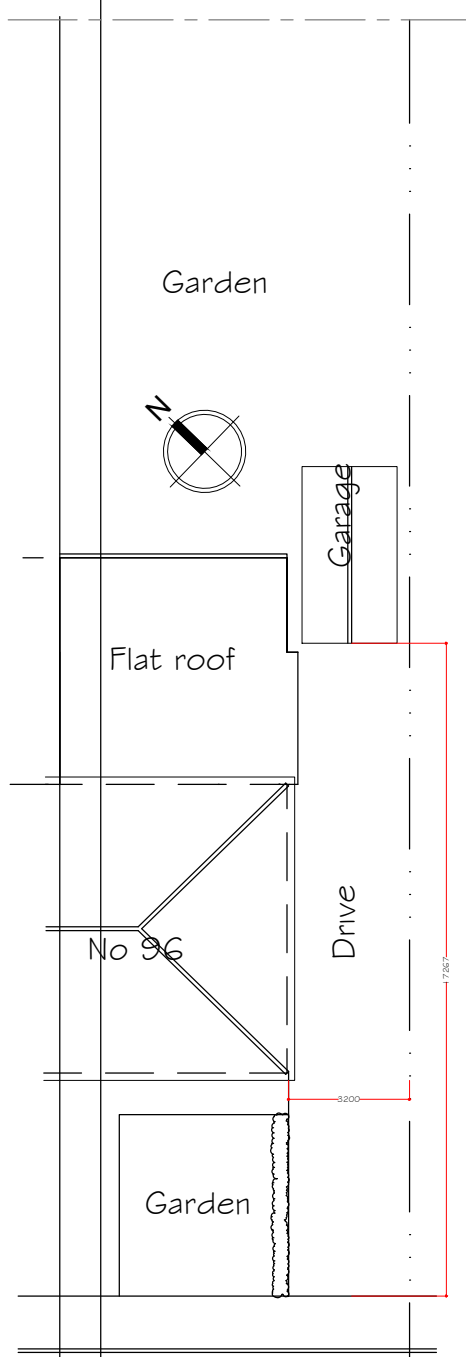

Ground Floor Plan

Scale 1:200



Rev C-North point added.
Rev B-Scale note amended..

11 May 2021
20 April 2021

Synergy

Planning & Property Consultants Ltd
Suite 6 Laser Quay
Mariner City Estate
Rochester
Kent ME2 4HU

Client
Mr H Singh

Address
96 Vigilant Way Gravesend Kent

Drawing title
Survey drawings

Scale
1:100/ 1:50

Date
March 2020

Drawn by

Drawing No
20/287/01

C