



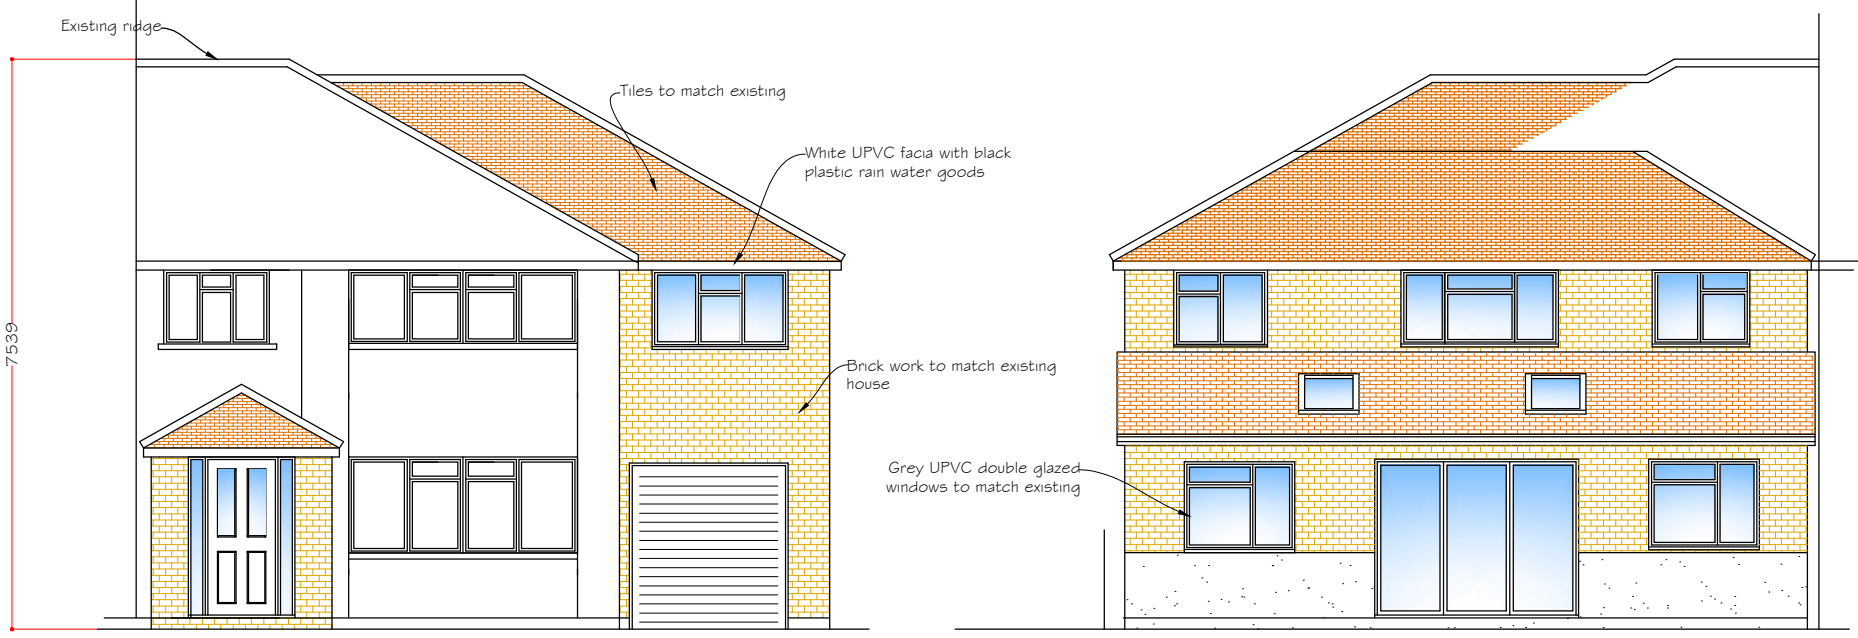


Front Elevation

Rear Elevation

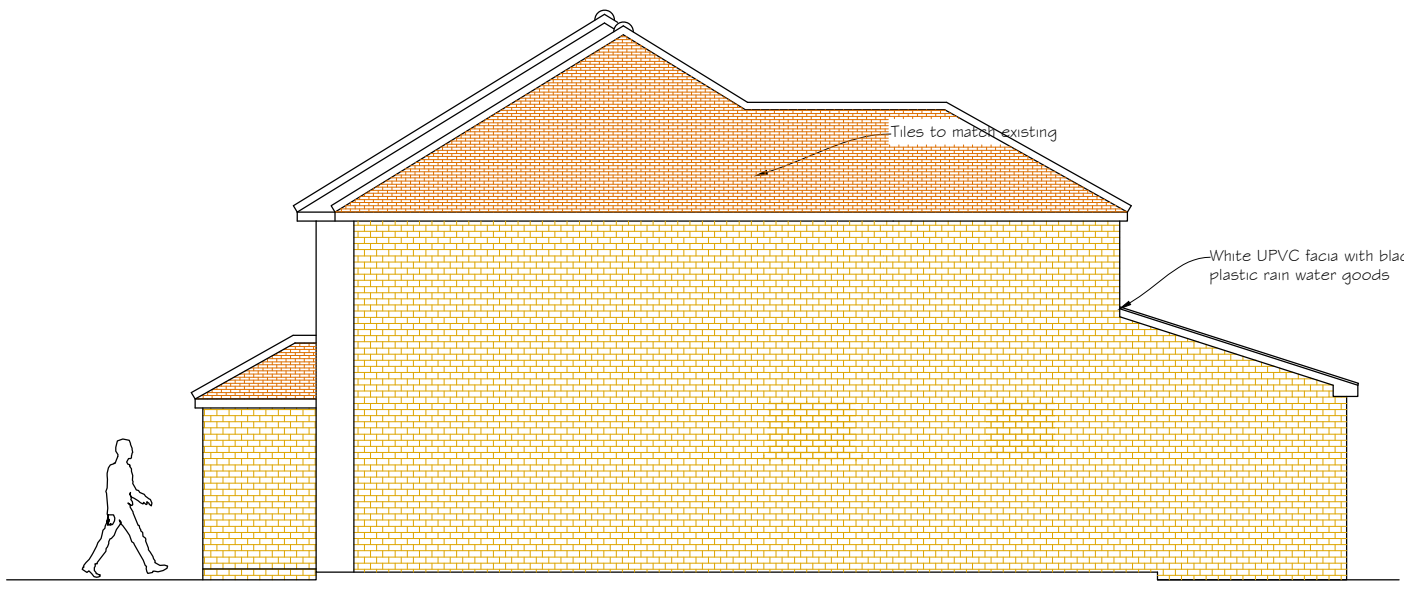

Side Elevation


Scale 1:100
0 0.5 1 2 3 4 5 6 7 8 9 10

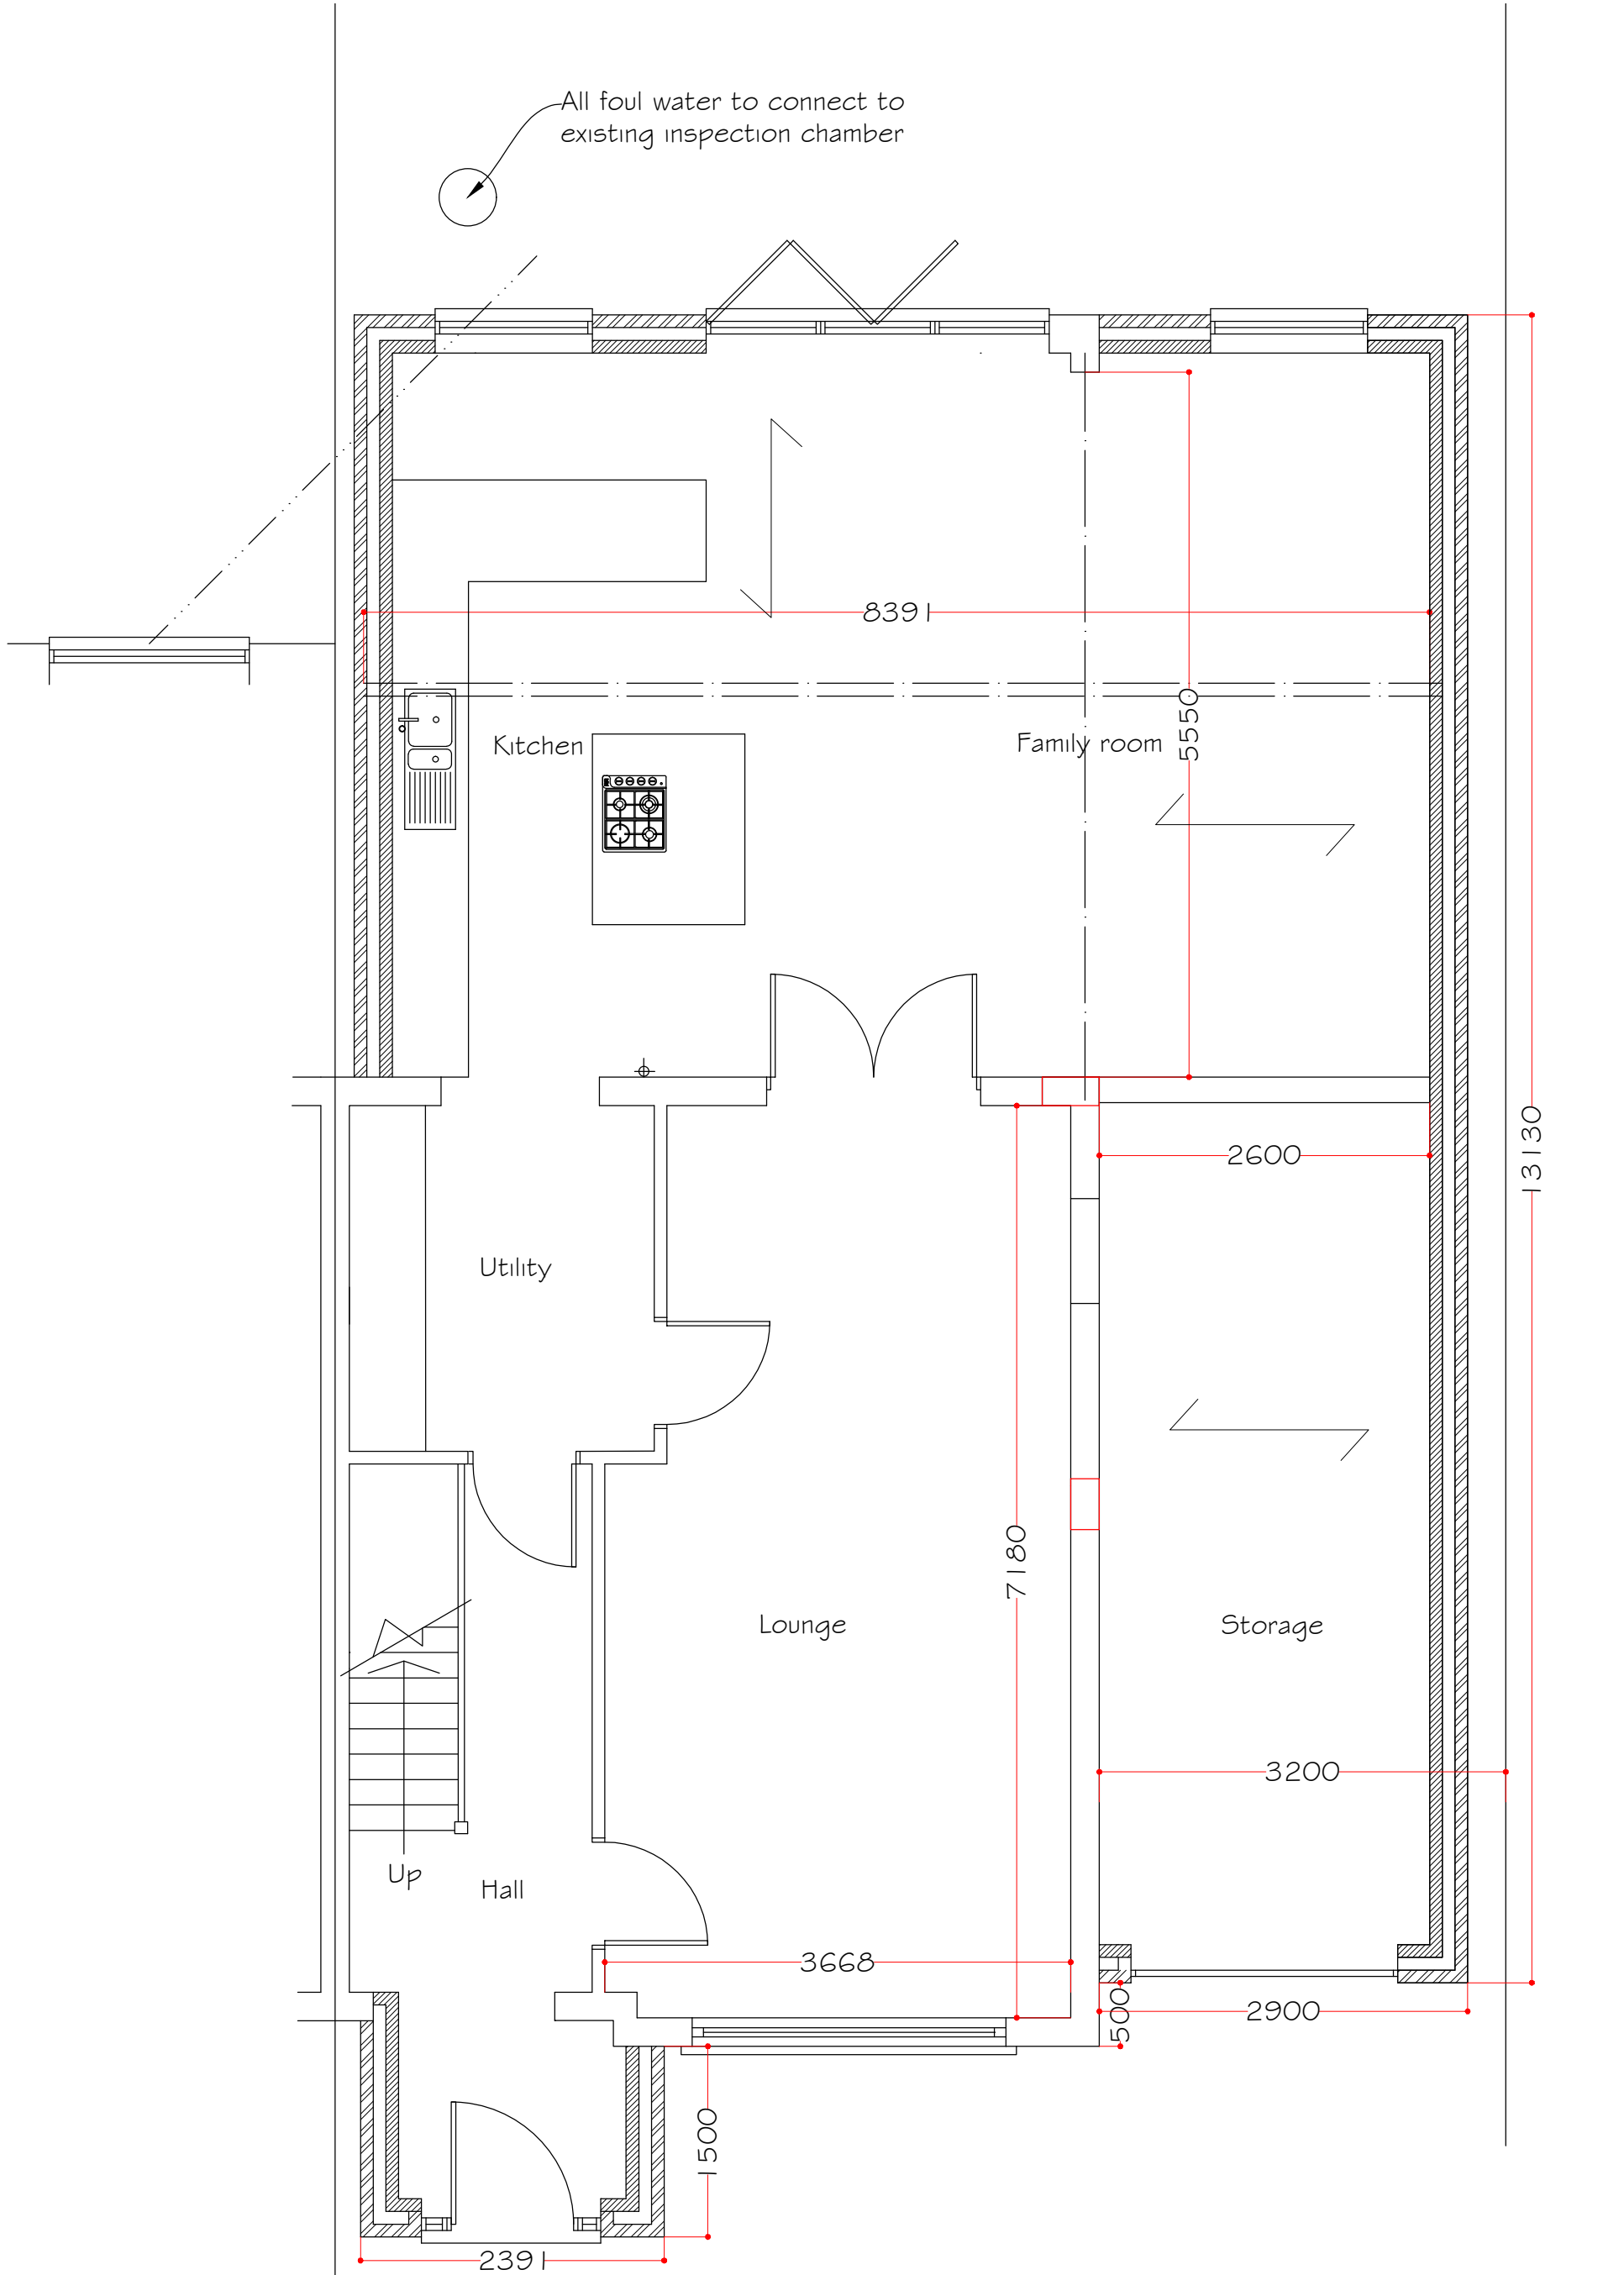


Ground Floor Plan

Scale 1:50

0 0.5 1 2 3 4 5 6 7 8 9 10

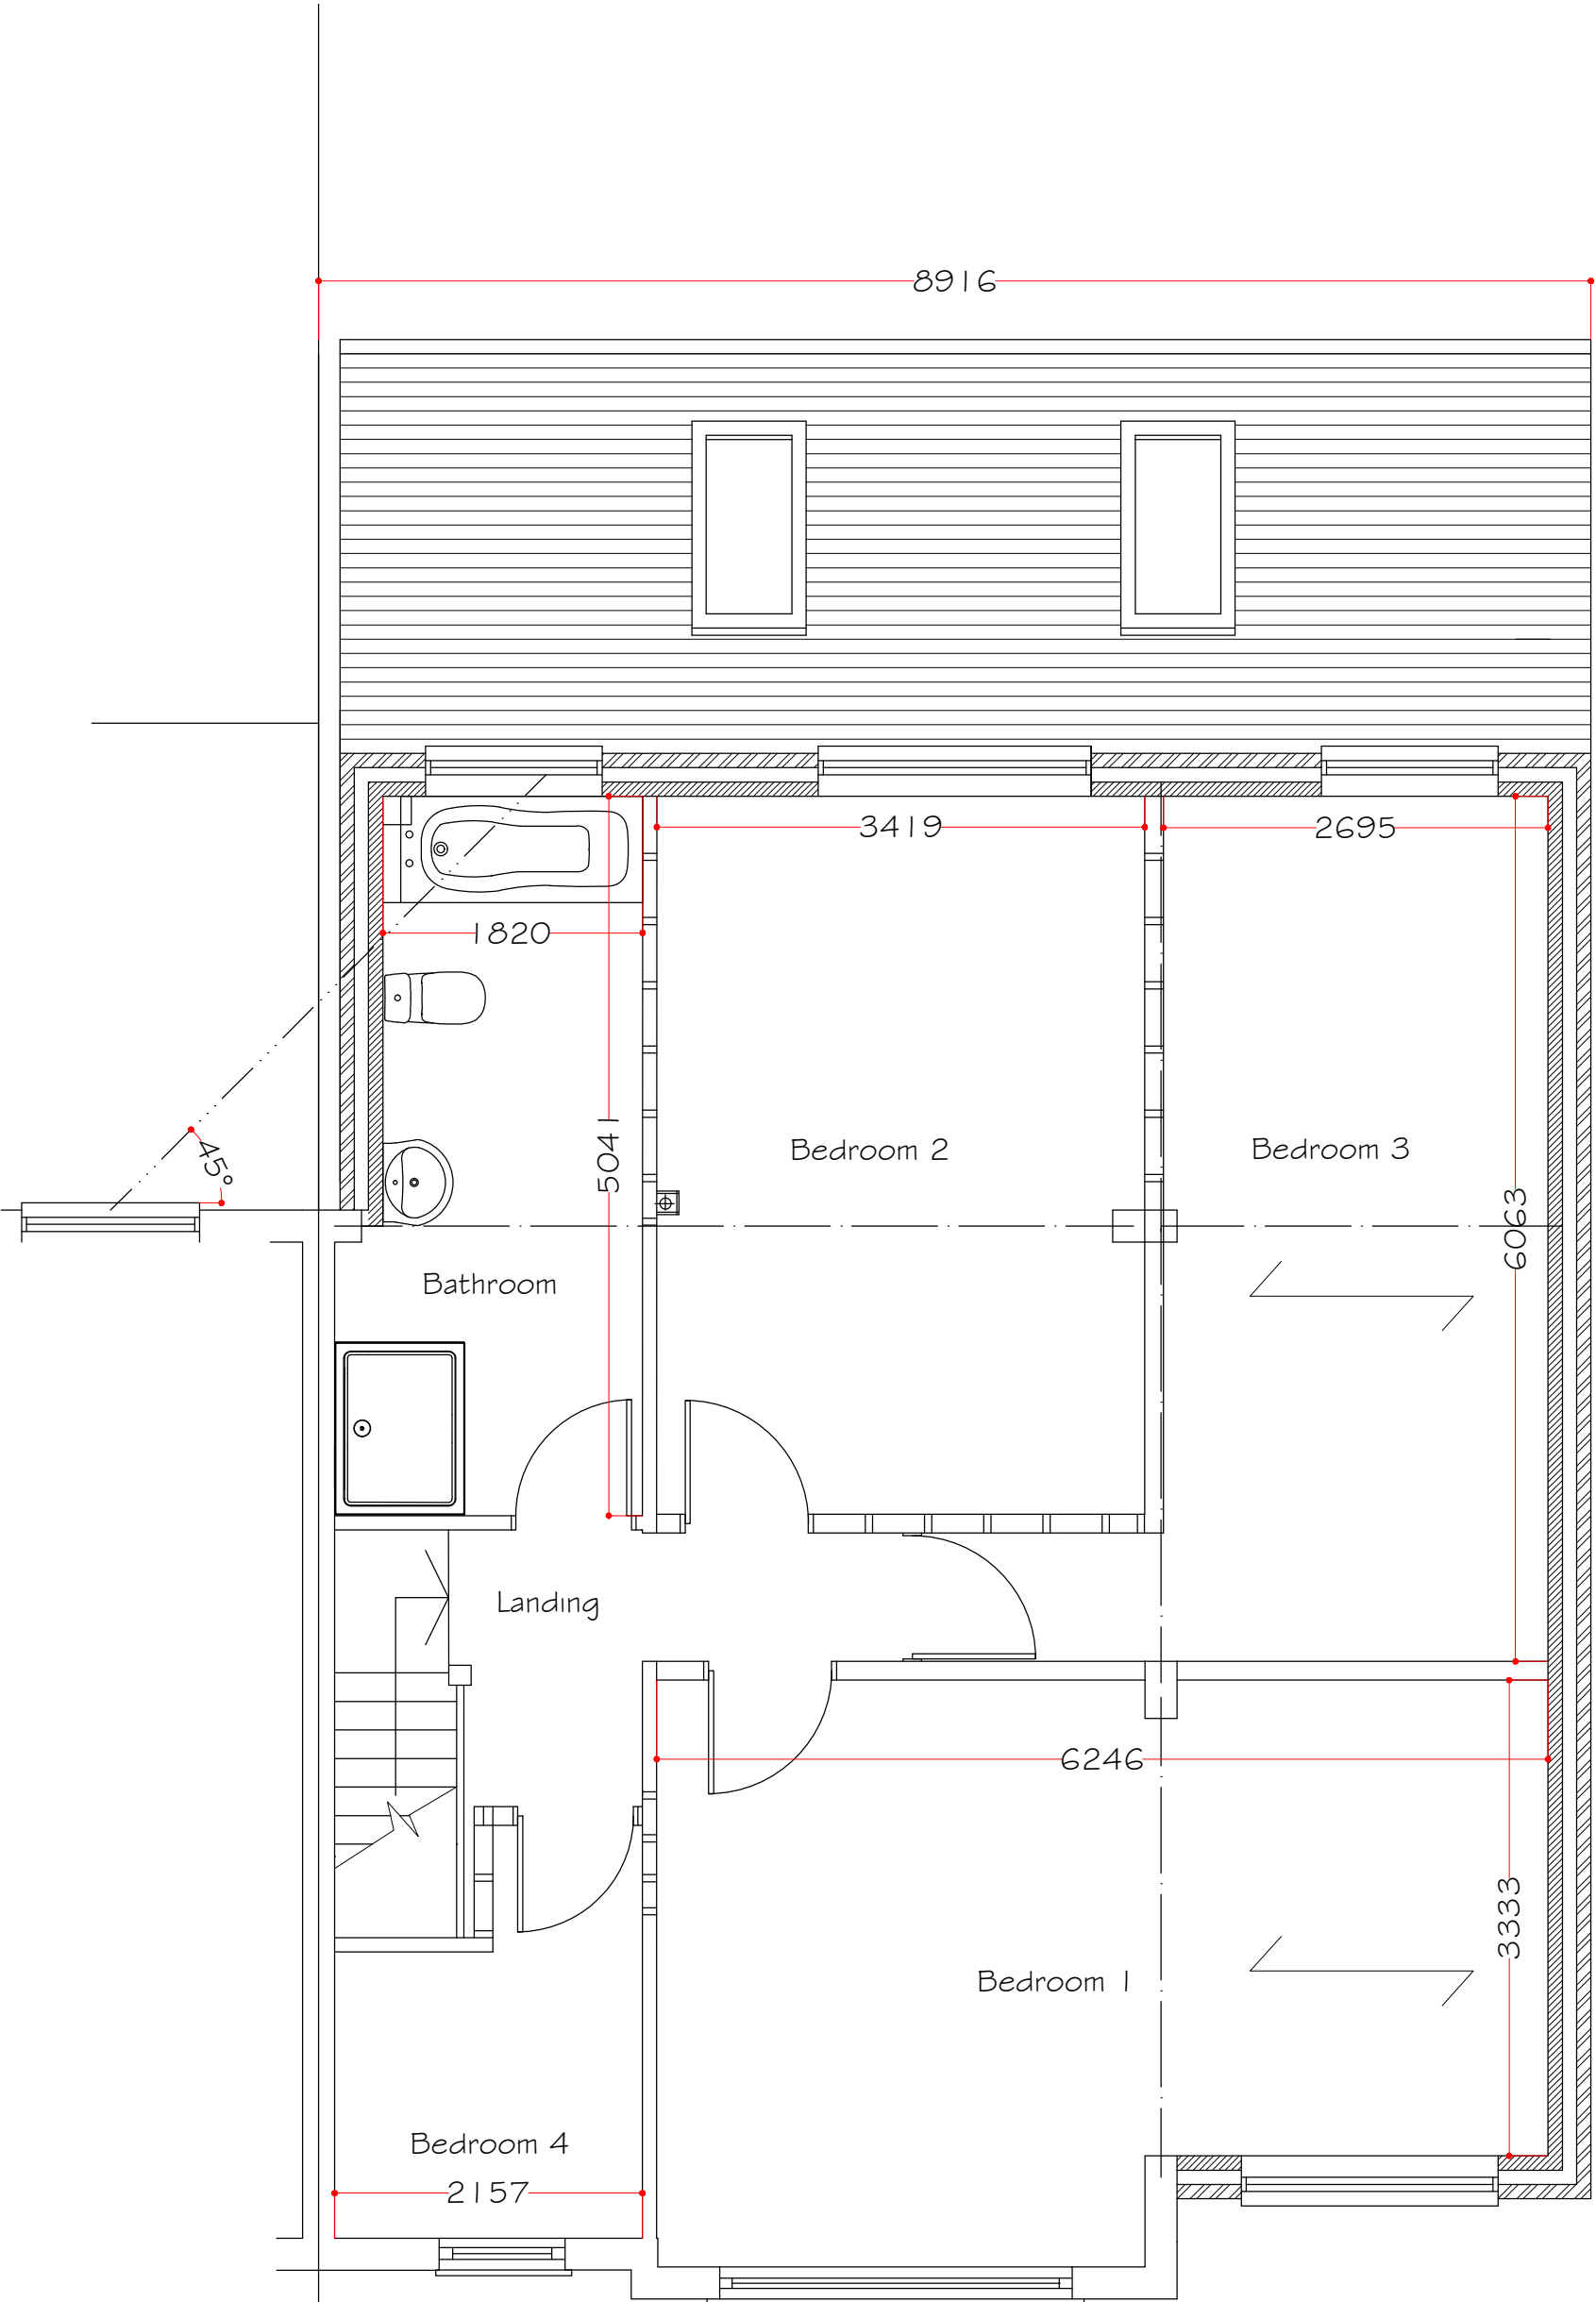

First Floor Plan

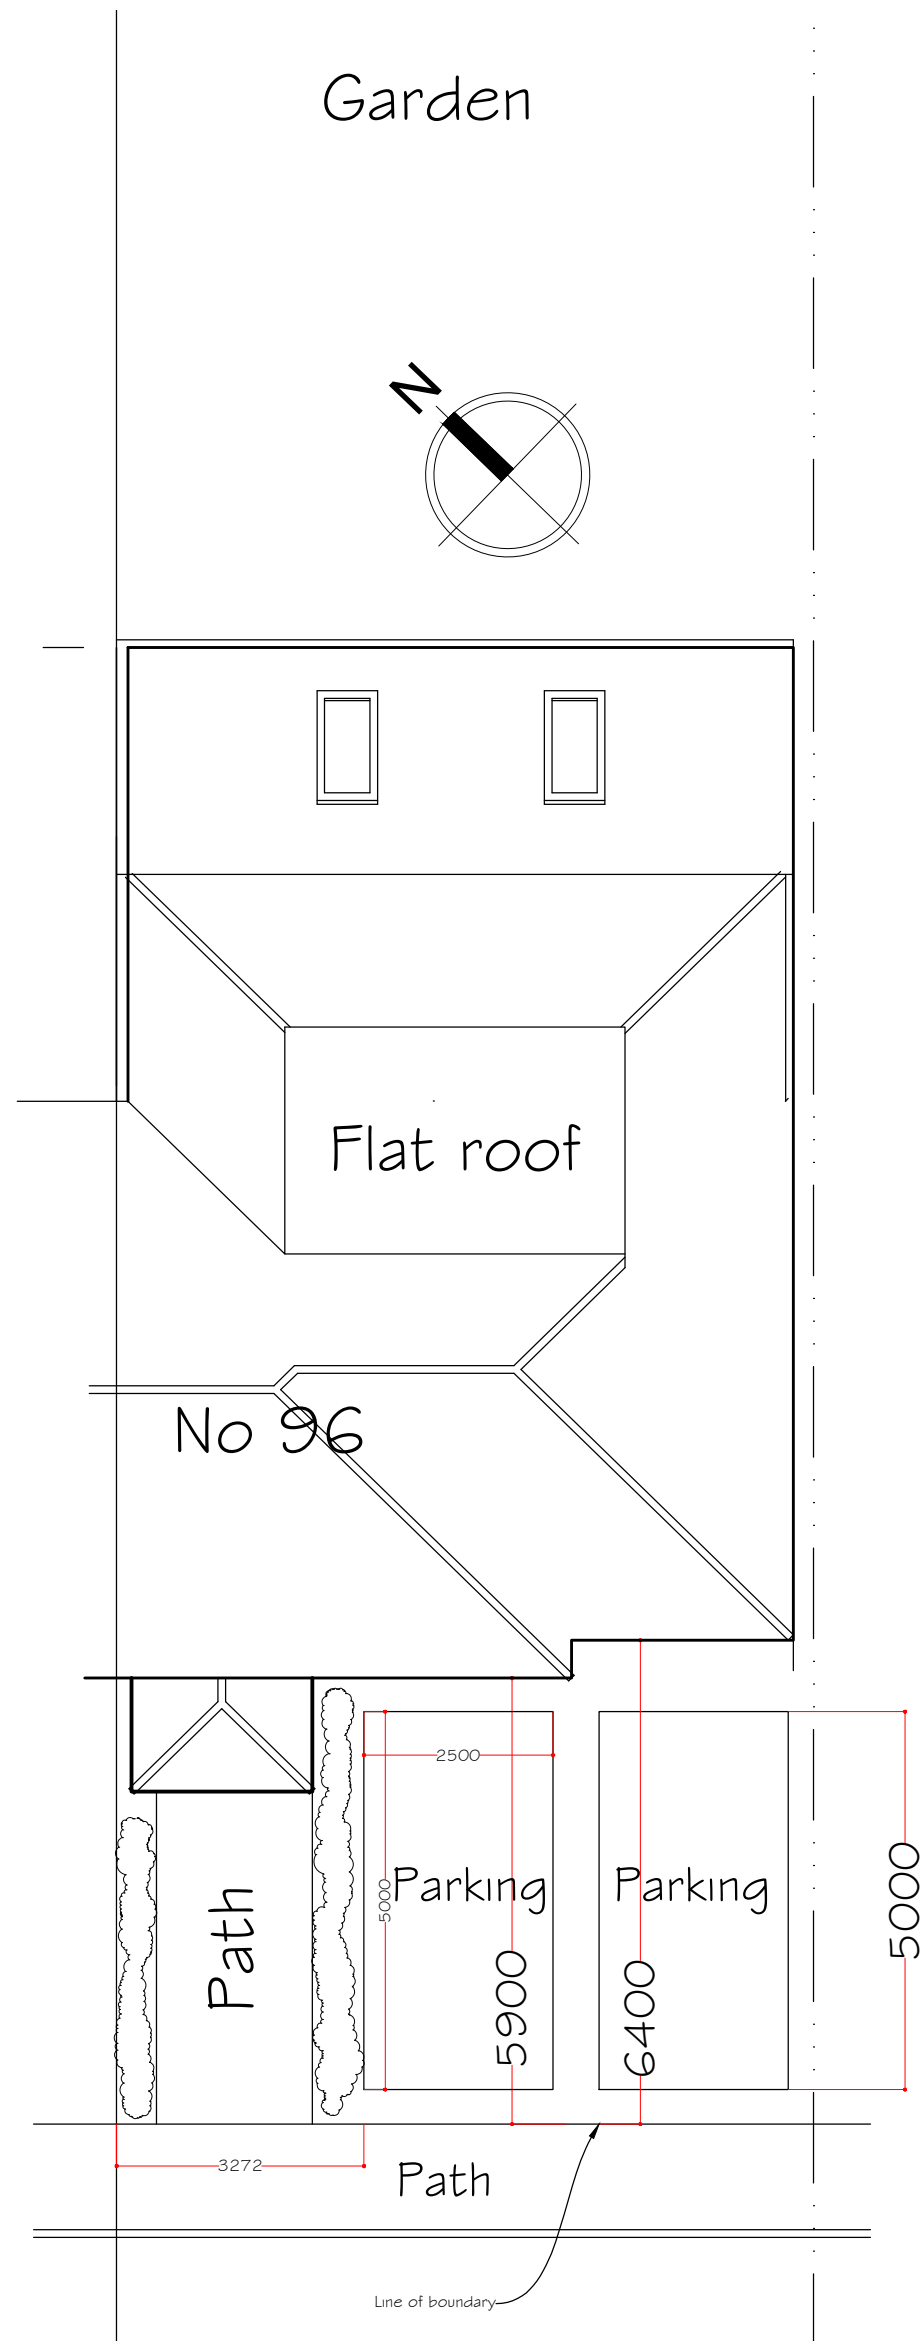

Block Plan

Scale 1:100

0 0.5 1 2 3 4 5 6 7 8 9 10

Rev F-Side windows removed. 7 July 2021
Rev E-North point added. 11 May 2021
Rev D-Design changes. 10 May 2021
Rev C-Scale note amended. 20 April 2021
Rev B-Amended proposal. 20 April 2021

Synergy

Planning & Property Consultants Ltd
Suite 6 Laser Quay
Mariner City Estate
Rochester
Kent ME2 4HU

Client
Mr H Singh

Address
96 Vigilant Way Gravesend Kent

Drawing title
Survey drawings

Scale
1:100/ 1:50

Date
March 2020

Drawing No
20/287/02

F