



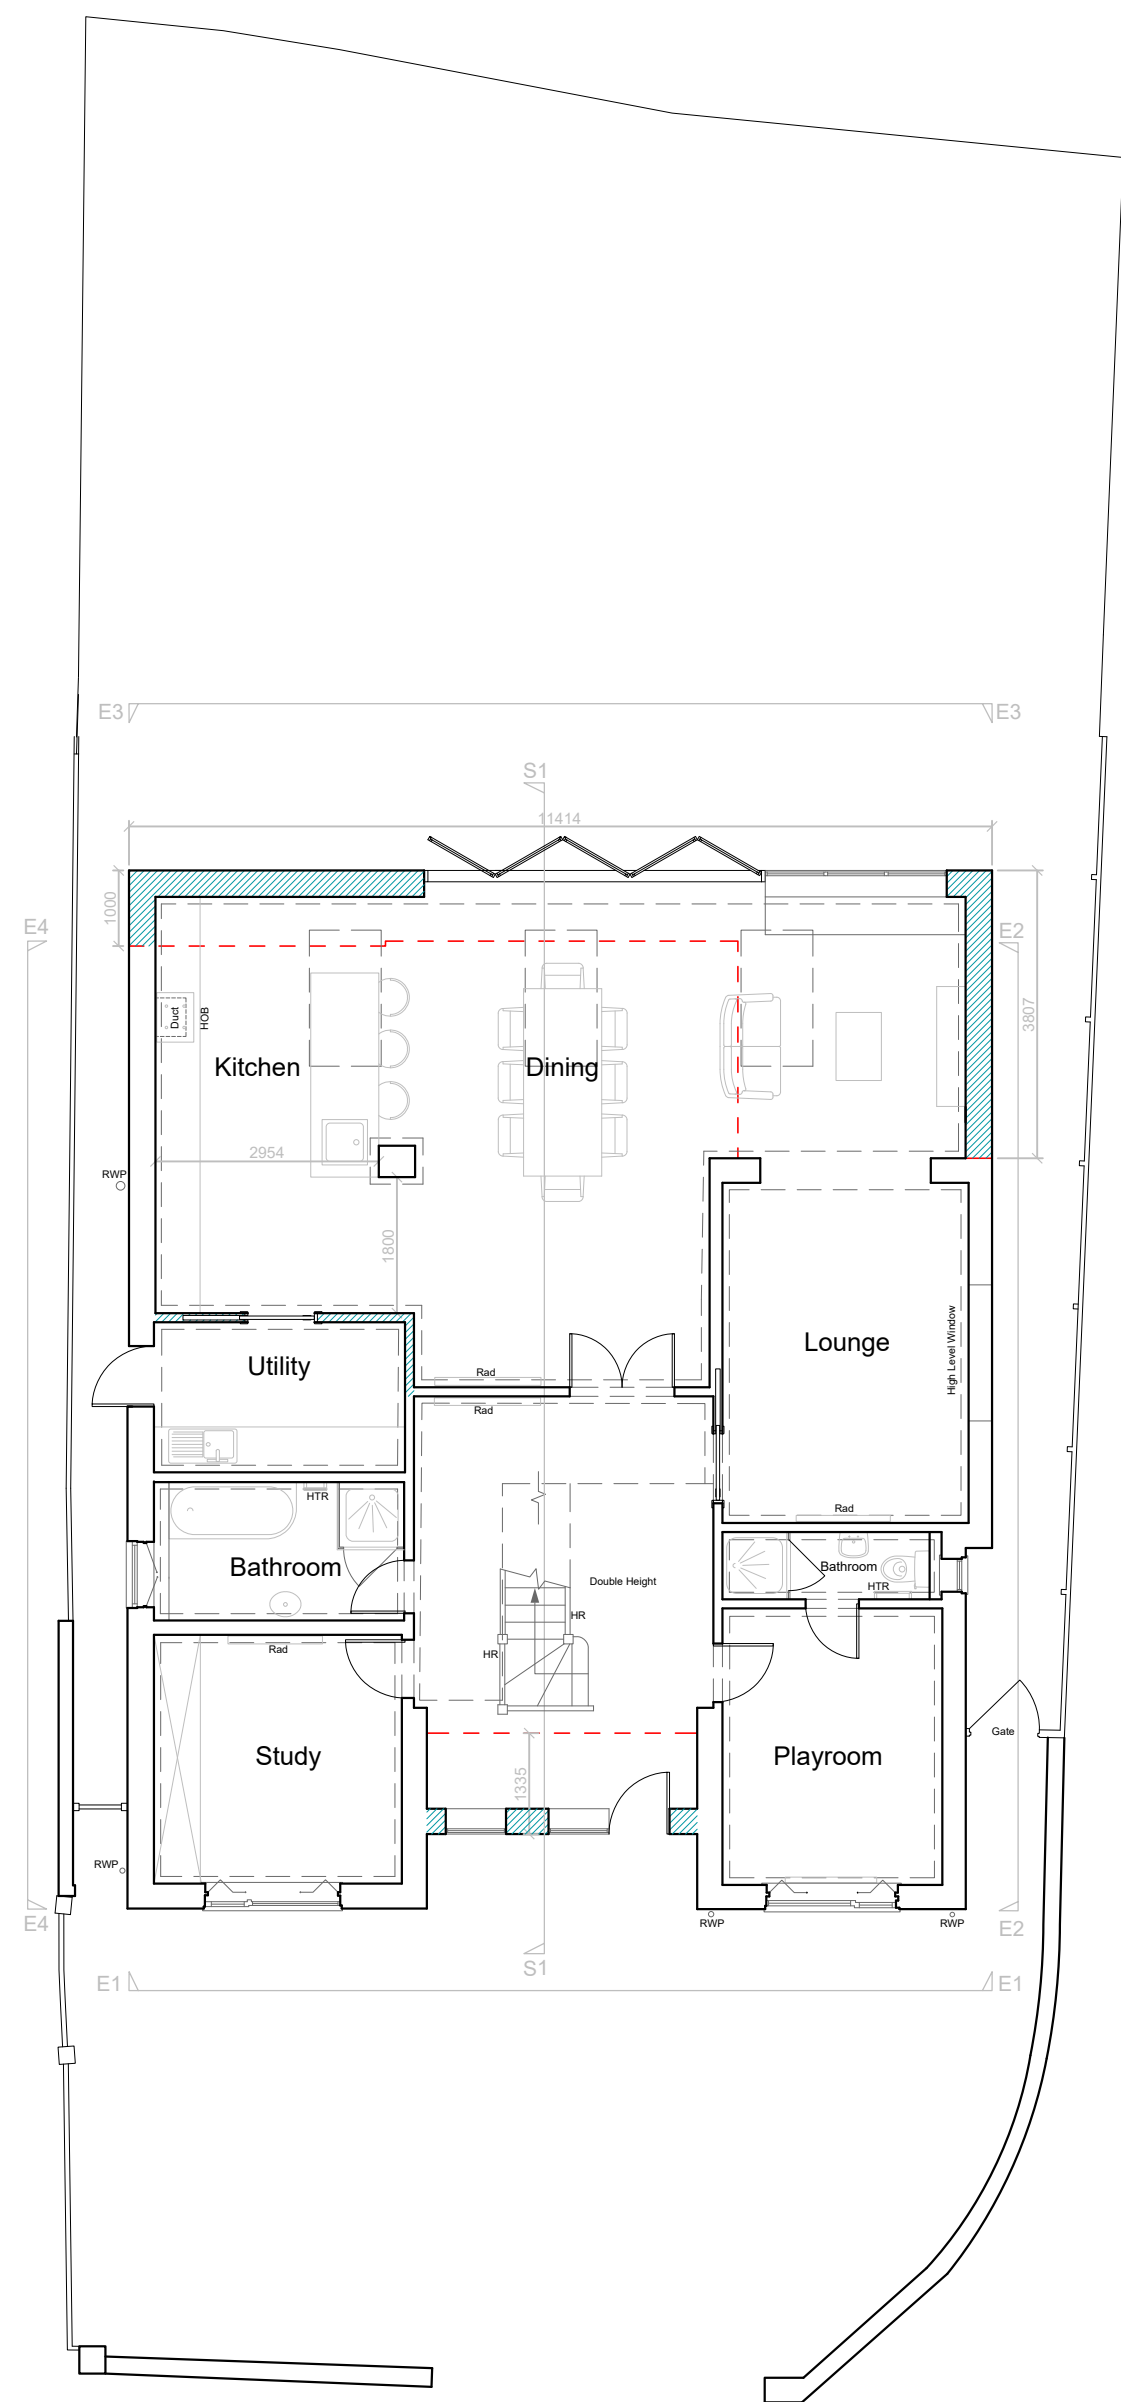

Johns Road


Proposed Ground Floor Plan

1:100@A1

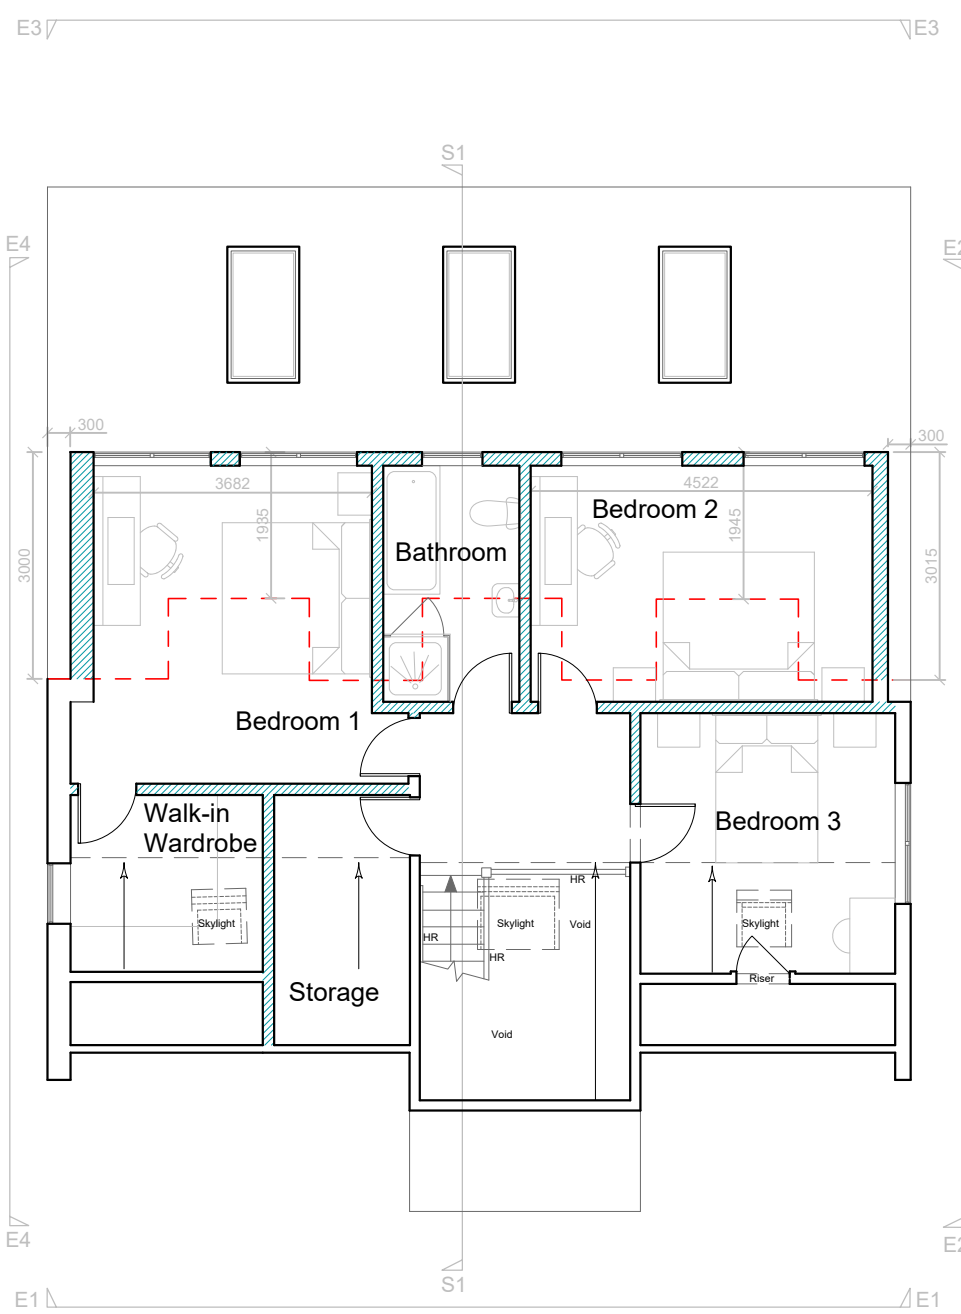

Proposed First Floor Plan

1:100@A1

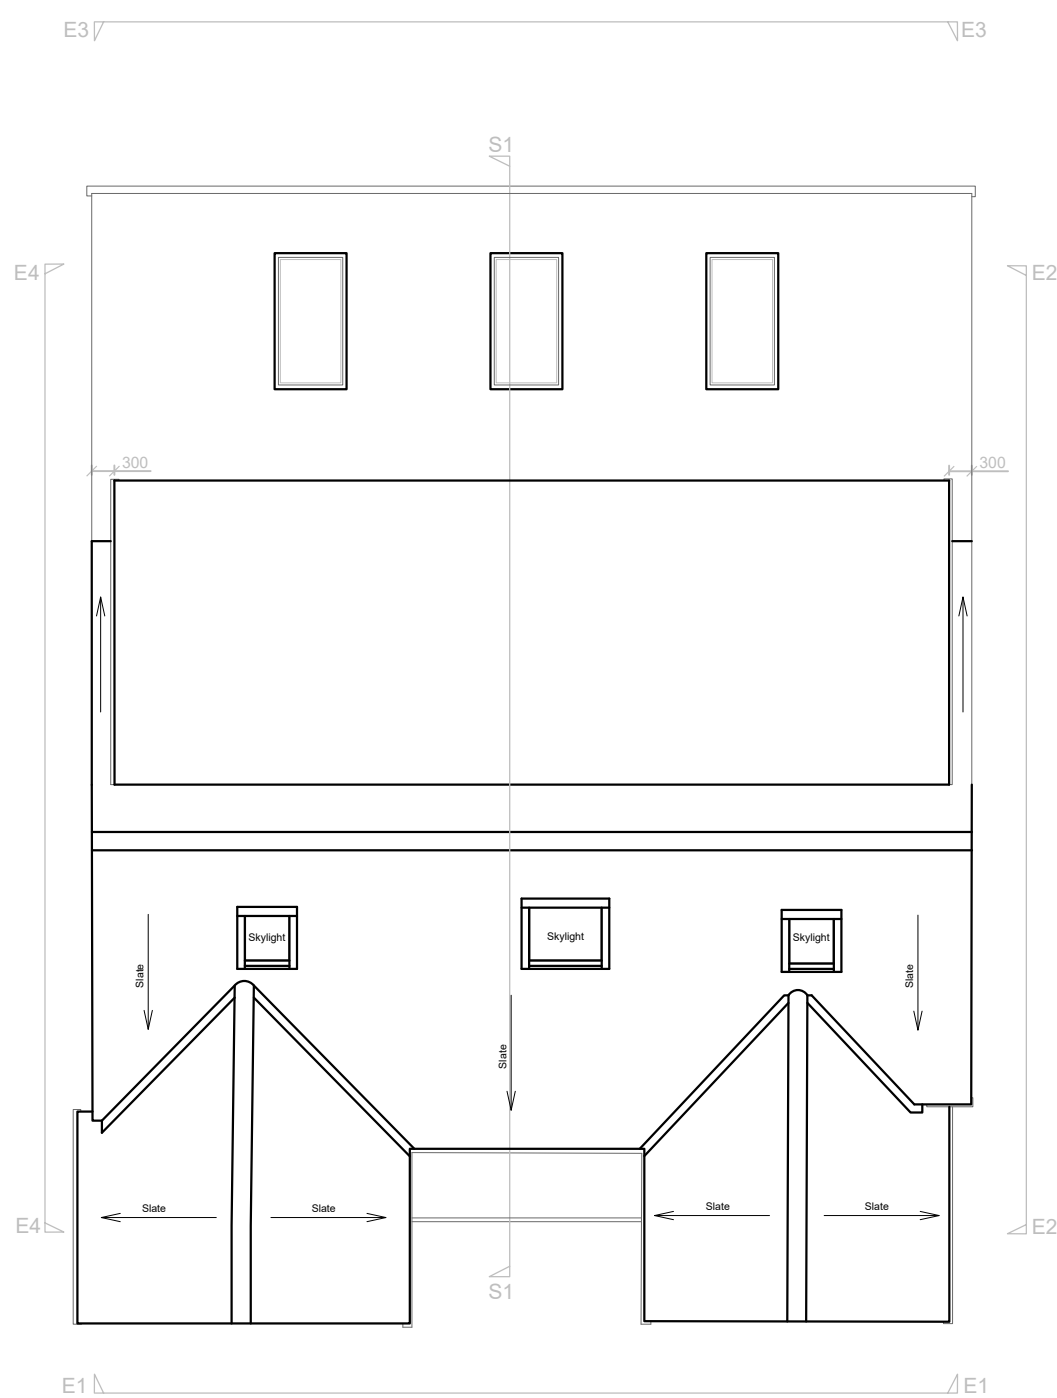

Proposed Roof Plan

1:100@A1



REVISION: A

REV/DATE  
**Rev A / 10/03/26:**  
Proposed dormer recessed 300mm from existing roof slope following LPA Comments.

FOR PLANNING PURPOSES ONLY.  
NOT FOR CONSTRUCTION OR  
BUILDING REGULATION

All dimensions to be checked on  
site before any works commence.

This drawing is the copyright of  
Jerlija Studio Ltd and  
shall not be copied, used or  
reproduced in anyway without prior  
written consent.

26 Johns Road  
Meopham  
Gravesend  
DA13 0LP

CLIENT

146-300-A

DWG NO.

Plans

TITLE

10th March 2026

DATE

1:100@A1

SCALE

UJ

DRAWN

Planning

STAGE

JERLIJA  
STUDIO