


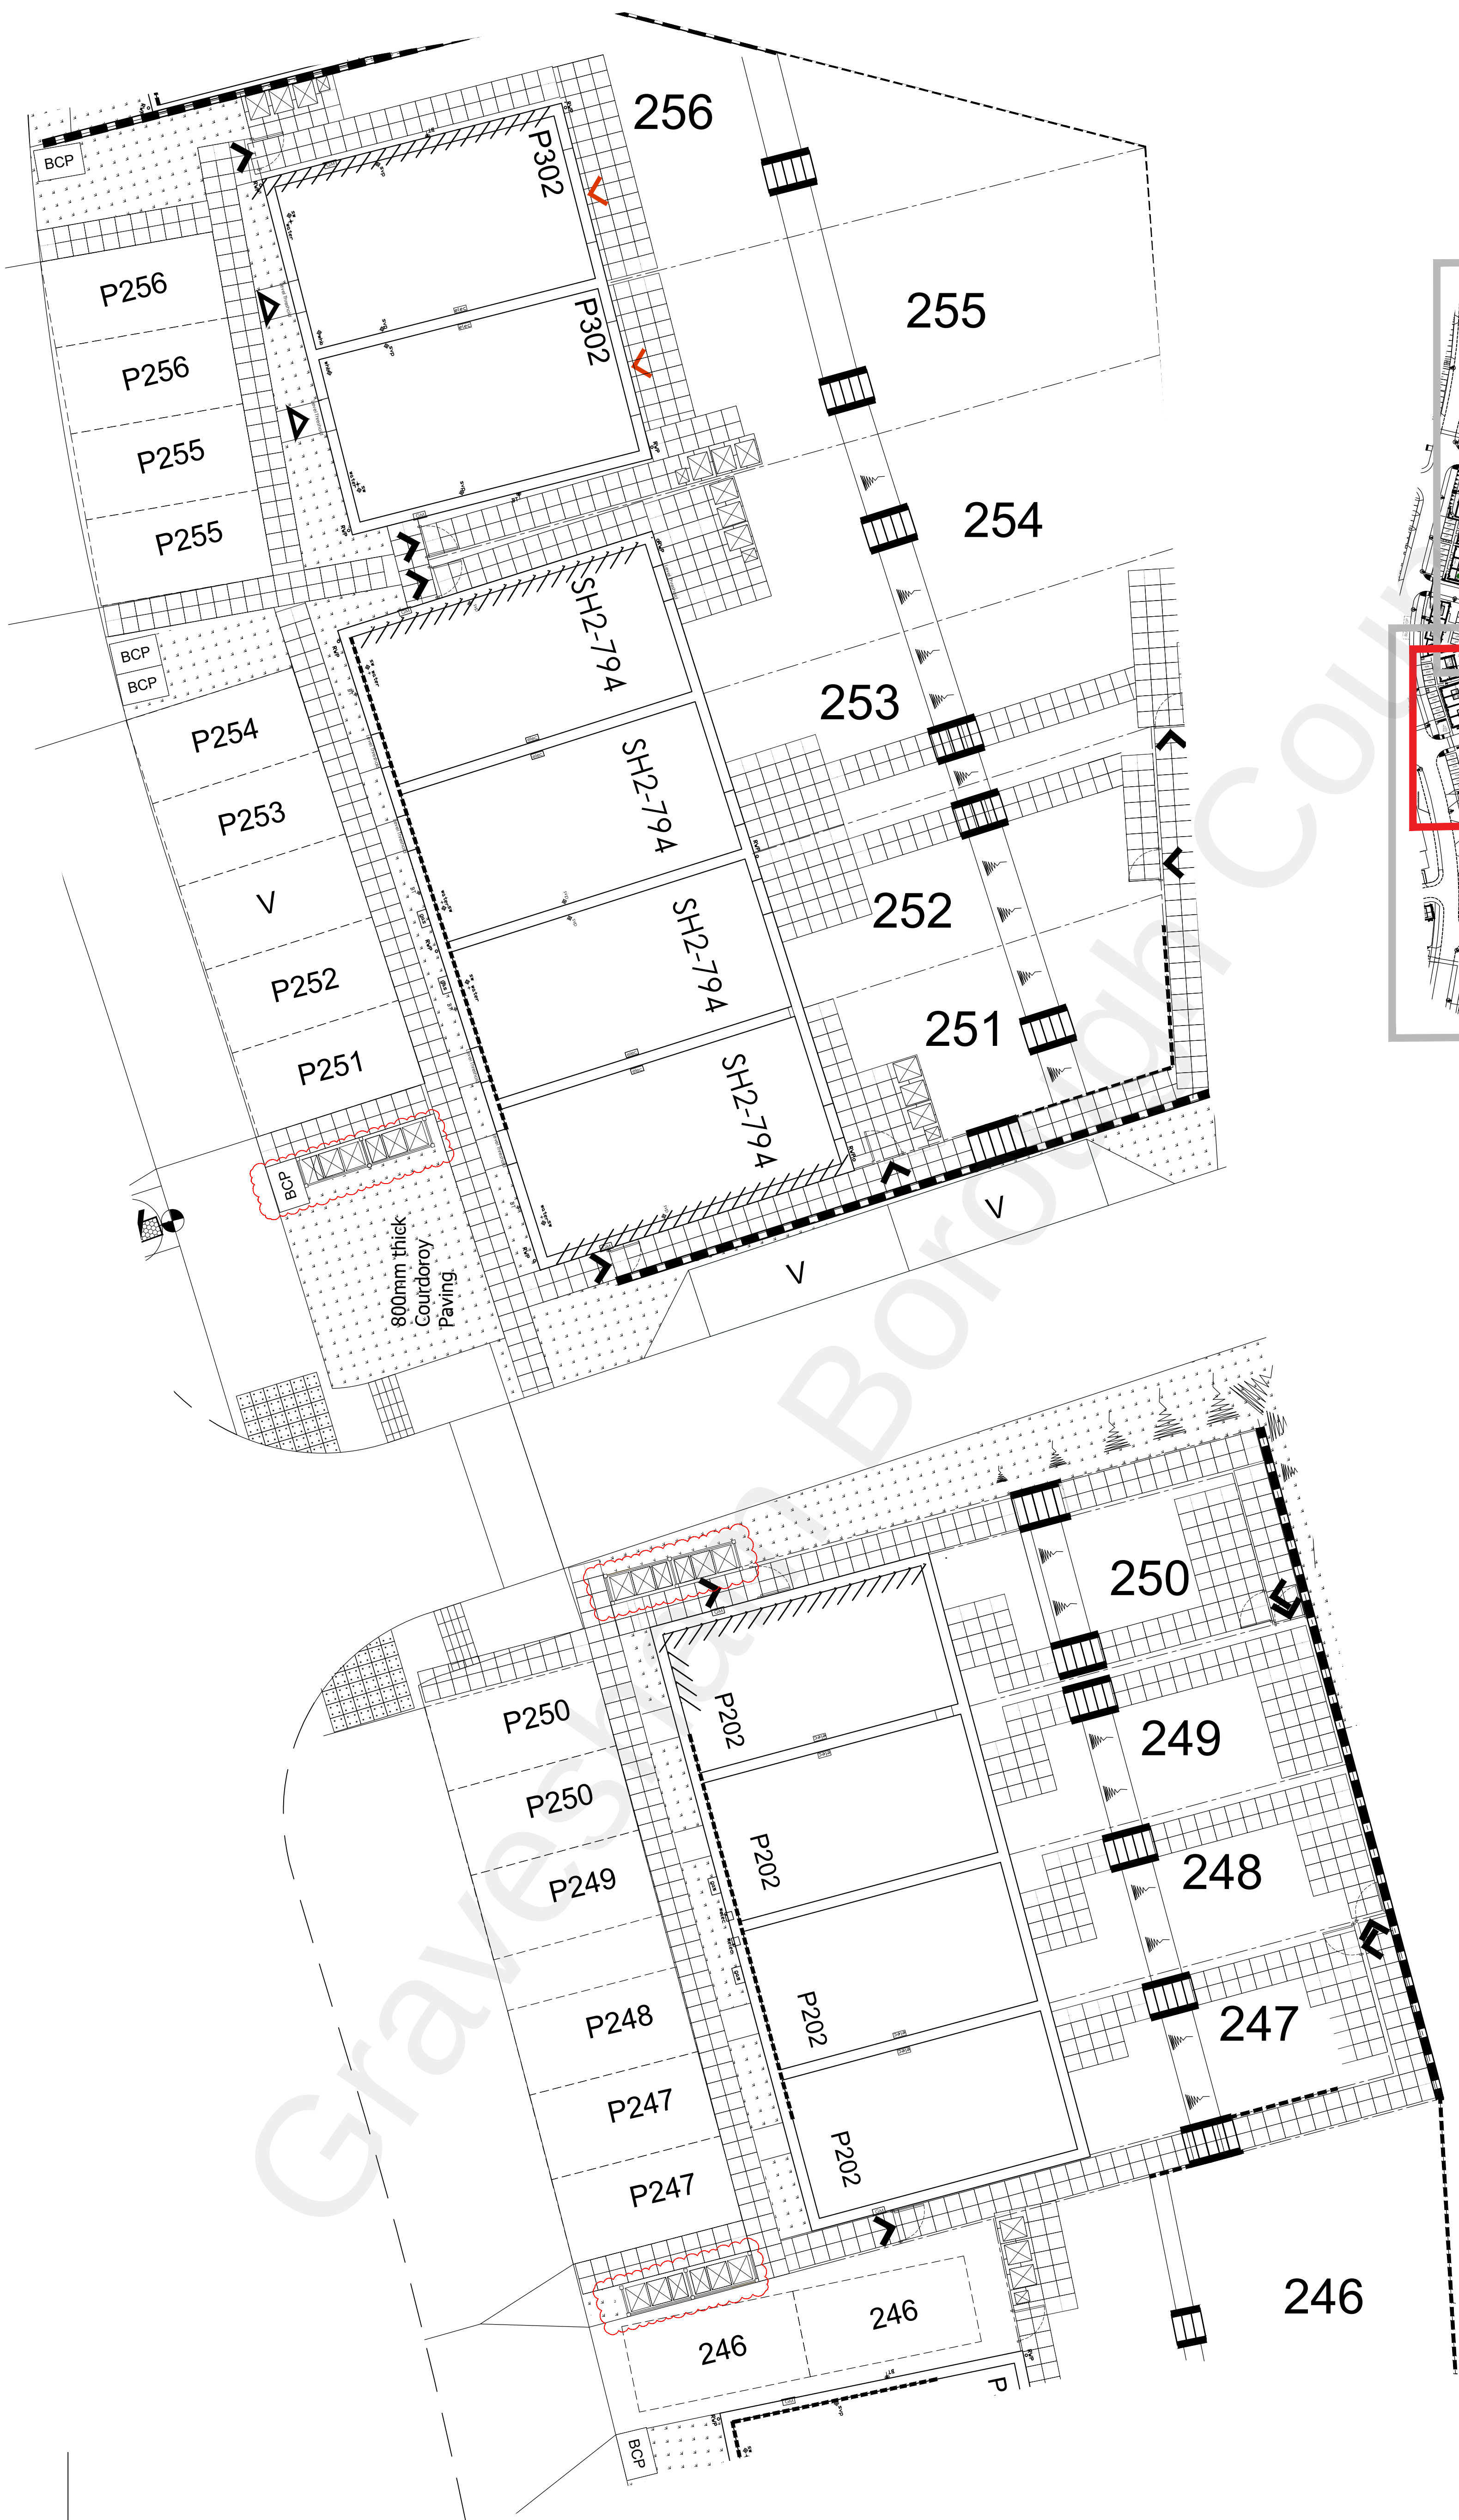

Site Ref: SITE PLAN PLANNING		
Drawing Title: PHASE 2 COLDHARBOUR ROAD GRAVESEND, KENT		
Drawing No: GCHR-SITE-638	Scale: 1:100@A1	Rev. P2



Essex Barn 24, Little Boyton Hall Farm, Boyton Cross,
Chelmsford, CM1 4LN. Telephone 01277 355007

Suite 4, Newmarket House, Fordham Rd, Snailwell,
Newmarket, CB8 7NB. Telephone 01638 663838

Drawn By:	Checked By:	Date:
CA	NT/DP	MAY 2022



THIS DRAWING IS A COPYRIGHT
All dimensions to be checked on site or in the workshop before work commences.
Only figured dimensions to be worked to. Any discrepancies to be reported to the
drawing originator.