
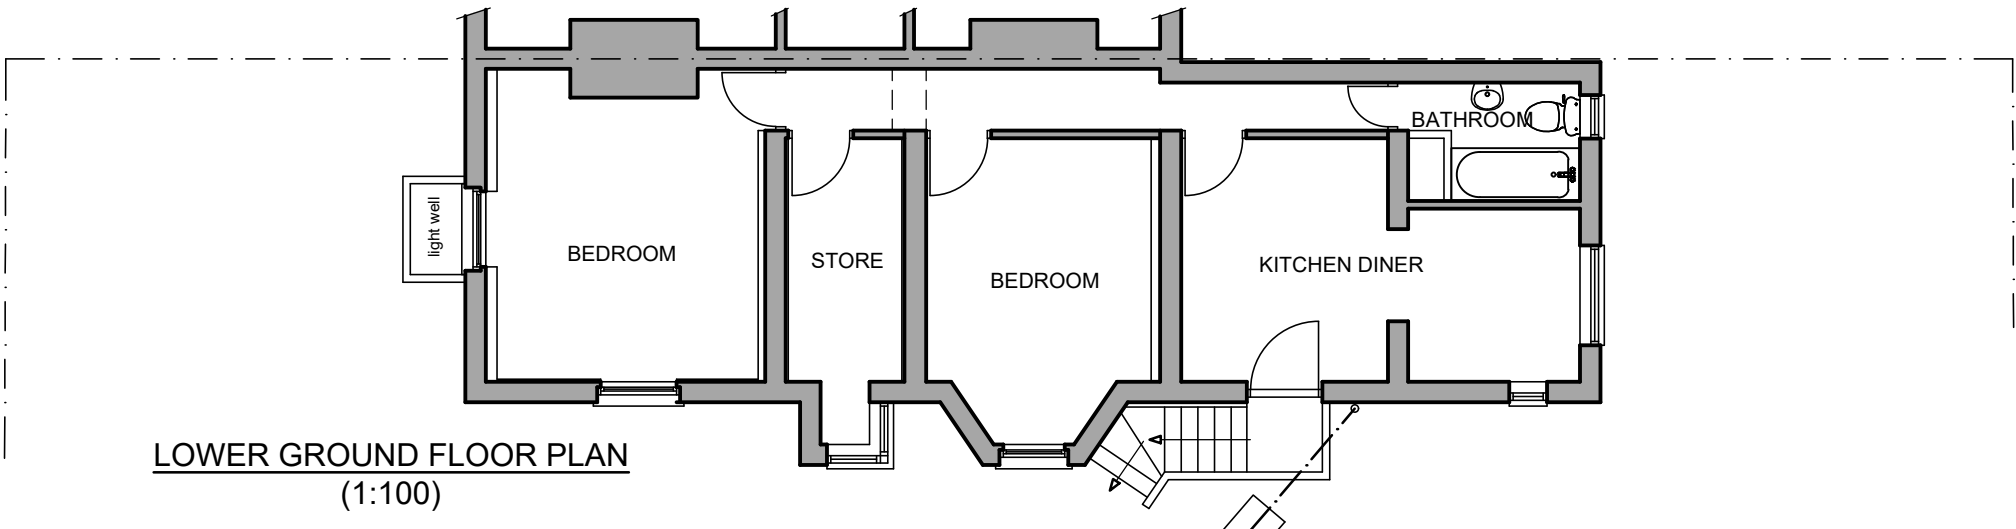
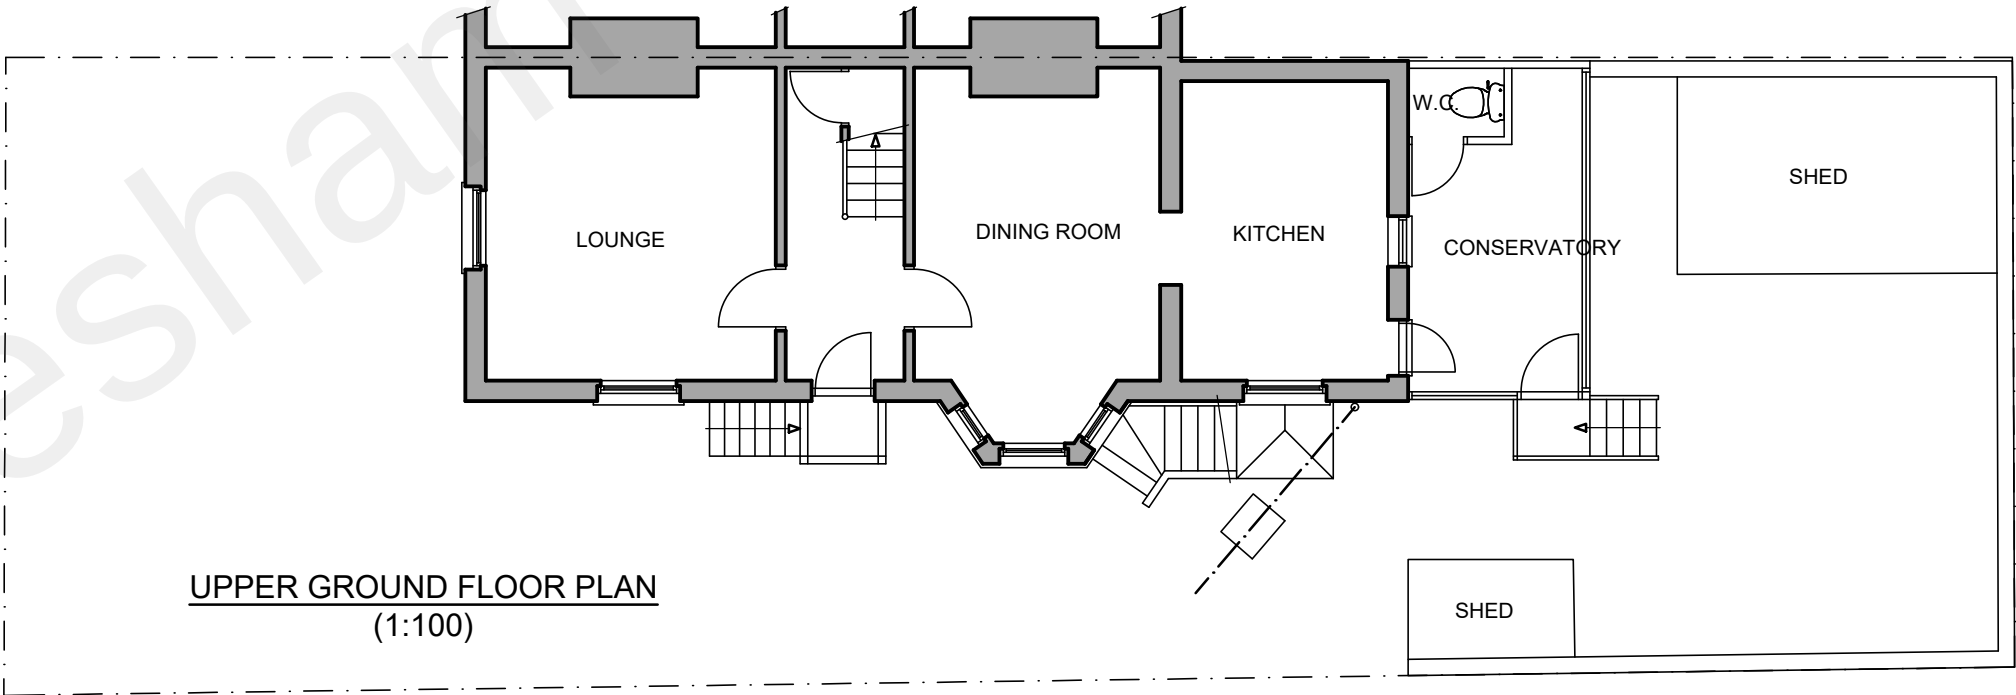


SCALE
SCALE BAR @ 1:100

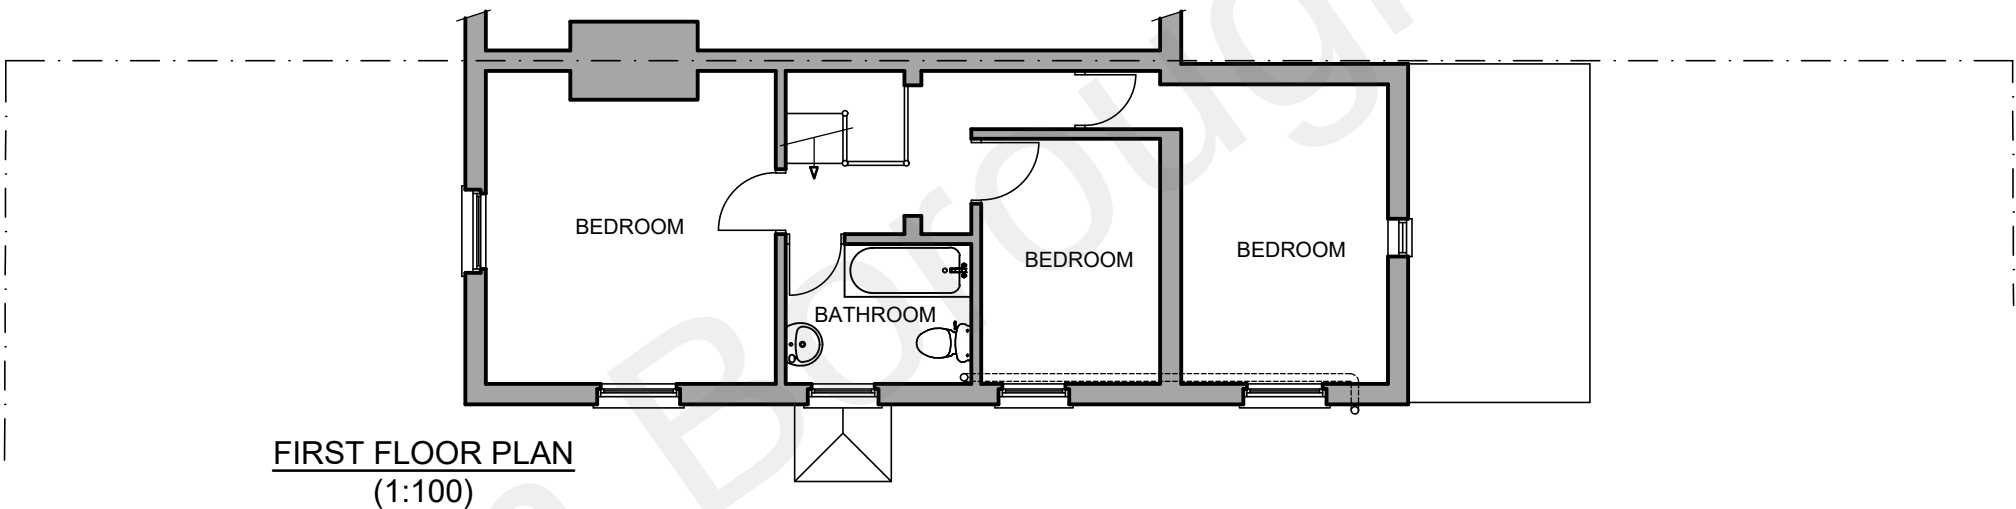

Date	No	Revision
Penfold Project Services		
Epmarket, Wrotham Road, Meopham, Kent, DA13 0JH		
Telephone: 01474 816690		
e-mail: apenfold448@btinternet.com		
Job Title:	36 ALBION ROAD GRAVESEND KENT DA12 2SR	
Dwg Title:	FLOOR PLANS & ELEVATIONS AS EXISTING	
Scale:	1:100 @ A2	
Dwg No.:	01	
Date:	September 2021	