


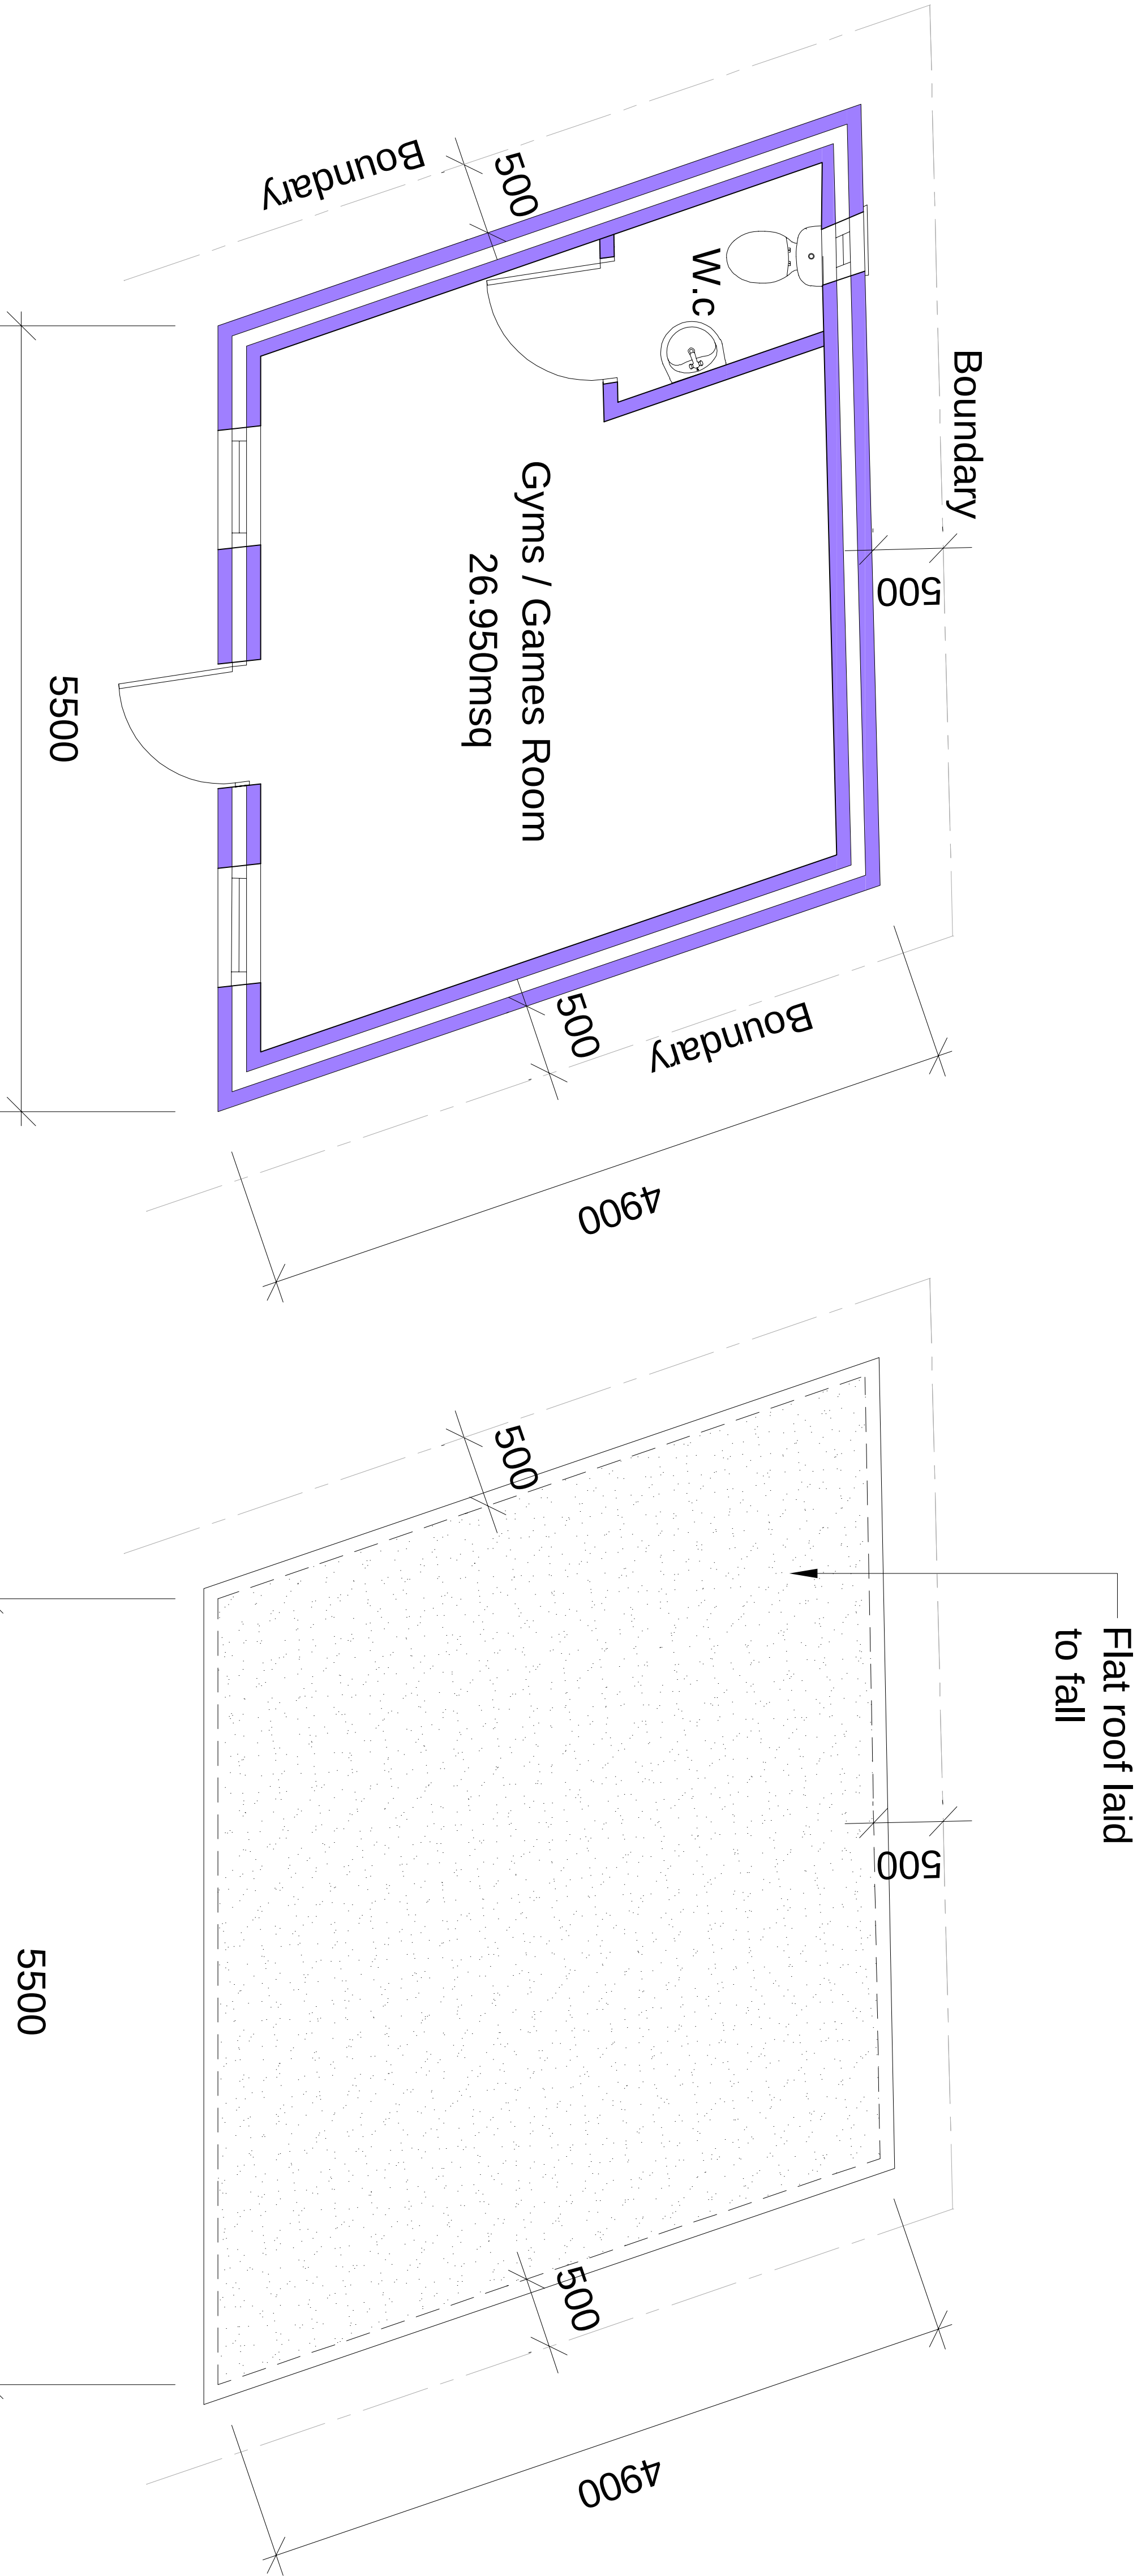

Proposed Ground Floor Plan

Proposed Roof Plan



P1	ISSUED TO PLANNING	01.11.24			
Rev		Date			
IMPERIAL STRUCTURAL PLANNING LTD 9A THE PINNACLE - 180 HIGH ROAD, CHADWELL HEATH - ROMFORD - RM6 6RN 07940121222 www.spl.uk					
Job Title 23D Pelham Road Gravesend DA11 0HU					
Drawing Title Proposed Plans					
Scale	1:50 @ A1	Date	APR `25	Drawn No.	
Job No.	51-1000-989	S03		Rev	P1