



PROPOSED REAR SINGLE EXT. FRONT PORCH & DOUBLE SIDE
EXTENSION @ 7 DENESWAY, MEOPHAM, GRAVESEND, KENT,
DA13 0EA.
EXISTING & PROPOSED FIRST FLOOR PLANS
DRAWN BY: MARK BELHAM
REVISION: 01
SCALE: 1:50 @ A3
DATE: JULY 2024

SCALE BAR (M)

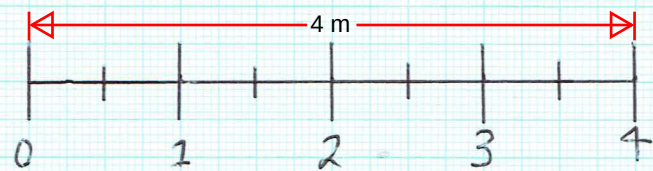

EXISTING FIRST FLOOR PLAN

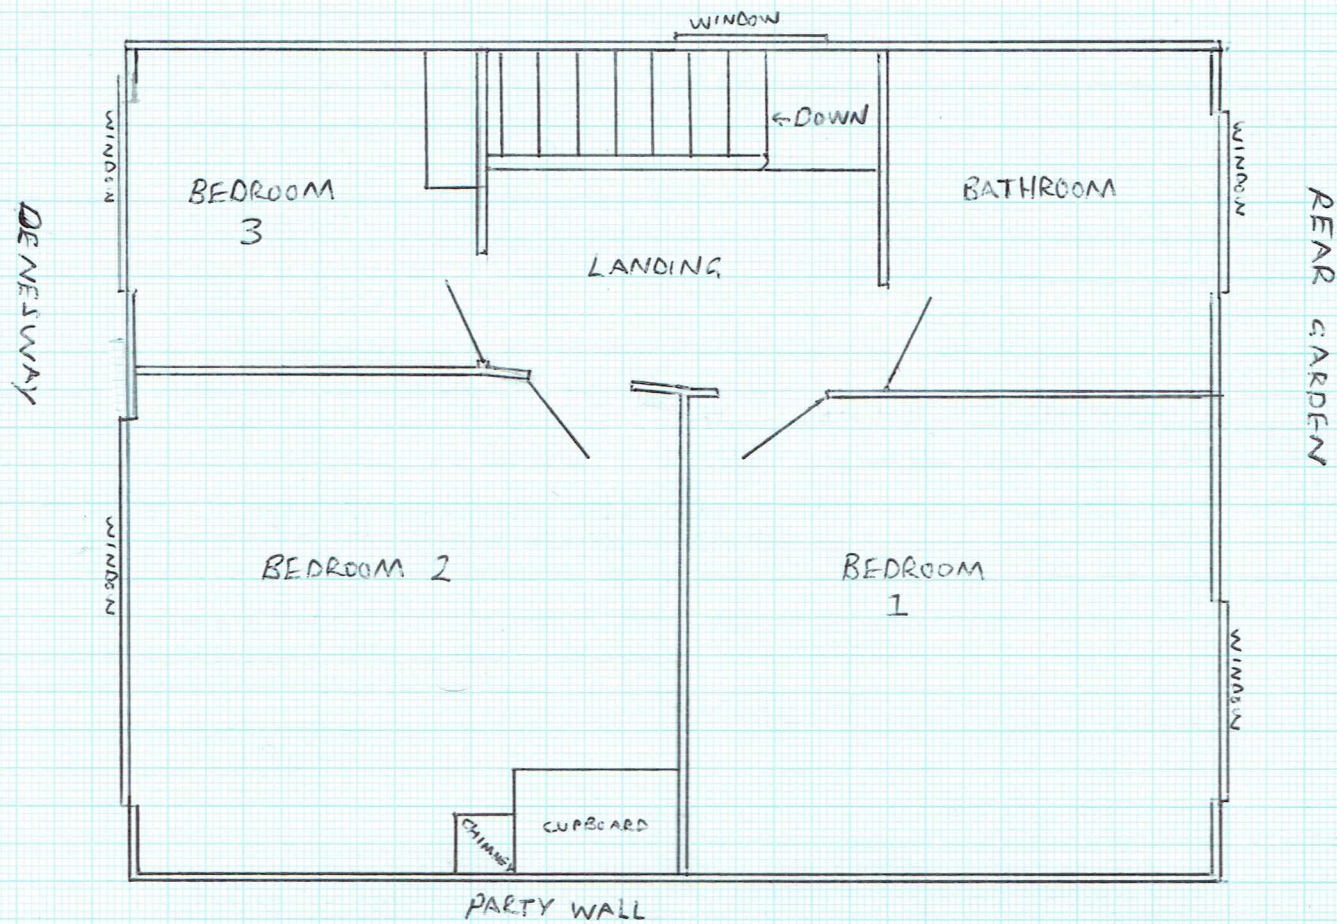

PROPOSED 1ST (FIRST) FLOOR PLAN

PLEASE NOTE: DRAWINGS ONLY
SHOW INTERNAL WALLS &
EXCLUDES CAVITIES & EXTERNAL
WALLS

