

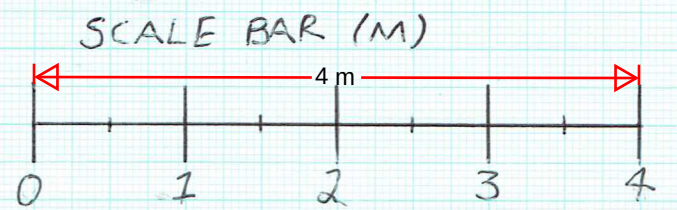
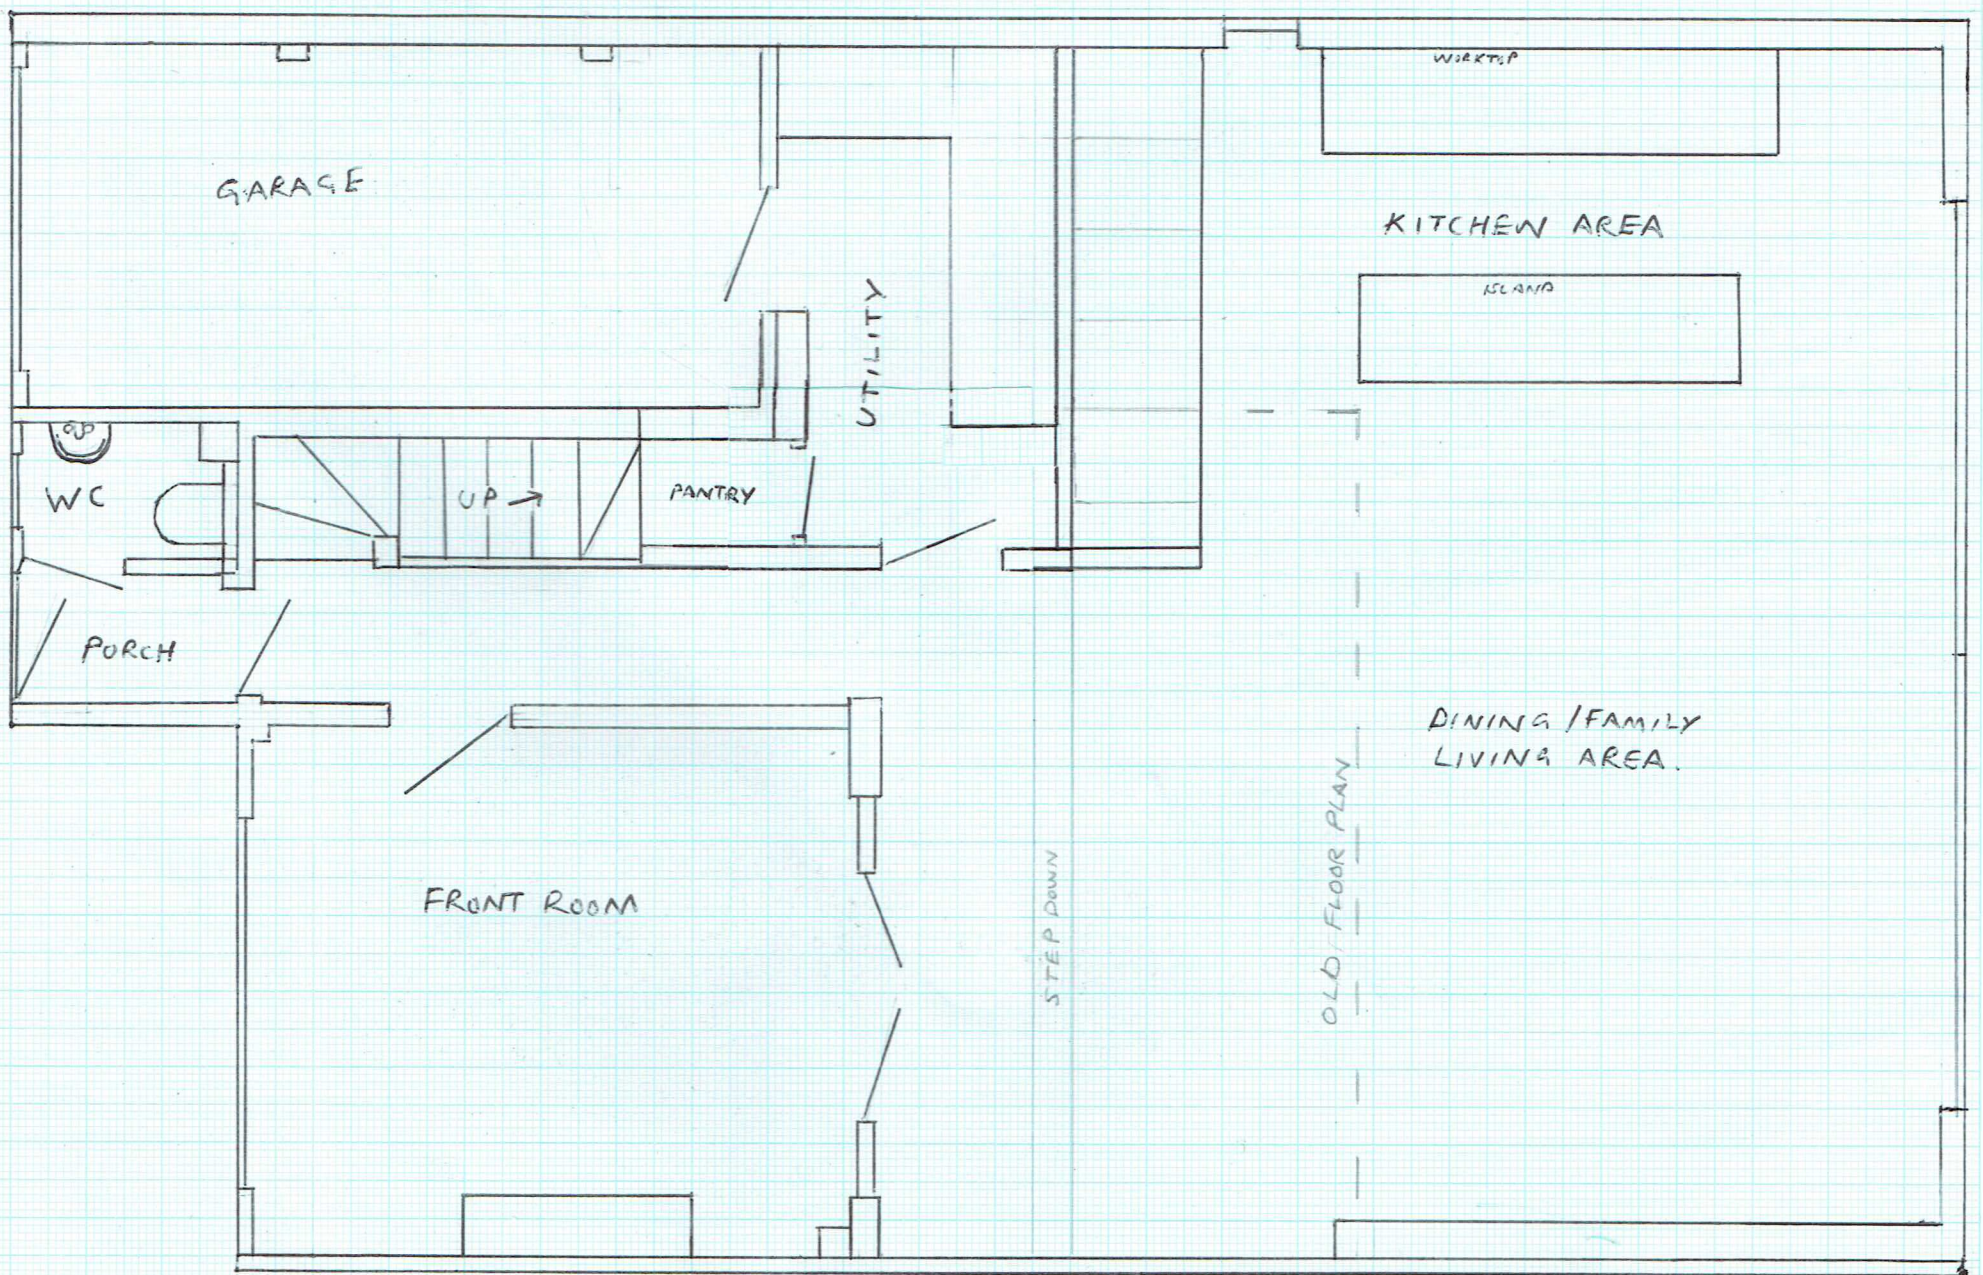


PROPOSED REAR SINGLE EXT.
FRONT PORCH, & DOUBLE SIDE
EXTENSION @ 7 DENESWAY,
MEOPHAM, GRAVESEND KENT
DA13 0EA
GROUND FLOOR PLANS
DRAWN BY: MARK BELHAM
REVISION: 01
SCALE: 1:50 @ A3
DATE: JULY 2024

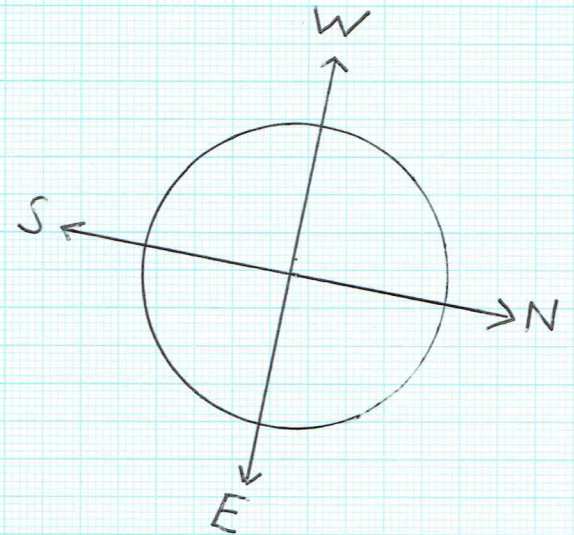

* PLEASE NOTE: DRAWINGS ONLY SHOW
INTERNAL WALLS & EXCLUDE CAVITIES
& EXTERNAL WALLS.

EXISTING FLOOR PLAN (GROUND)

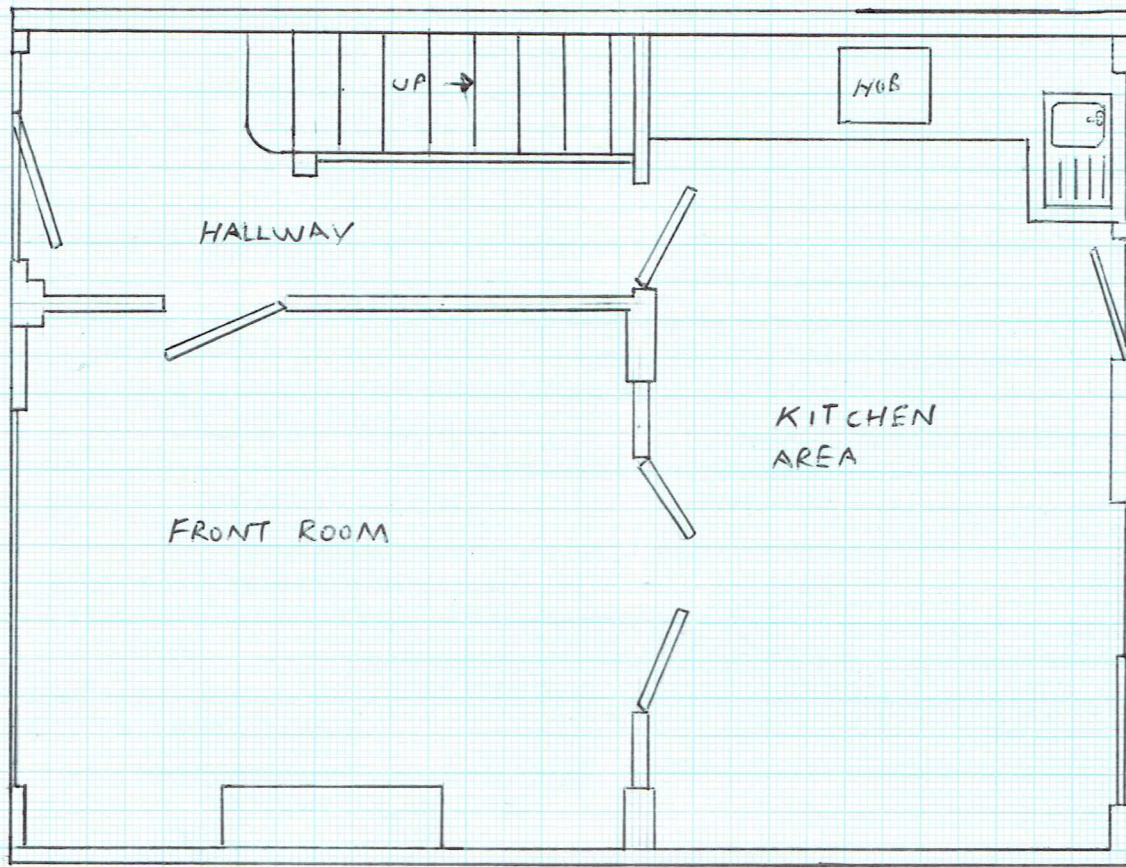

PROPOSED FLOOR PLAN (GROUND)