

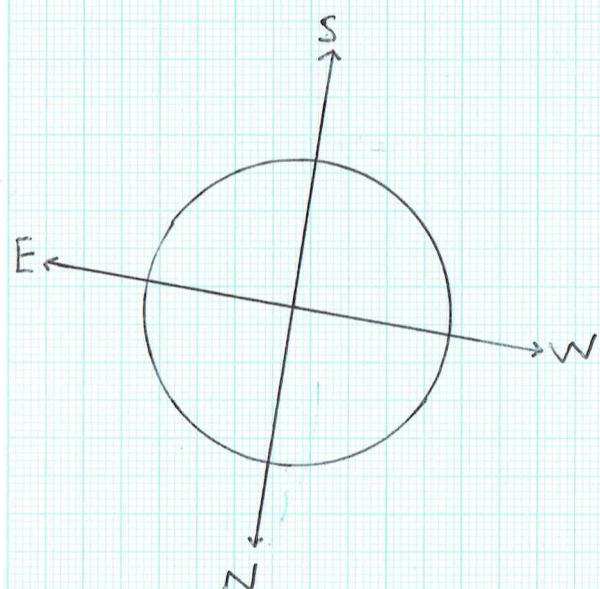


PROPOSED REAR SINGLE EXTENSION, FRONT PORCH &
DOUBLE SIDE EXTENSION @ 7 DENESWAY, MEOPHAM
GRAVESEND, KENT, DA13 0EA
REAR ELEVATIONS
DRAWN BY: MARK BELHAM
REVISION: 01
SCALE: 1:100 @ A3
DATE: JULY 2024

SCALE BAR (M)

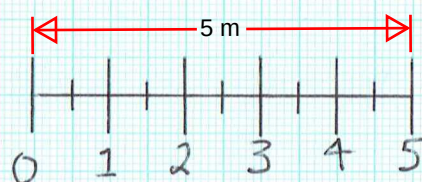

EXISTING REAR ELEVATION

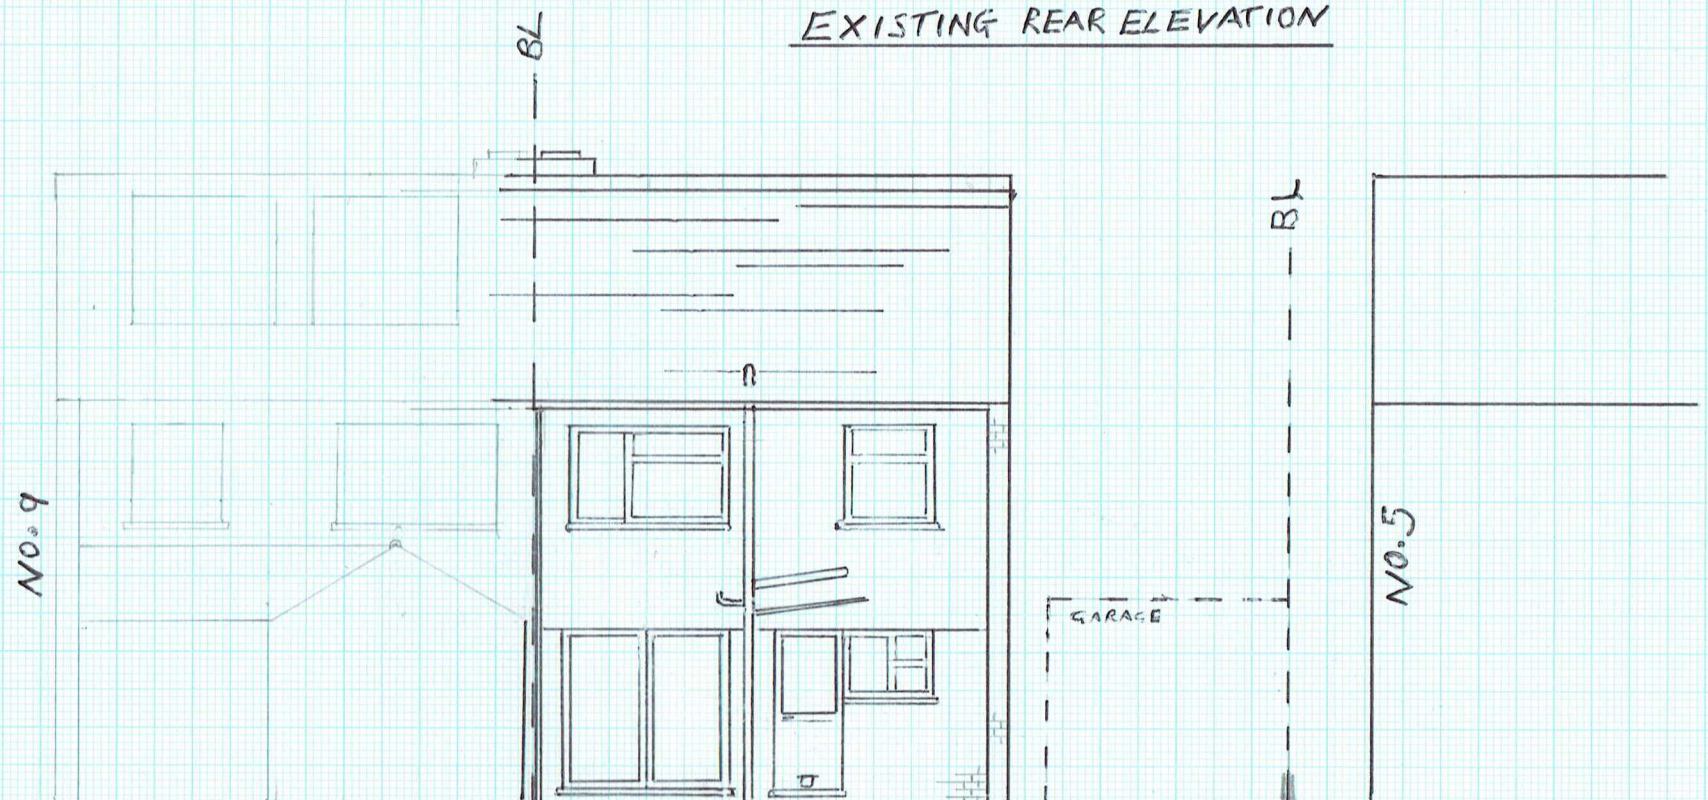

PROPOSED REAR ELEVATION

