




PROPOSED FLOOR PLANS & ELEVATIONS

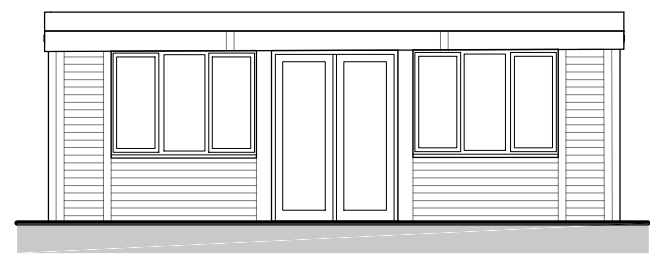


FRONT ELEVATION
1:100

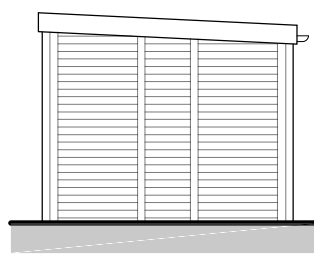



SIDE ELEVATION
1:100

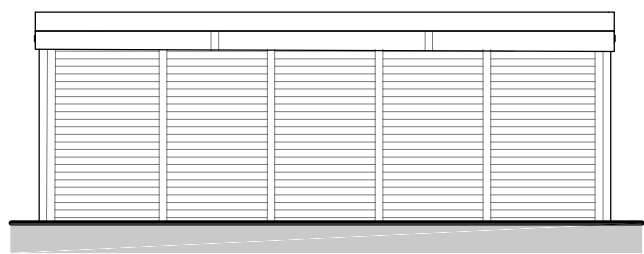


REAR ELEVATION
1:100

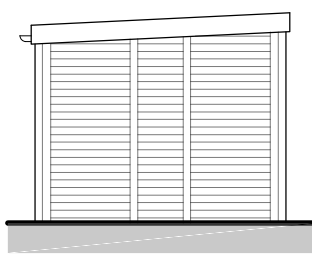


SIDE ELEVATION
1:100

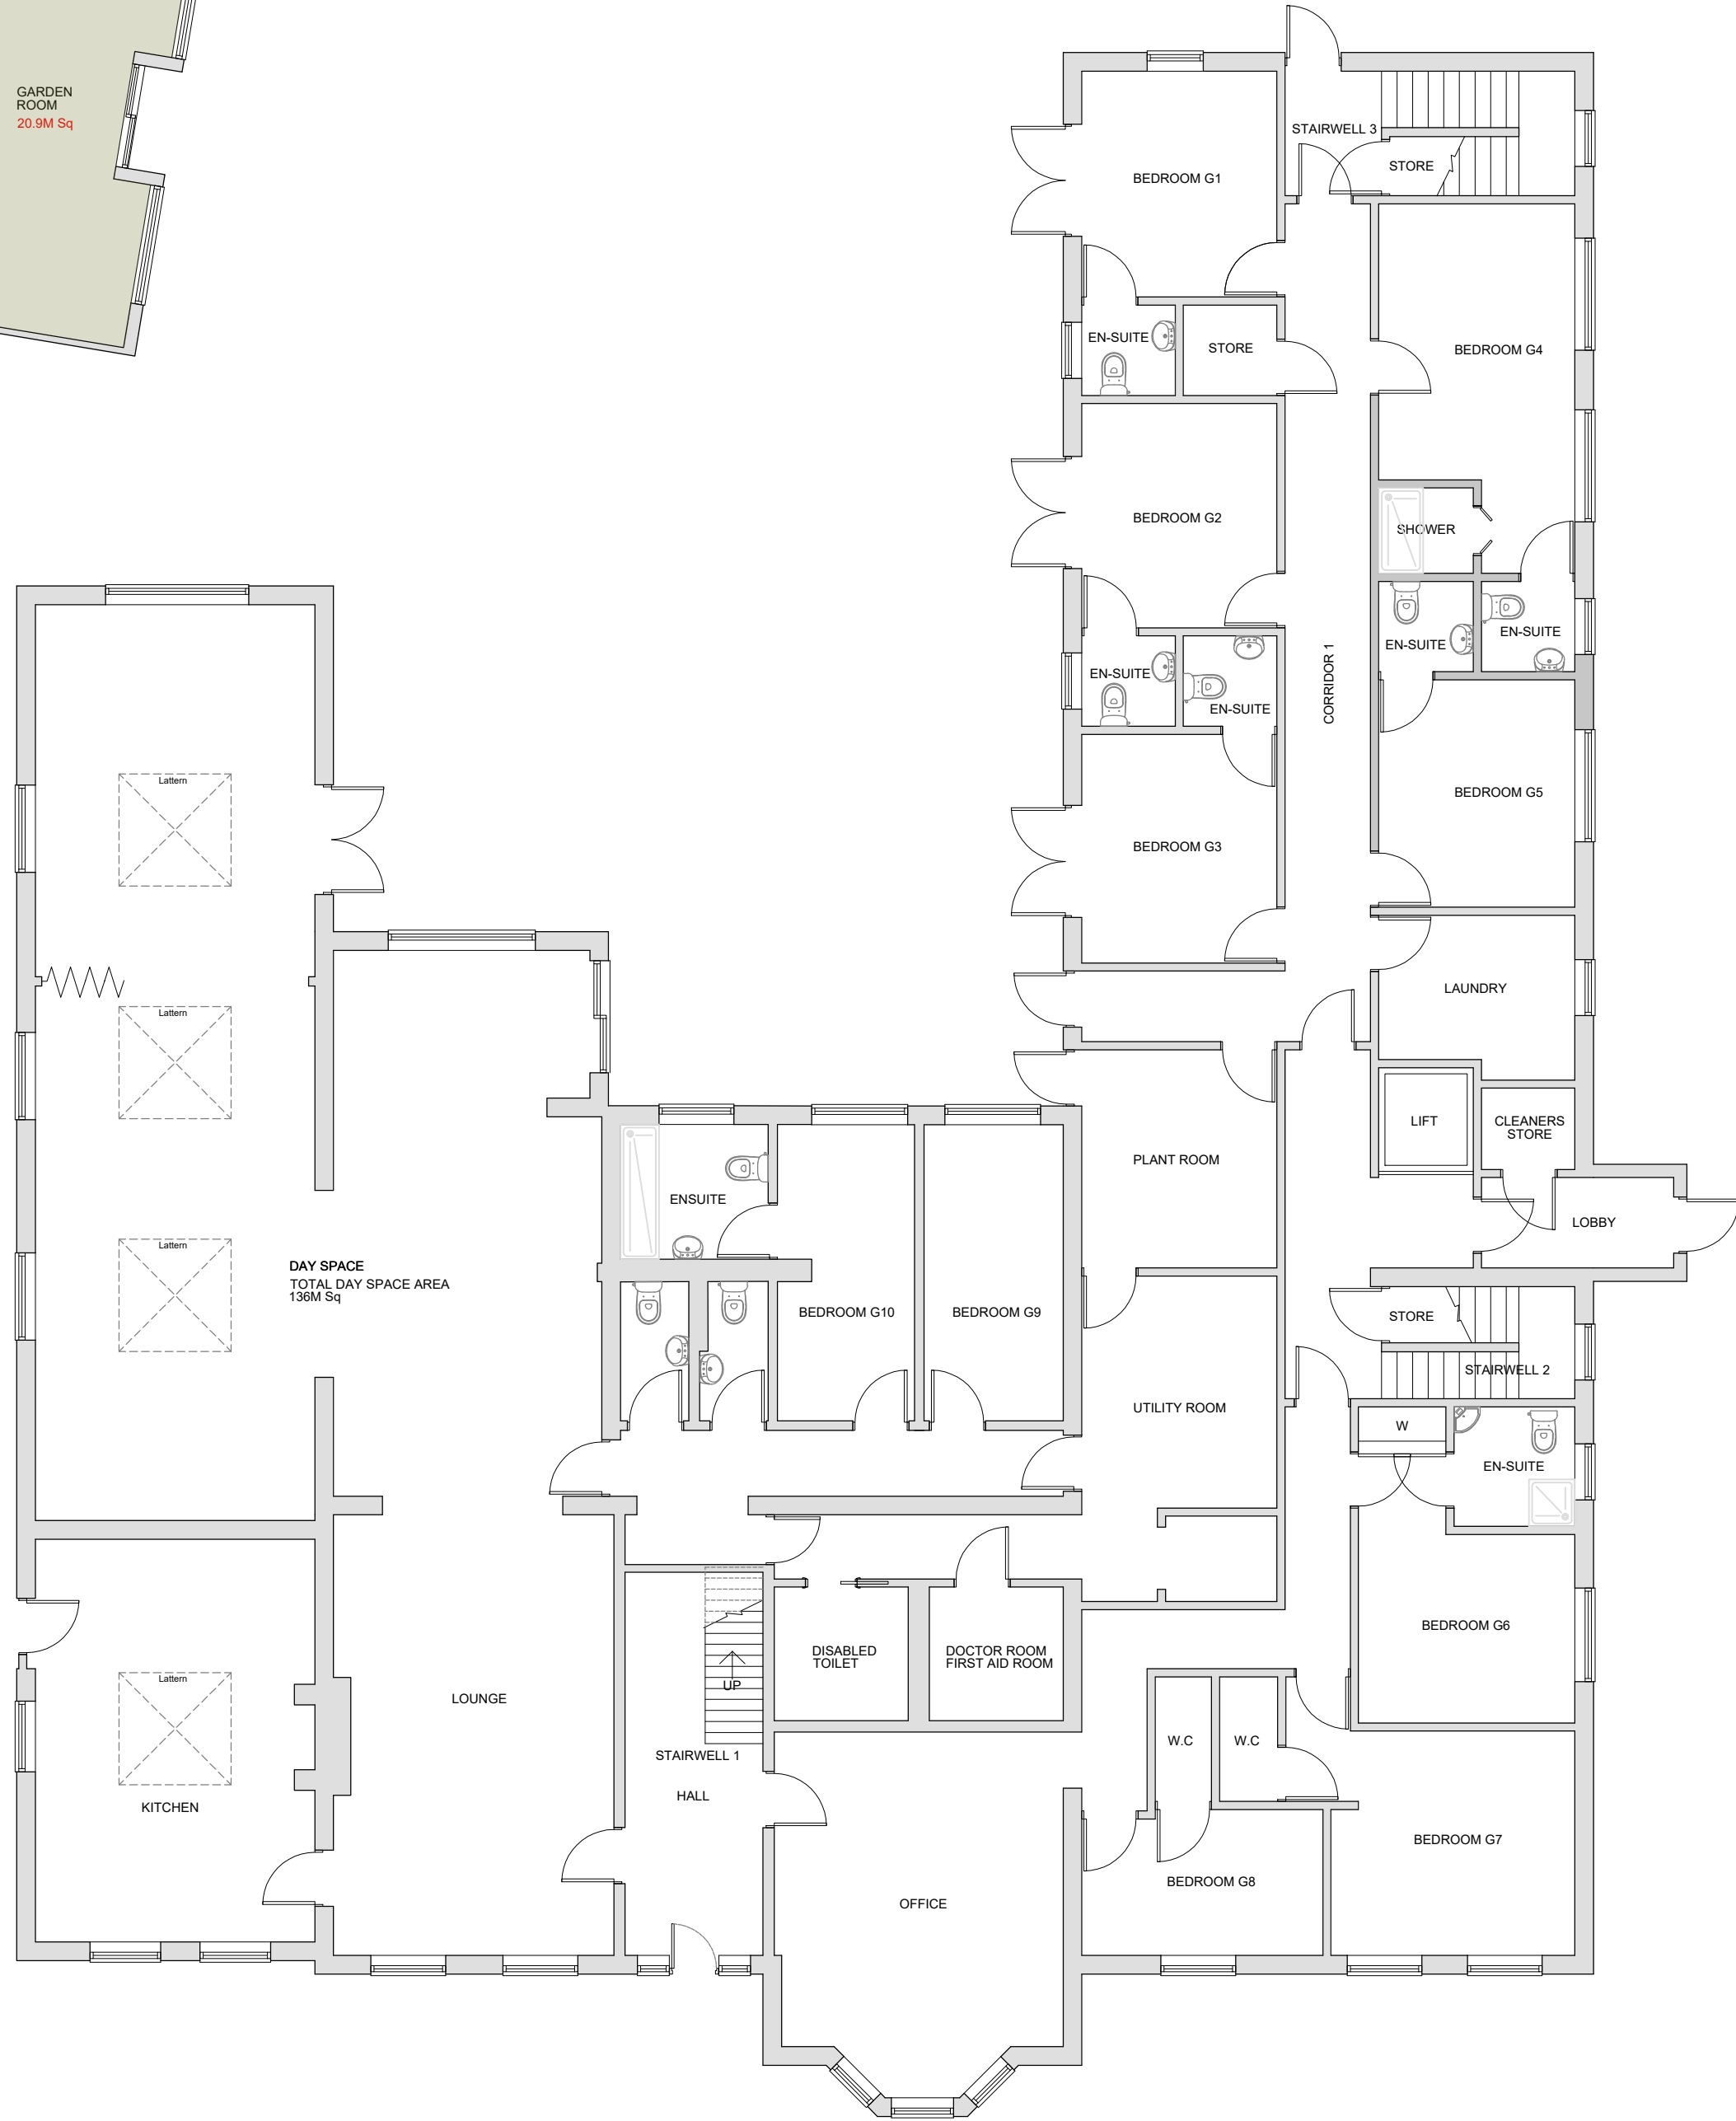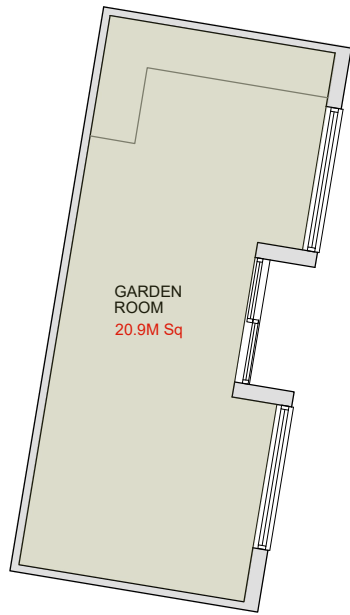

GROUND FLOOR PLAN
1:100

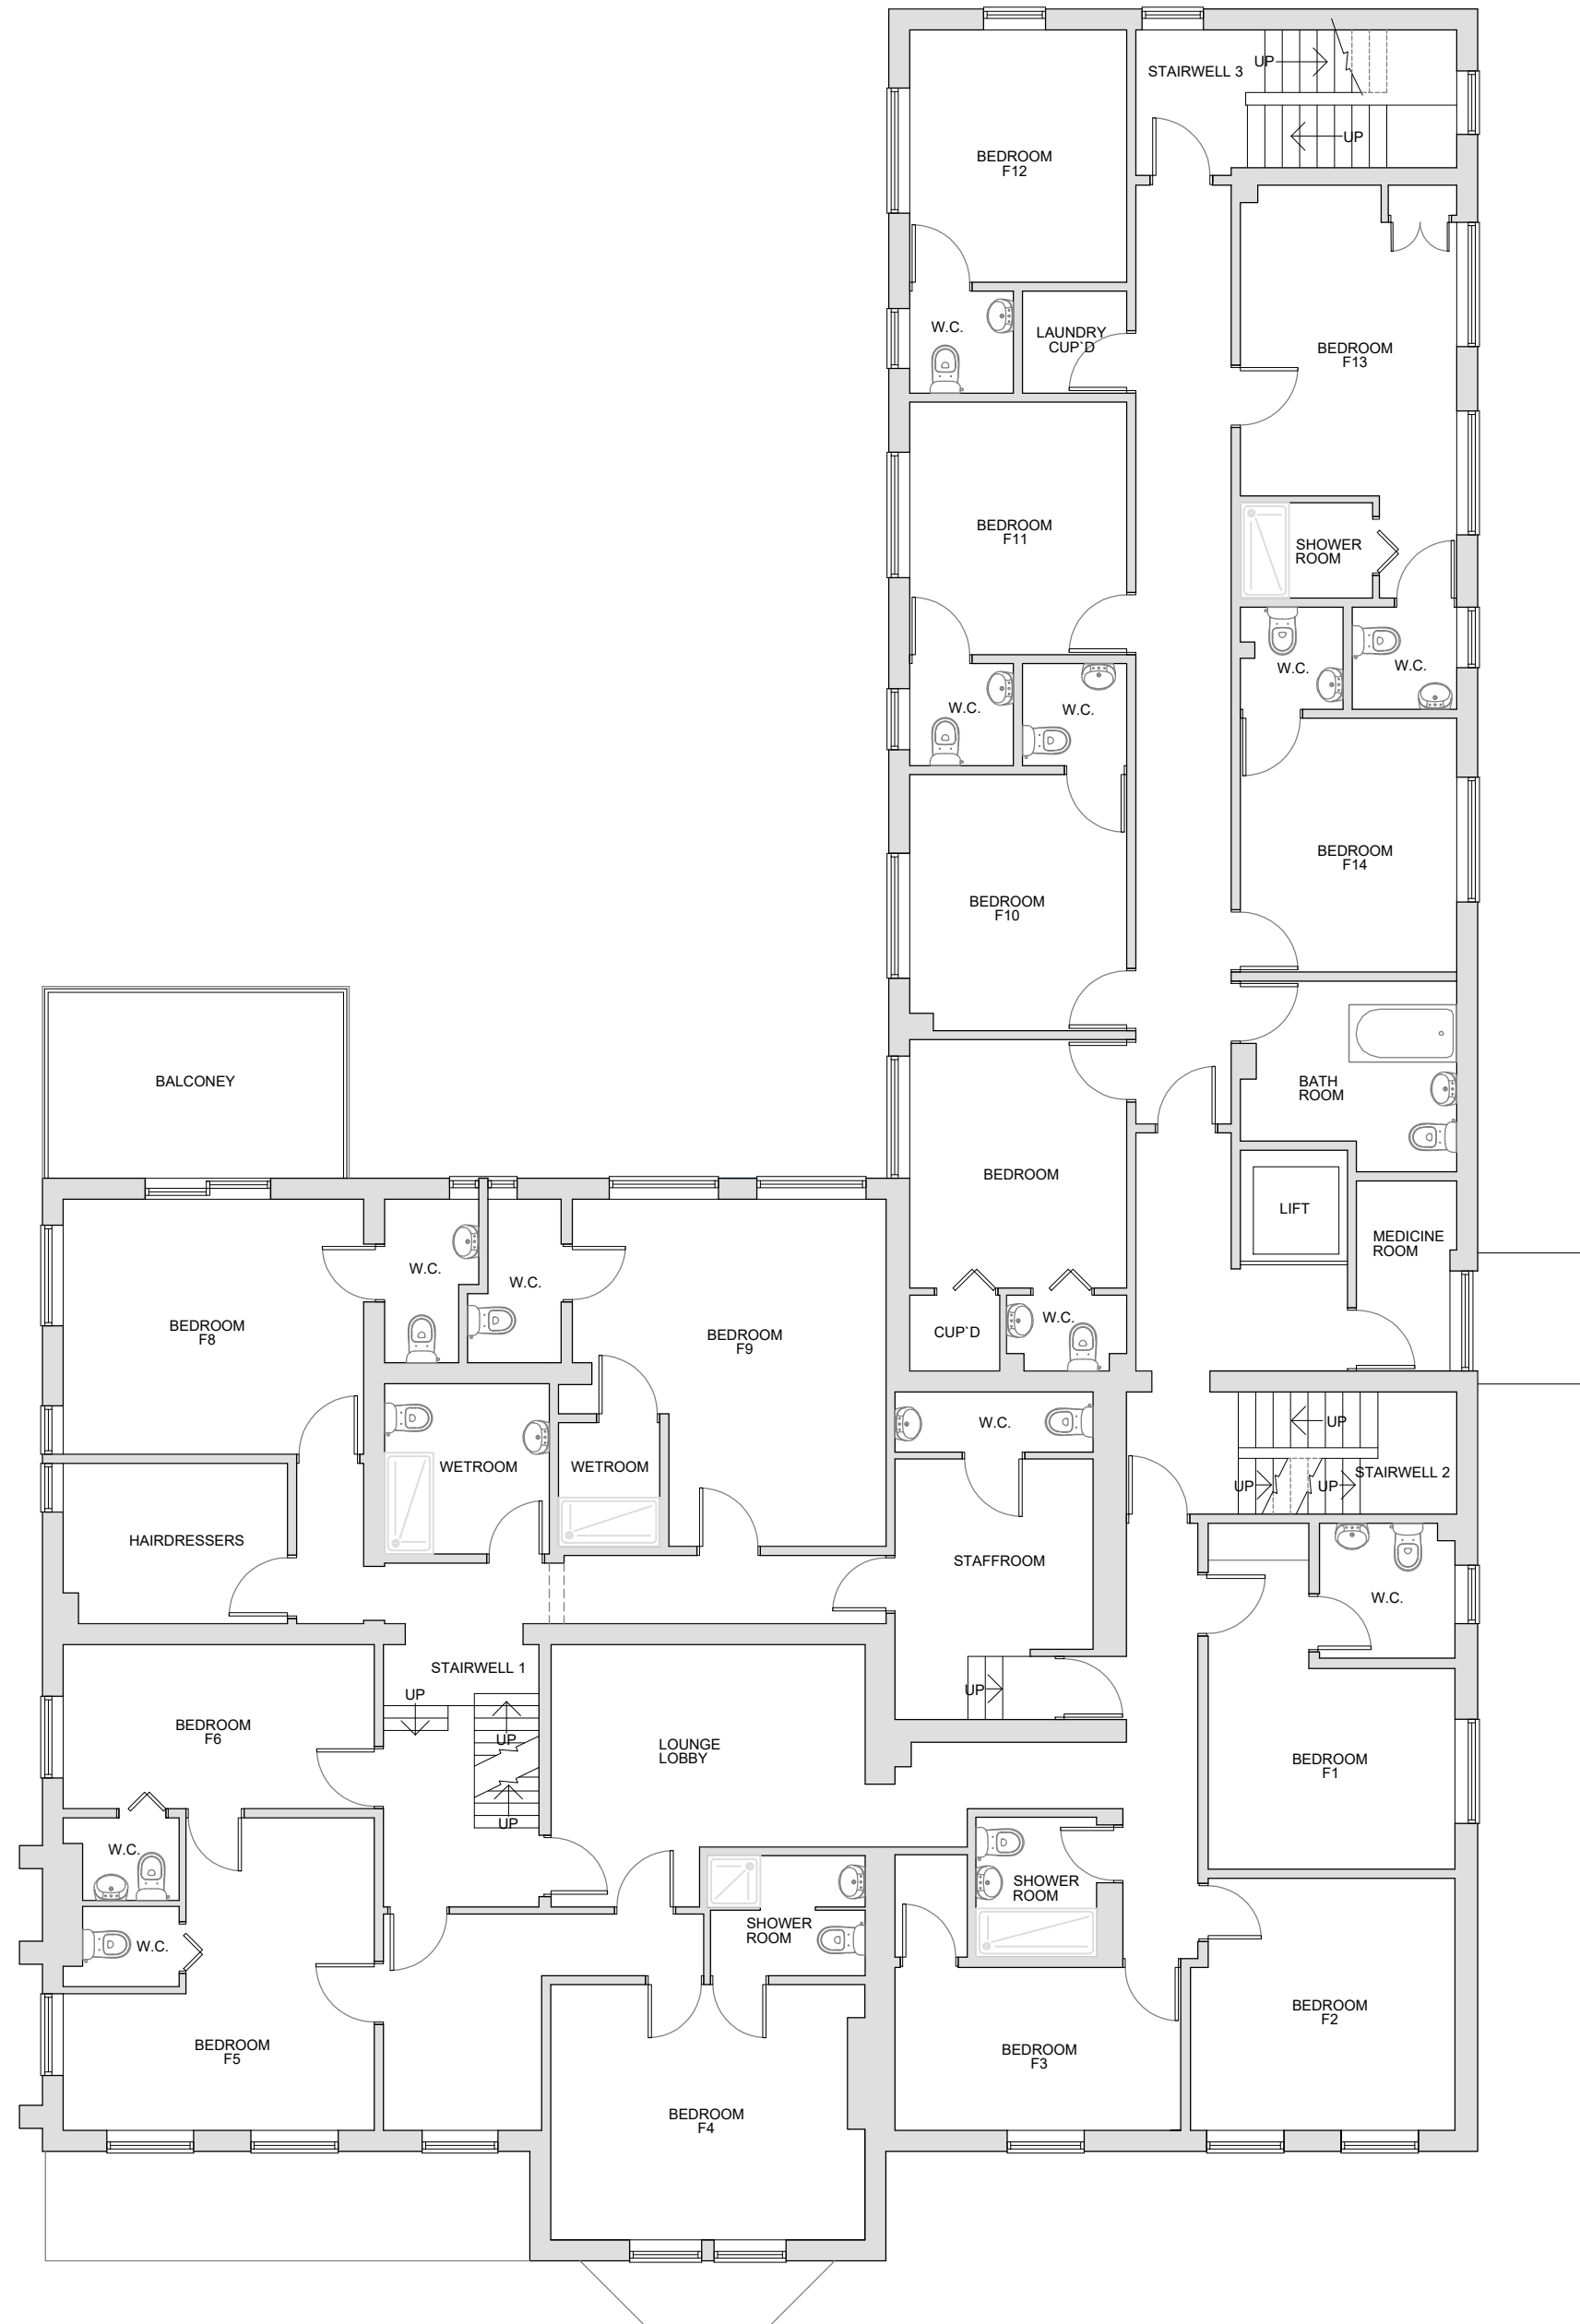

FIRST FLOOR PLAN
1:100

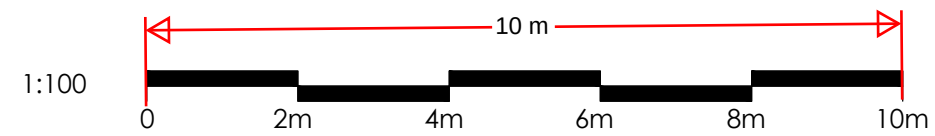

JOB TITLE		DRAWING TITLE	
THE CHESTNUTS CARE HOME WROTHAM ROAD, MEOPHAM GRAVESEND DA13 9AH		RETROPECTIVE APPLICATION PLANS FOR GARDEN ROOM	
SCALE 1:100 @ A1	DRAWING NUMBER	REVISION	
DATE JULY 23	BDS-CN-P20	A	