


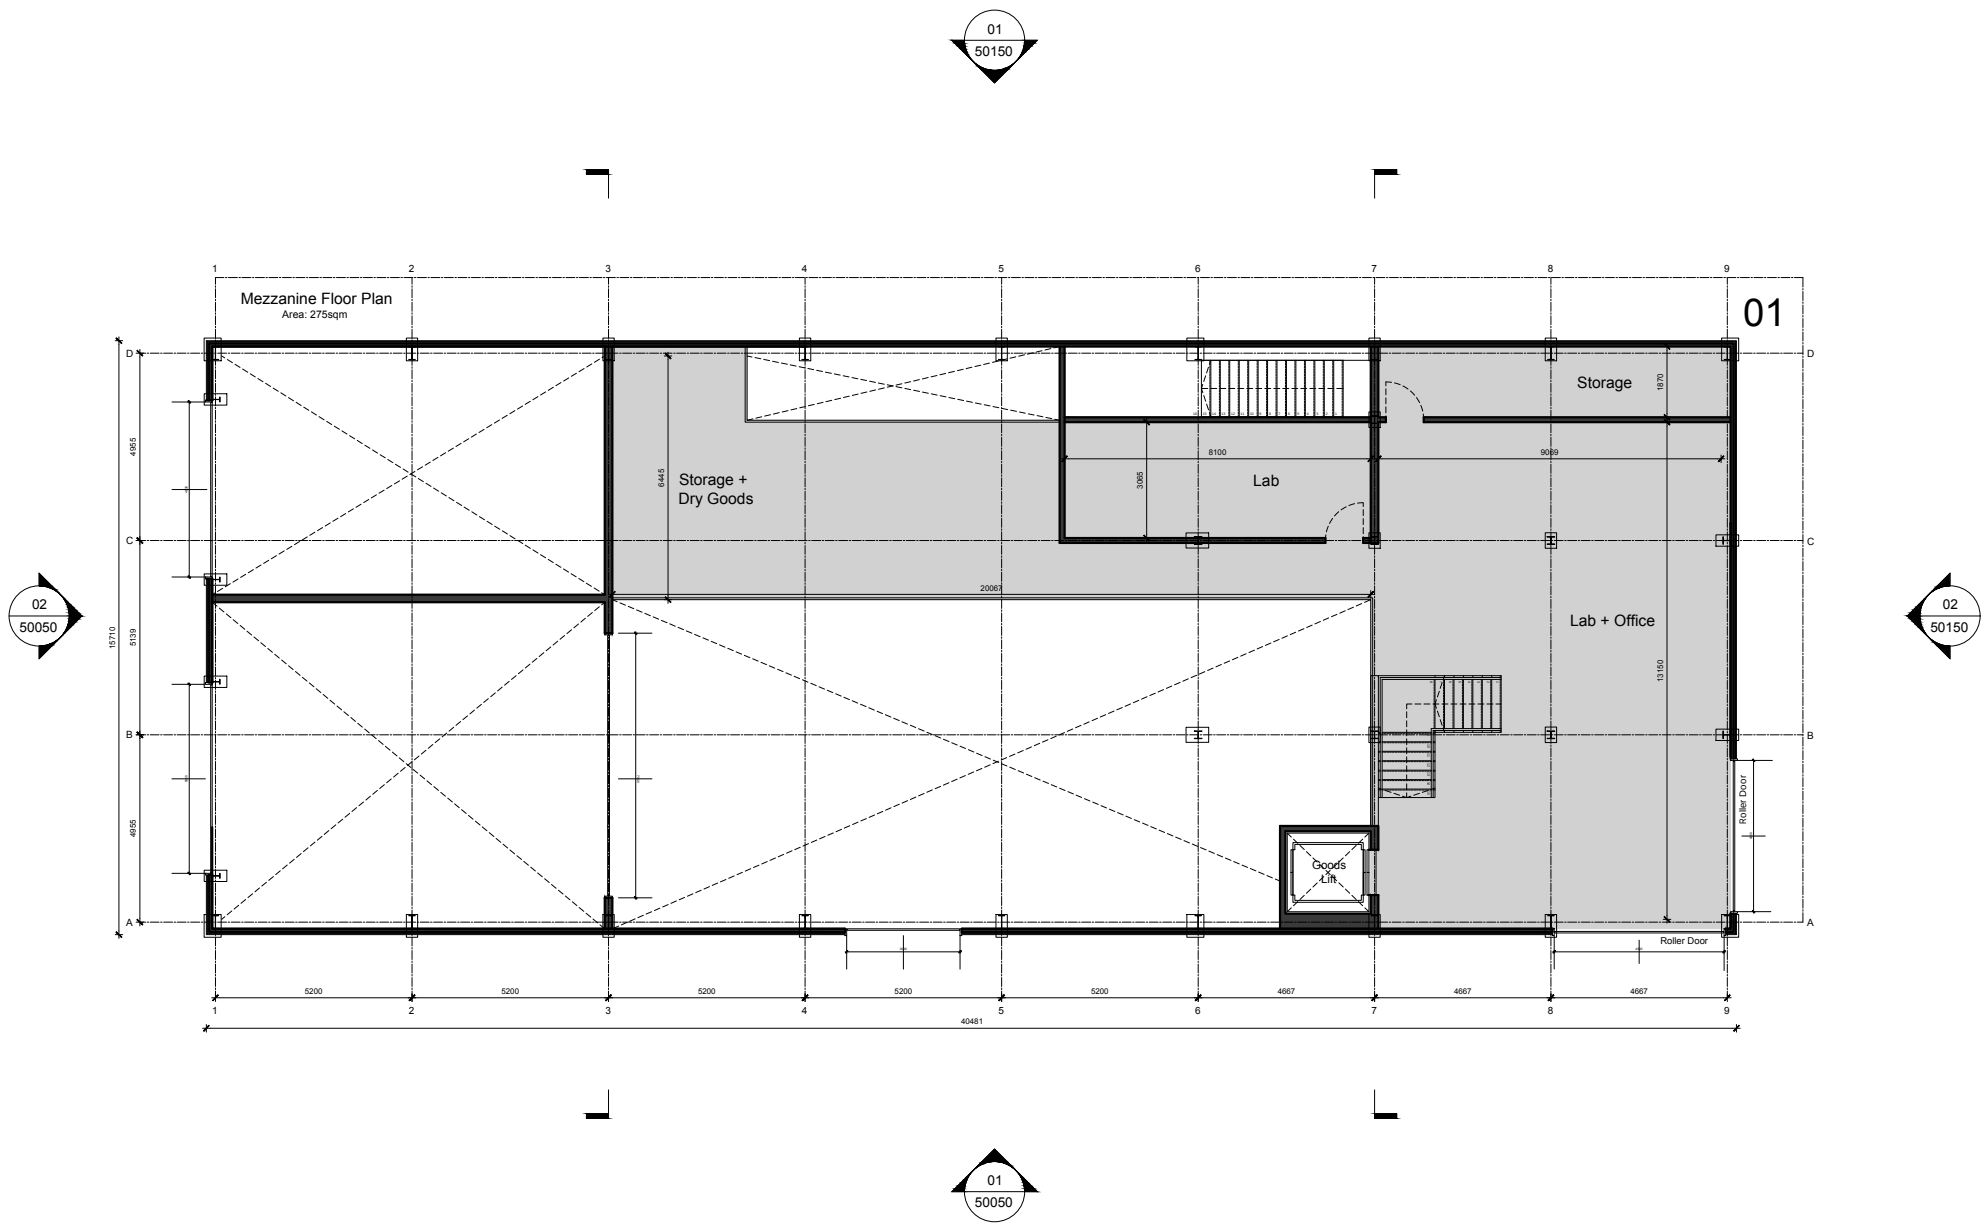

Project Information:

Project: Gold Street Winery
Client: Mr Pallab Sengupta.
Address: Gold Street, Cobham, Kent, DA12 3AA



Specific Drawing Notes:

Rev 04: 28.05.24). Prior Approval. GC
Rev 03: (22.05.24). Prior Approval. GC
Rev 02: (22.04.24). Prior Approval. GC
Rev 01: (16.02.24). Permitted Development. GC
Rev *: (30.01.24). For Information. GC

Prior Approval.

Mezzanine Floor Plan - Proposed.


Courtauld & Co. Architects

Knights Farm, co8 2jq. 07837 255 801

Gold Street.

No. 0431

Scale: 1:200 @ A3 Date: 26.01.24 Drawing No: 2 0 2 5 0 Rev: 04

 

01 Mezzanine Floor Plan
20250 1:200 @ A3