




Project Information:

Project: Gold Street Winery  
Client: Mr Pallab Sengupta.  
Address: Gold Street, Cobham, Kent, DA12 3AA

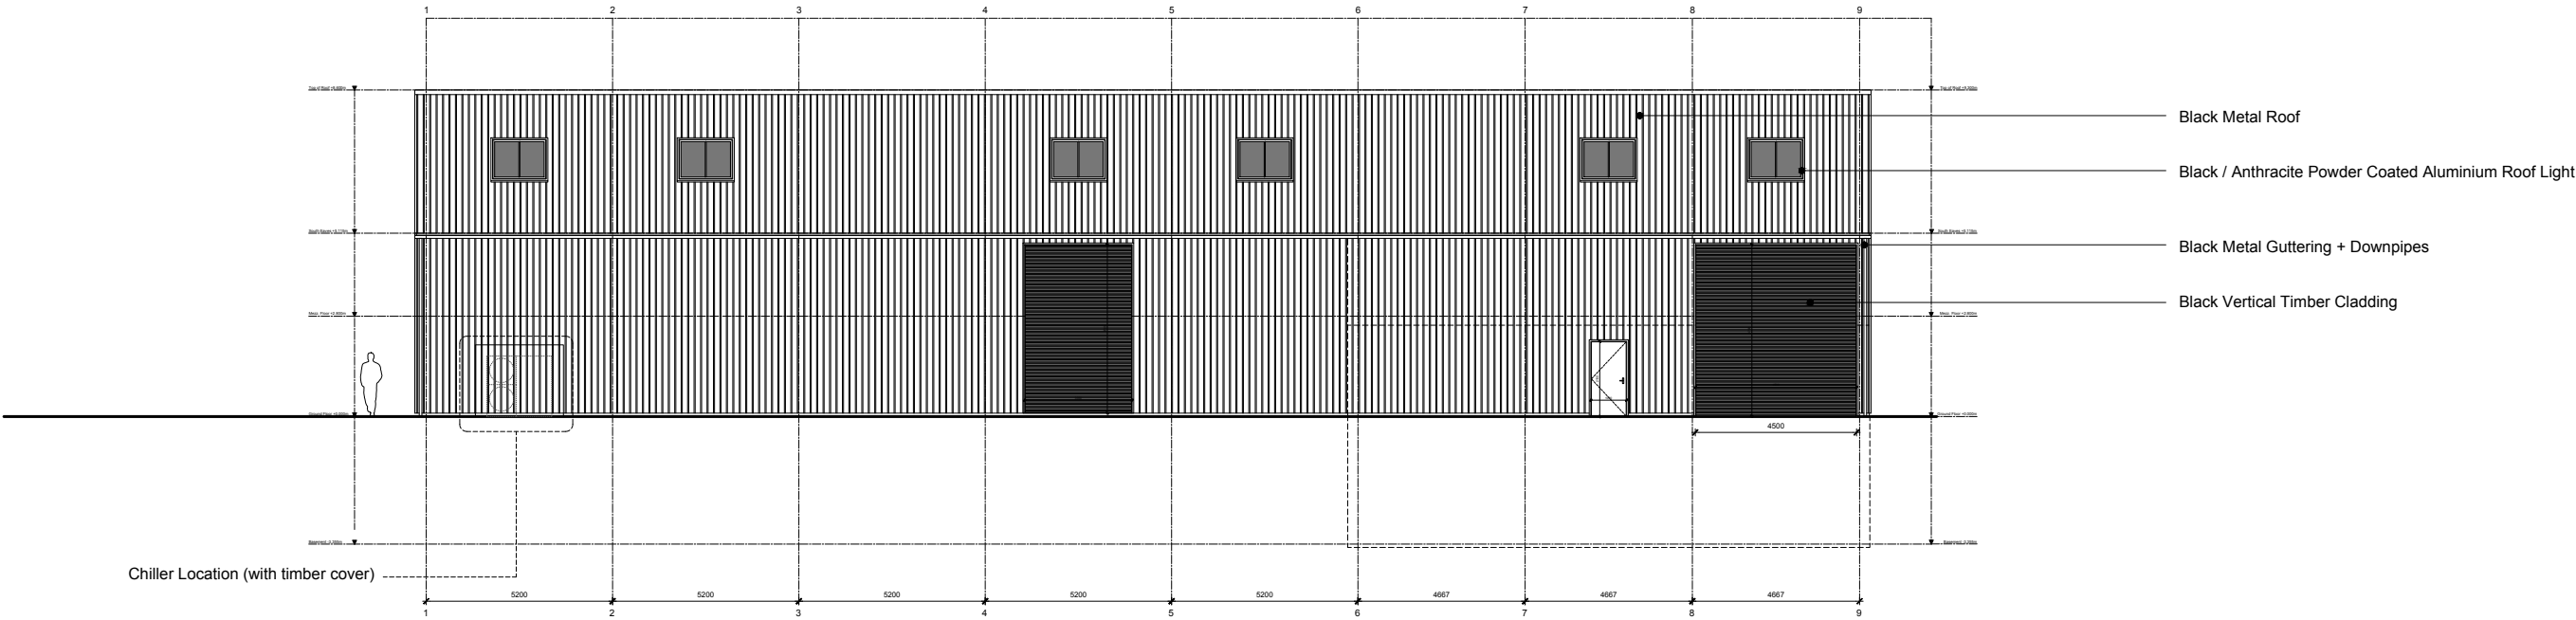

01 South Elevation  
50050 1:200 @ A3

Specific Drawing Notes:

Rev 07: (28.05.24). Prior Approval. GC  
Rev 06: (22.05.24). Prior Approval. GC  
Rev 05: (22.04.24). Prior Approval. GC  
Rev 04: (14.03.24). Steel Co-ordination. GC  
Rev 03: (13.03.24). Steel Co-ordination. GC  
Rev 02: (09.03.24). Steel Co-ordination. GC  
Rev 01: (16.02.24). Prior Approval. GC  
Rev \*: (30.01.24). For Information. GC

Prior Approval.

South + West Elevations - Proposed.


Courtauld & Co. Architects

Knights Farm. co6 2jq. 07837 255 801

Gold Street.

No. 0431

Scale: 1:200 @ A3 Date: 26.01.24 Drawing No: 50050 Rev: 07

 

02 West Elevation  
50050 1:200 @ A3