


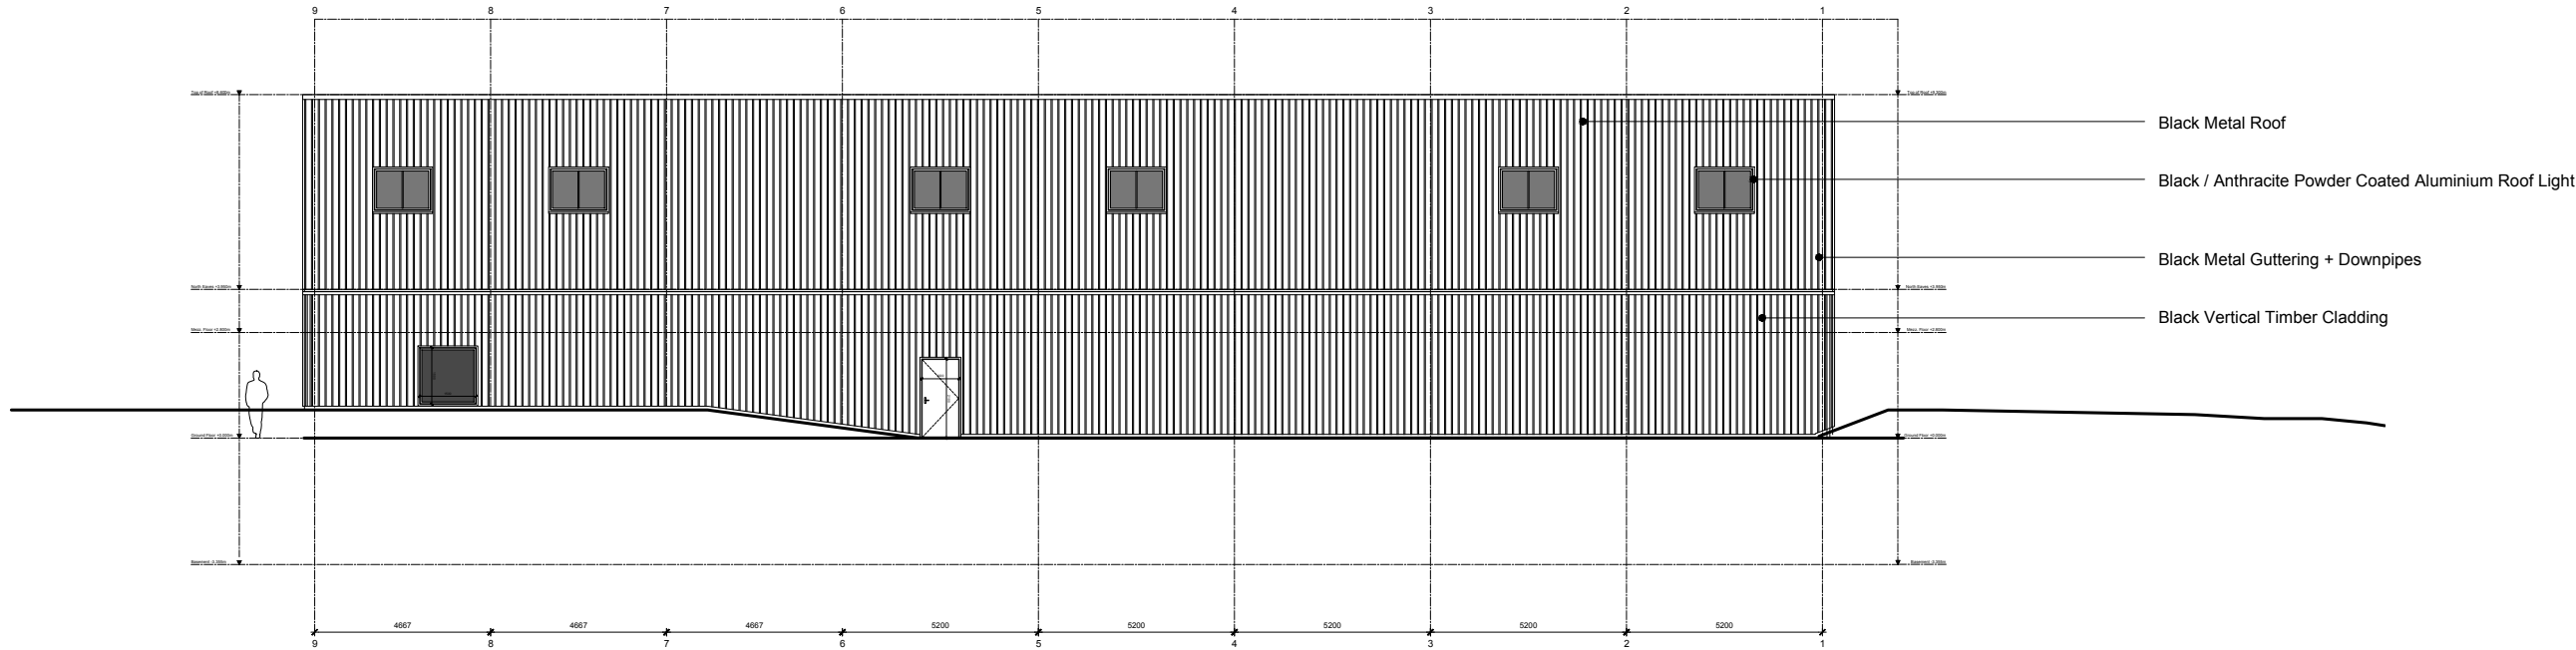


Project Information:

Project: Gold Street Winery
Client: Mr Pallab Sengupta.
Address: Gold Street, Cobham, Kent, DA12 3AA



Specific Drawing Notes:

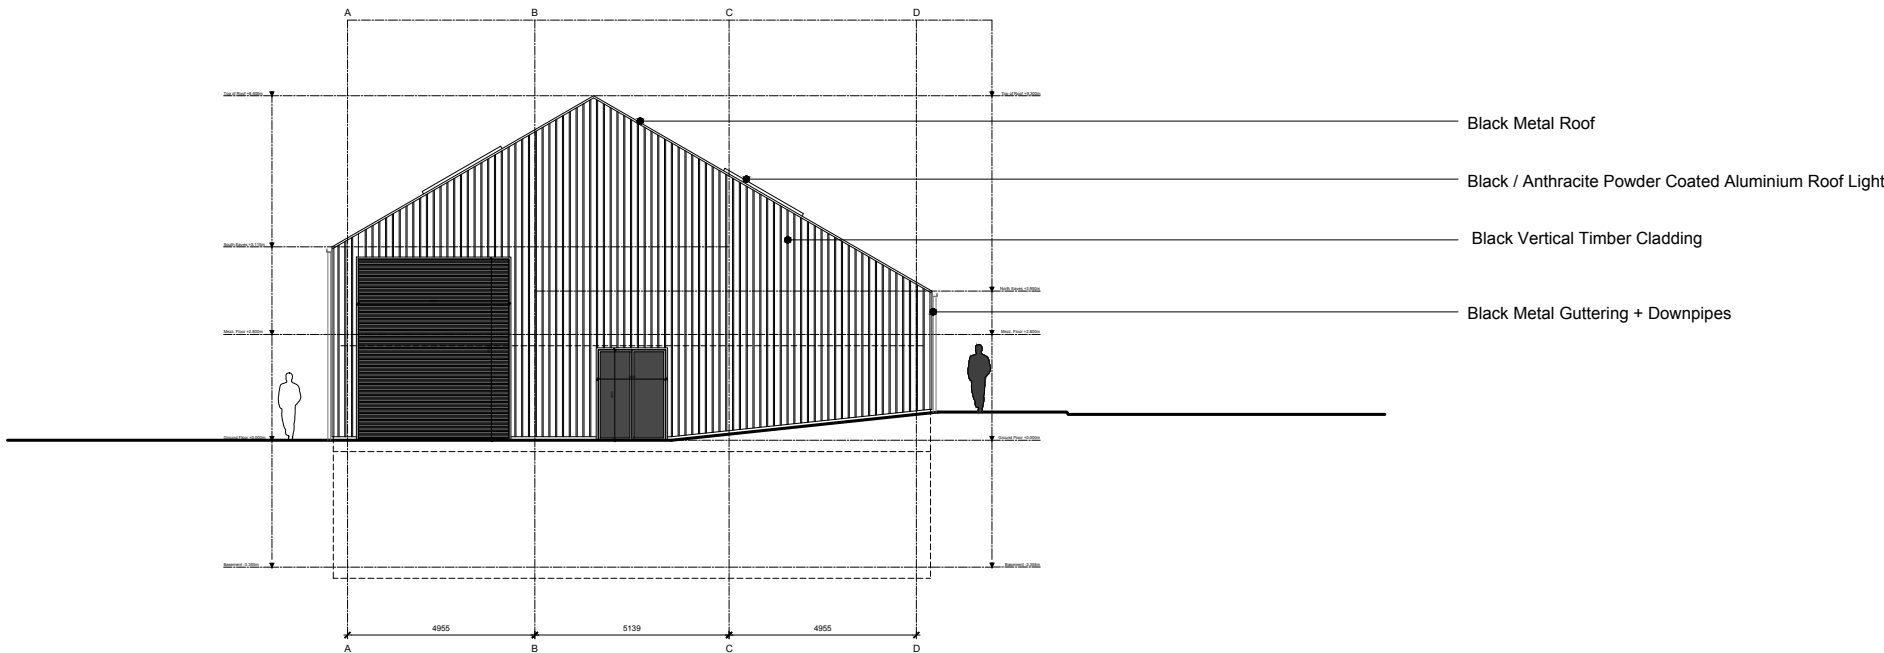

Rev 07: (28.05.24). Prior Approval. GC
Rev 06: (22.05.24). Prior Approval. GC
Rev 05: (22.04.24). Prior Approval. GC
Rev 04: (14.03.24). Steel Co-ordination. GC
Rev 03: (13.03.24). Steel Co-ordination. GC
Rev 02: (09.03.24). Steel Co-ordination. GC
Rev 01: (16.02.24). Prior Approval. GC
Rev *: (30.01.24). For Information. GC

Prior Approval.

North + East Elevations - Proposed.

Courtauld & Co. Architects

Knights Farm. co8 2jq. 07837 255 801

Gold Street.

No. 0431

Scale: 1:200 @ A3 Date: 26.01.24 Drawing No: 50150 Rev: 07

