



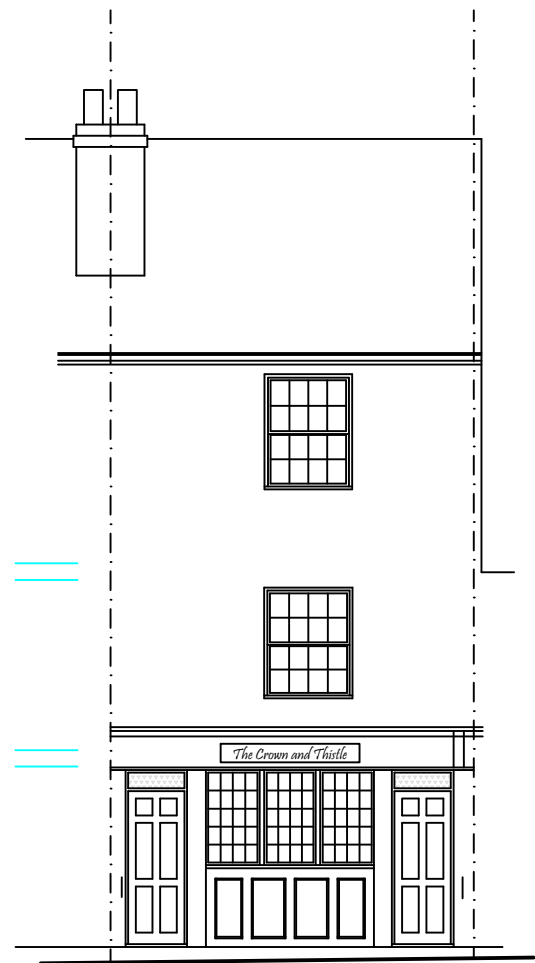


Front Elevation


Scale 1:100
0 0.5 1 2 3 4 5 6 7 8 9 10
10.01 m

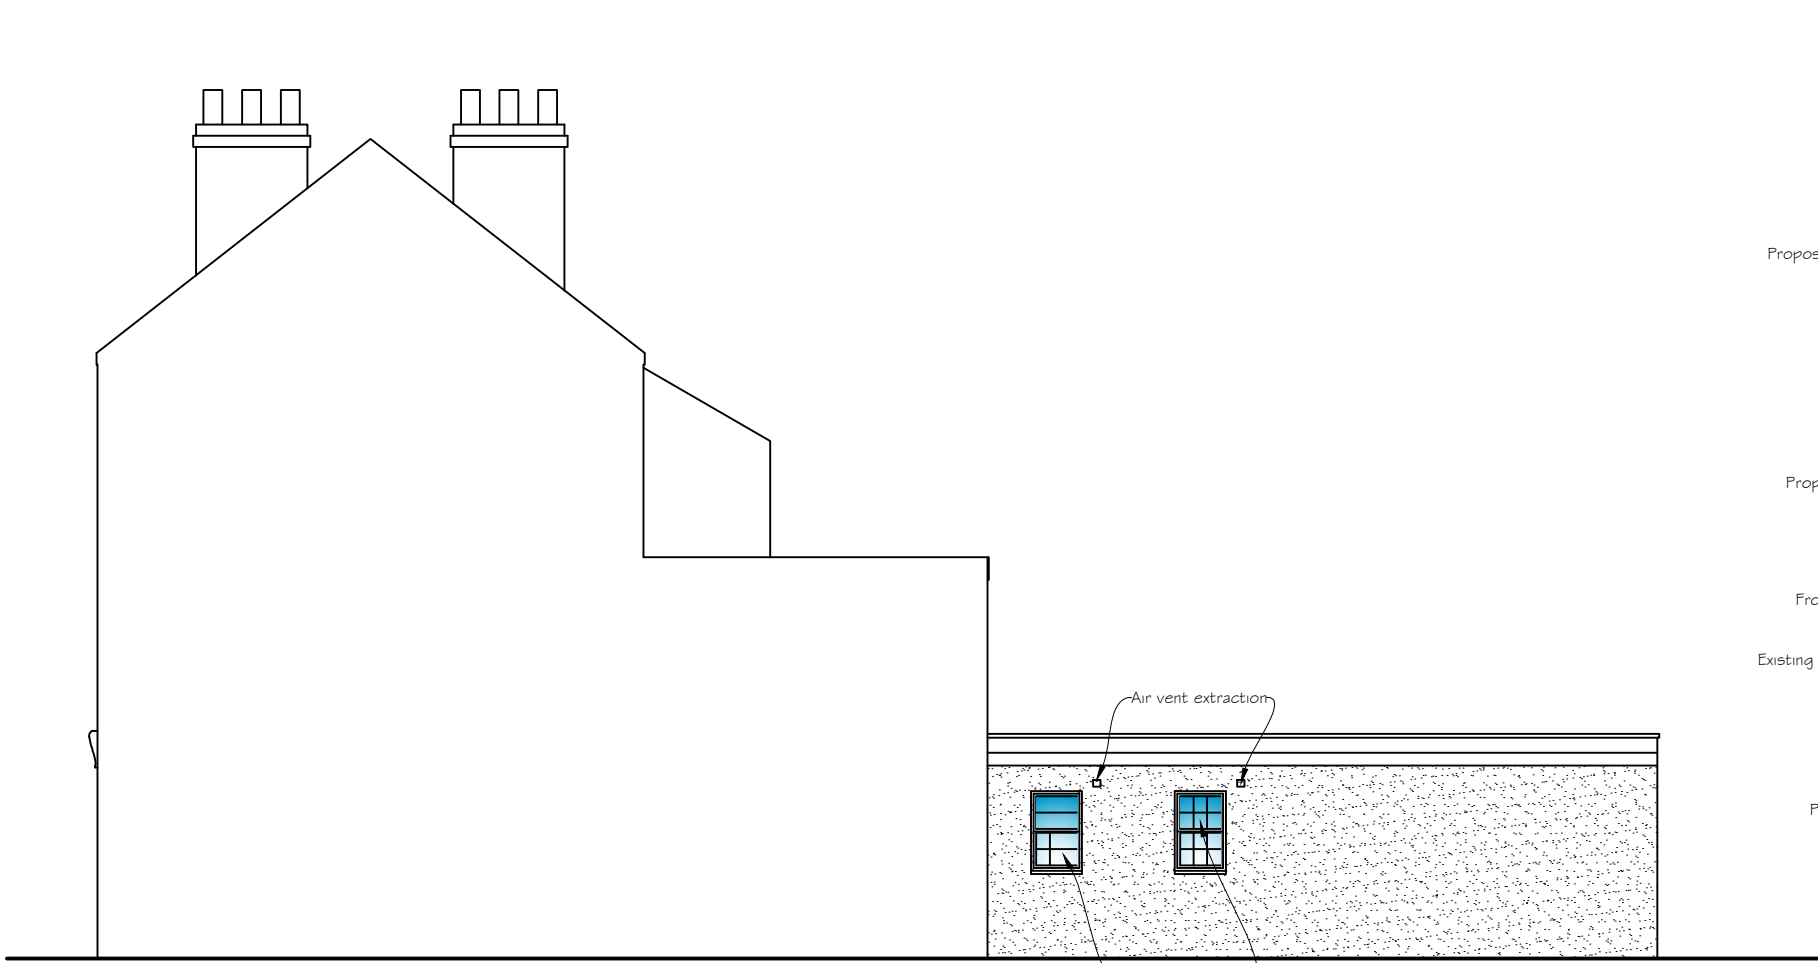


Sectional Elevation

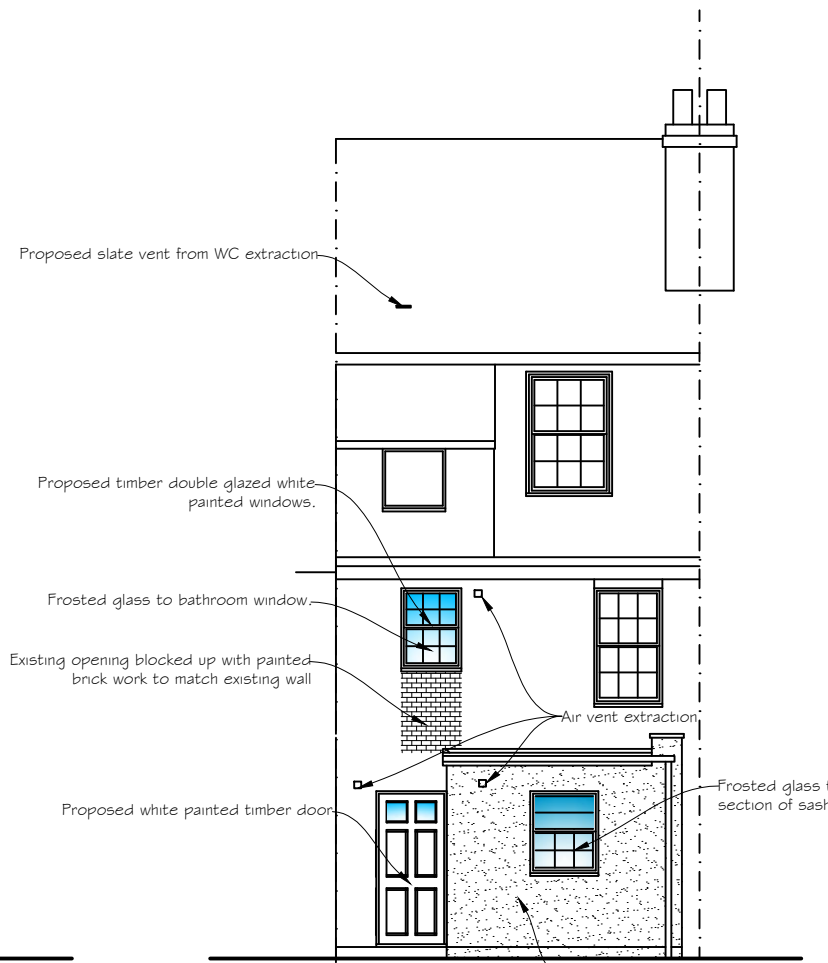

Rear Elevation

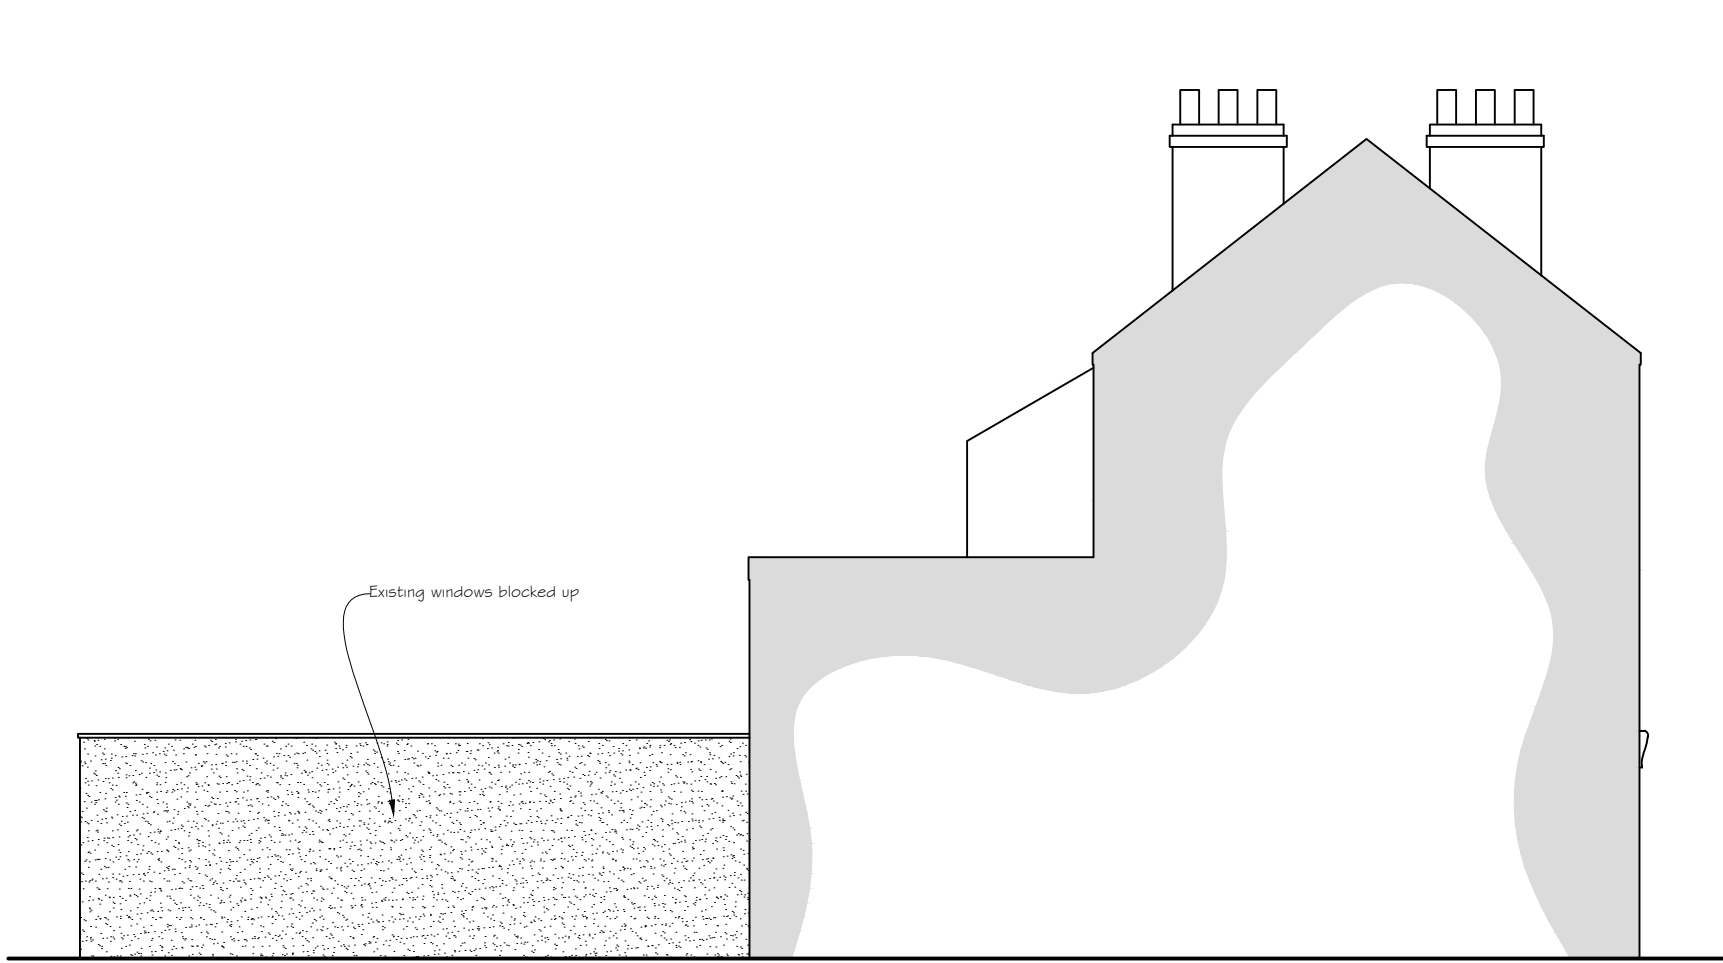


Sectional Elevation

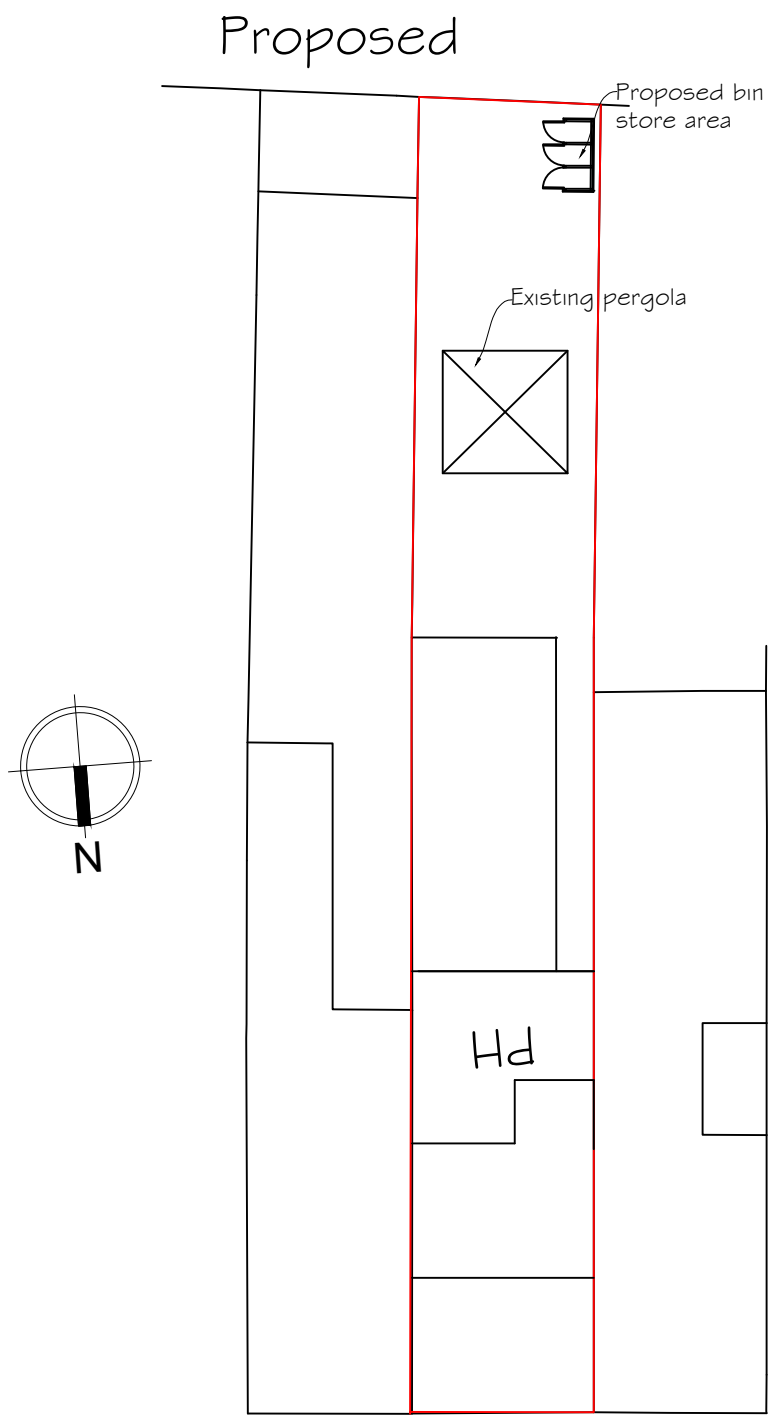

Site plan

Scale 1:200
0 0.5 1 2 3 4 5 6 7 8 9 10
10.08 m

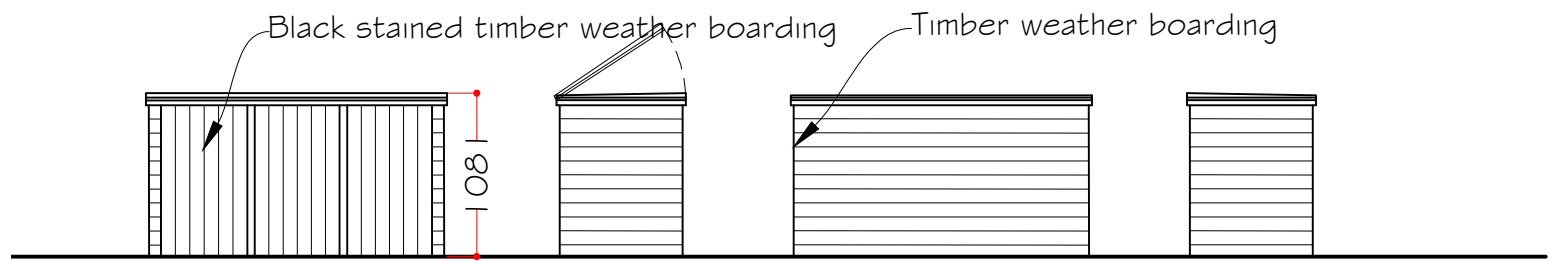

Elevations

Scale 1:50

0 0.5 1 2 3 4 5 6 7 8 9 10

10.02 m

Waste storage for black bin bags

Black stained timber weather boarding

Timber weather boarding

10.02 m

8.14 m

9.12 m

10.02 m

10.02 m

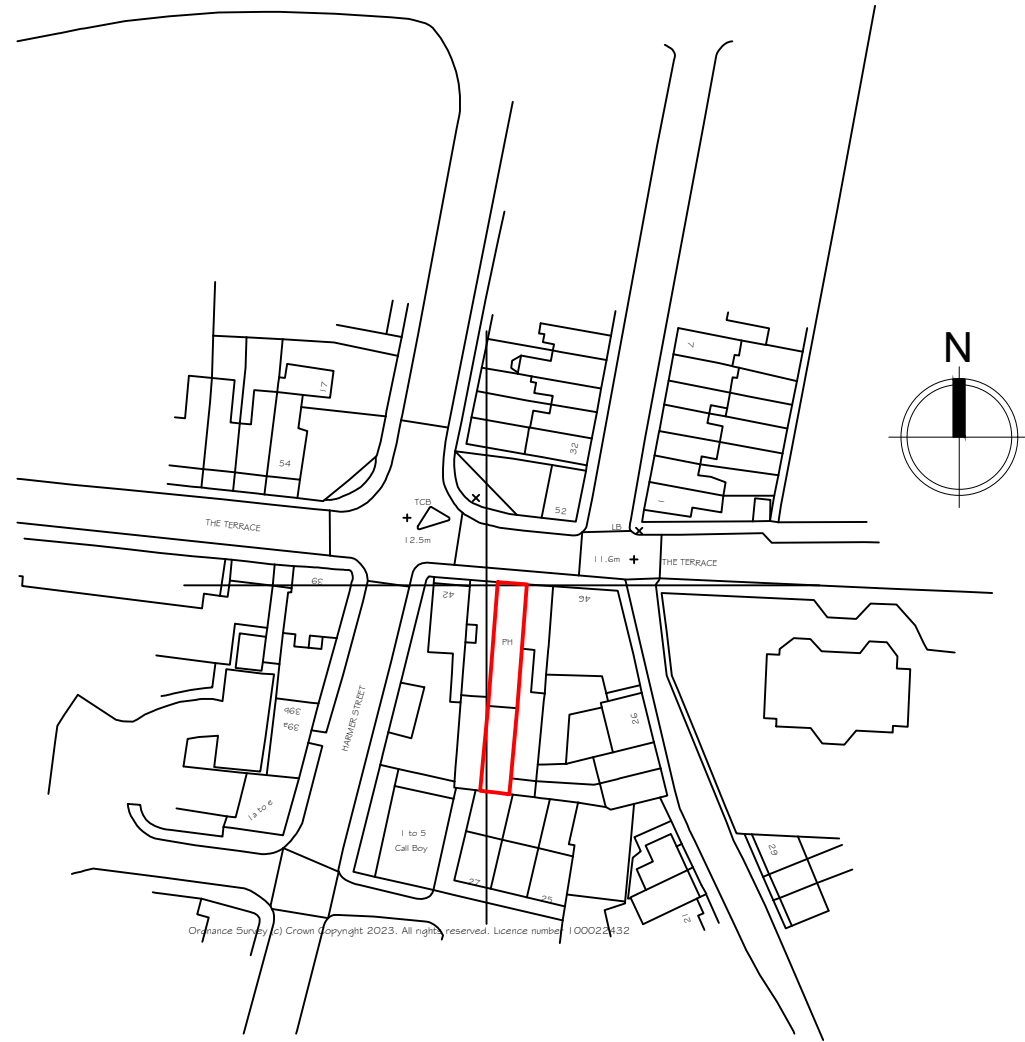

Location Plan

Scale 1:1250
0 0.5 1 2 3 4 5 6 7 8 9 10
100.02 m

Rev B- Layout amended 15 January 2023
Rev A- Note added to block plan, 26 June 2023

Synergy Planning & Property Consultants Ltd The Office The Larches Rochester Kent ME3 7NQW		
Client	Mudita Group	
Address	44 The Terrace Gravesend	
Drawing title	Proposed elevations, location and block plan	
Scale	1:200/1:100/1:1250	
Date	March 2023	Drawn by
Drawing No	22/399/03	B