

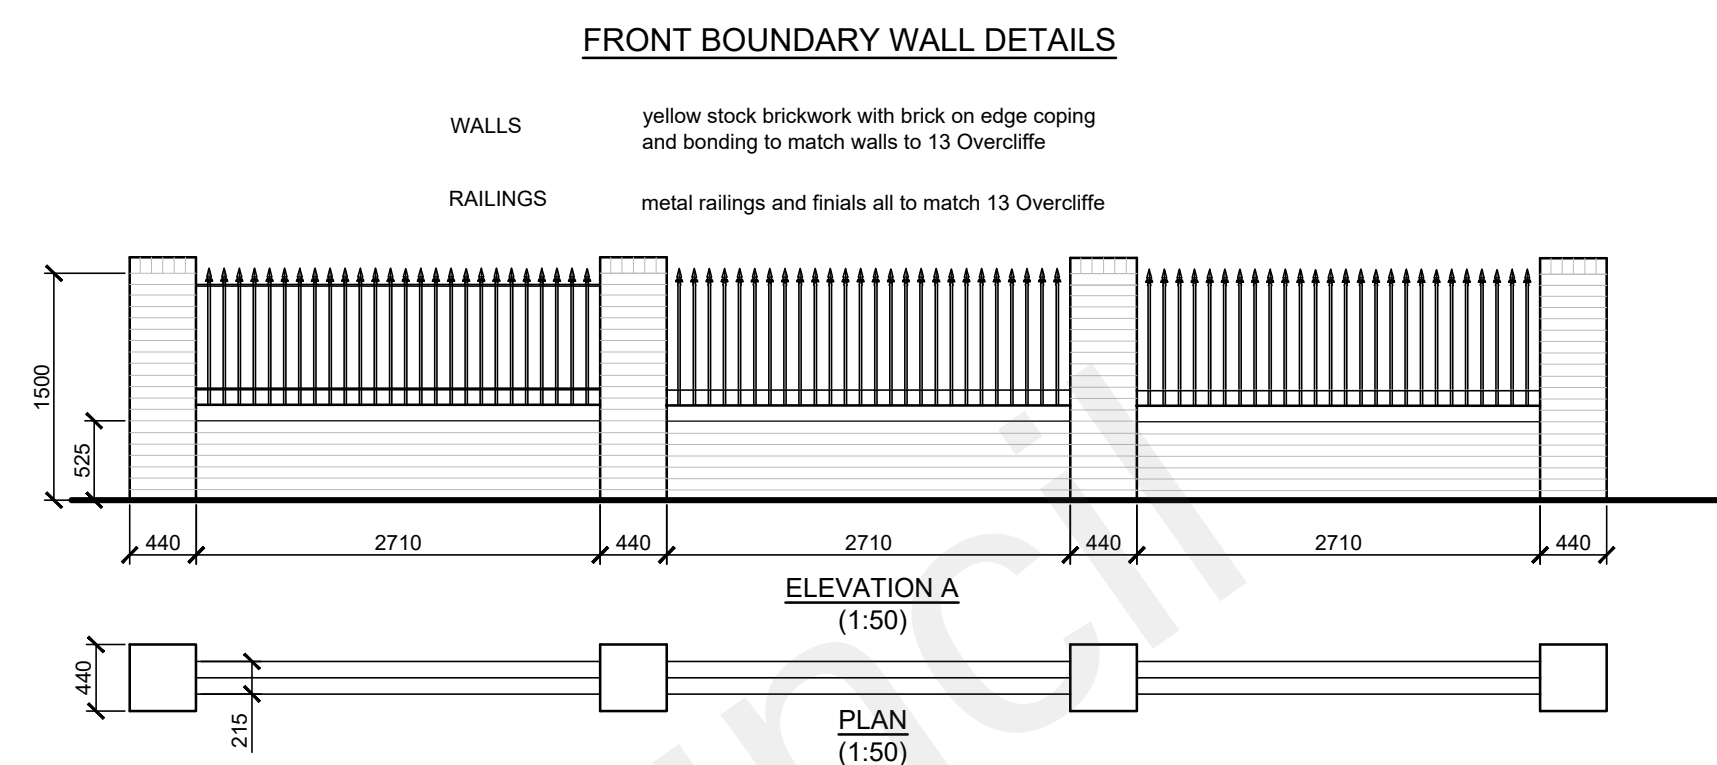


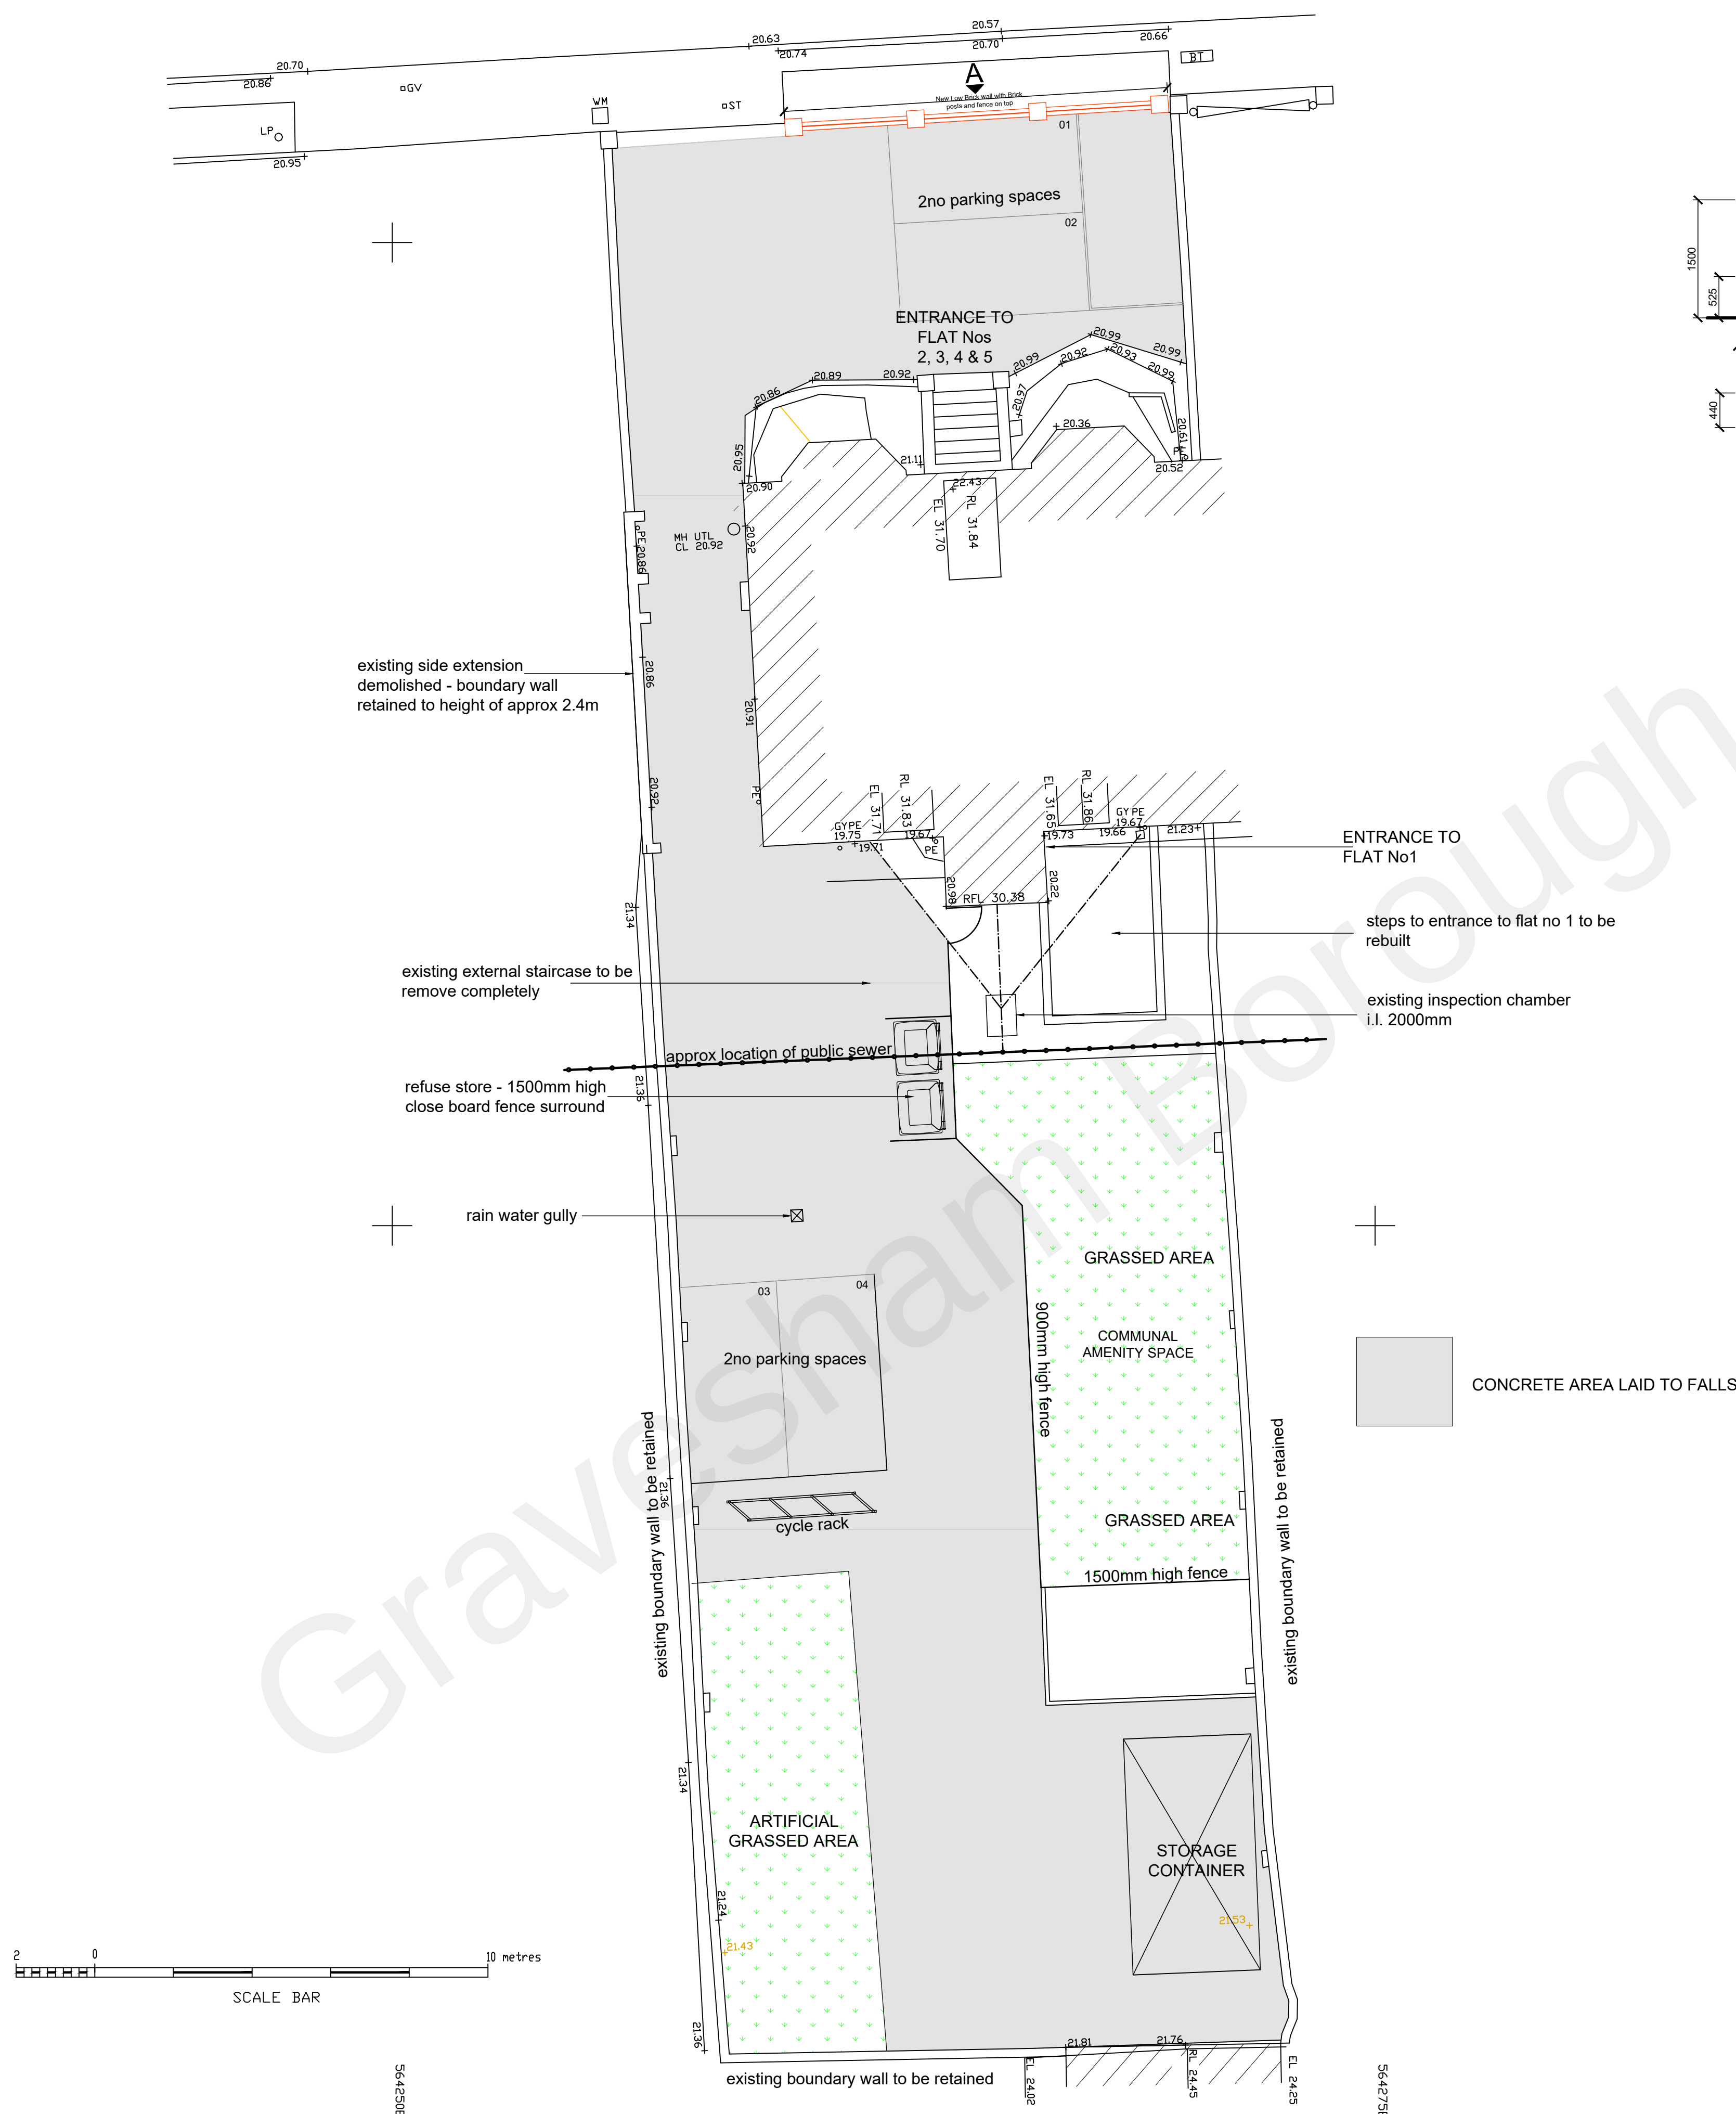

CYCLE RACK DETAILS

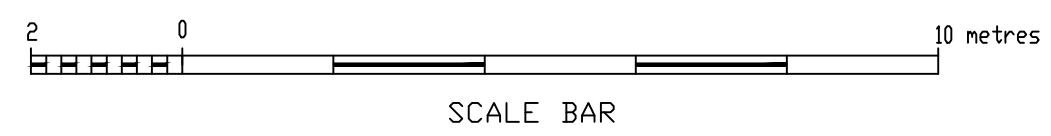

30/11/21	E	General amendments
11/11/21	D	General layout and materials altered
24/03/21	C	Public sewer and drainage details added
01/04/19	B	Paving slab details behind front parking bays added
28/02/19	A	Boundary wall, cycle shed and other details added
Date	No	Revision
Penfold Project Services Epmarket, Wrotham Road, Meopham, Kent, DA13 0JH Telephone: 01474 816690 e-mail: apenfold4448@btinternet.com		
Job Title:	10 OVERCLIFFE GRAVESEND KENT DA11 0EF	
Dwg Title:	SITE PLAN AS PROPOSED	
Scale:	1:100 @ A1	
Dwg No.:	03E	
Date:	August 2018	