



The Contractor is to check all dimensions on site and report any discrepancies to the Contract Administrator. This drawing is to be read in conjunction with all other standard documentation.

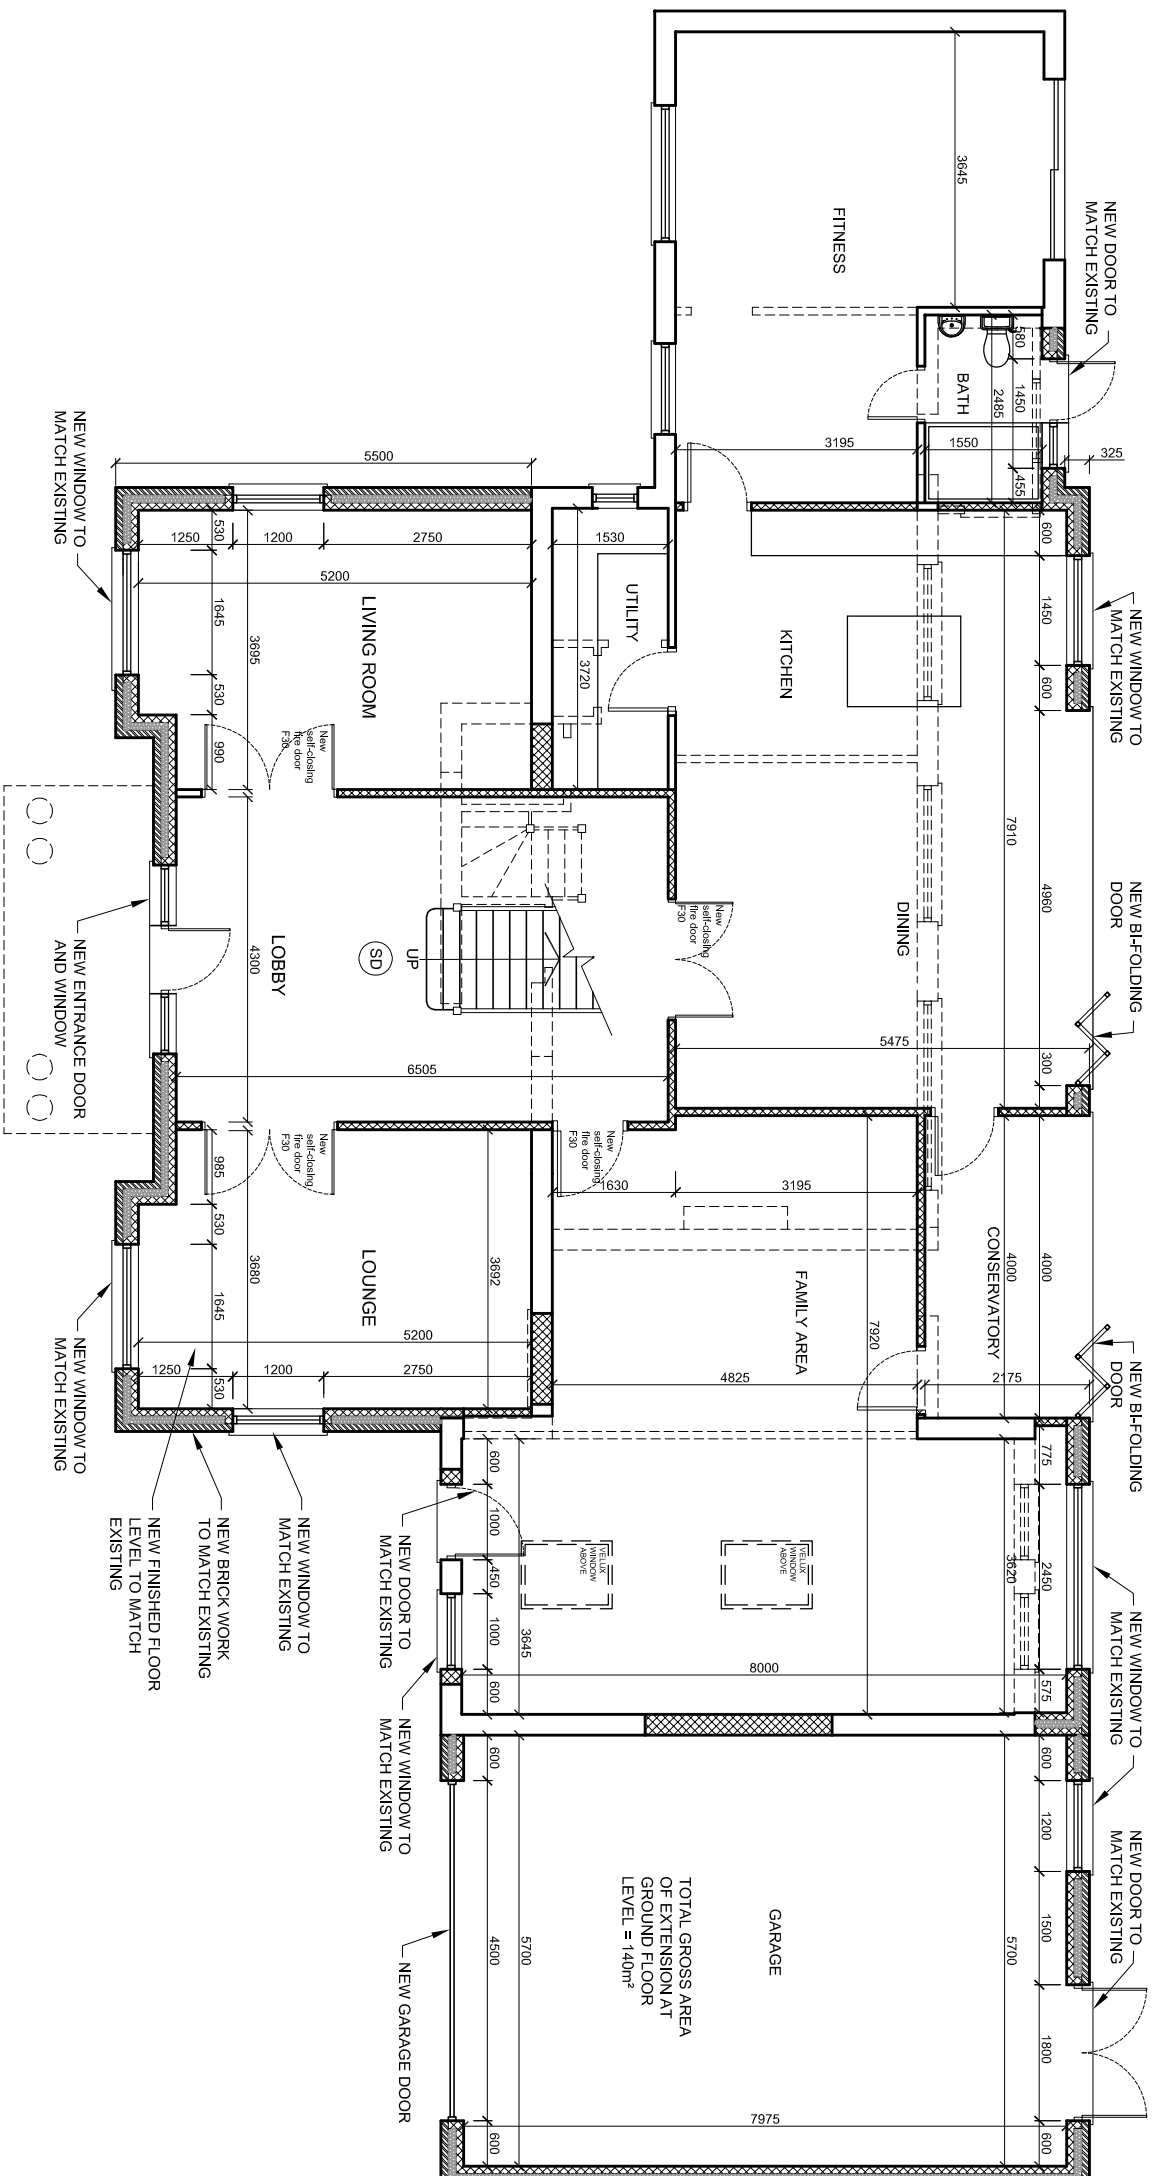

PROPOSED BLOCK PLAN - SCALE 1:500

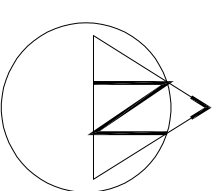

rev.	description	date	chkd.
	 93 Cotmandene Crescent, Orpington, Kent BR5 2RA 020 3004 9238 07931 931 035		
	Design And Plan CONSULTANTS		
	s.nagpal@dapconsultants.co.uk www.dapconsultants.co.uk		

project: Tawahi, Telegraph Hill
Rochester

drawing title :

Proposed Ground Floor Plan

drawn: SN		chkd : SS		date:15.09.2023	
status: Planning		scale:1:100@A3			
proj no : 2334		drg no: 03		rev no:	