

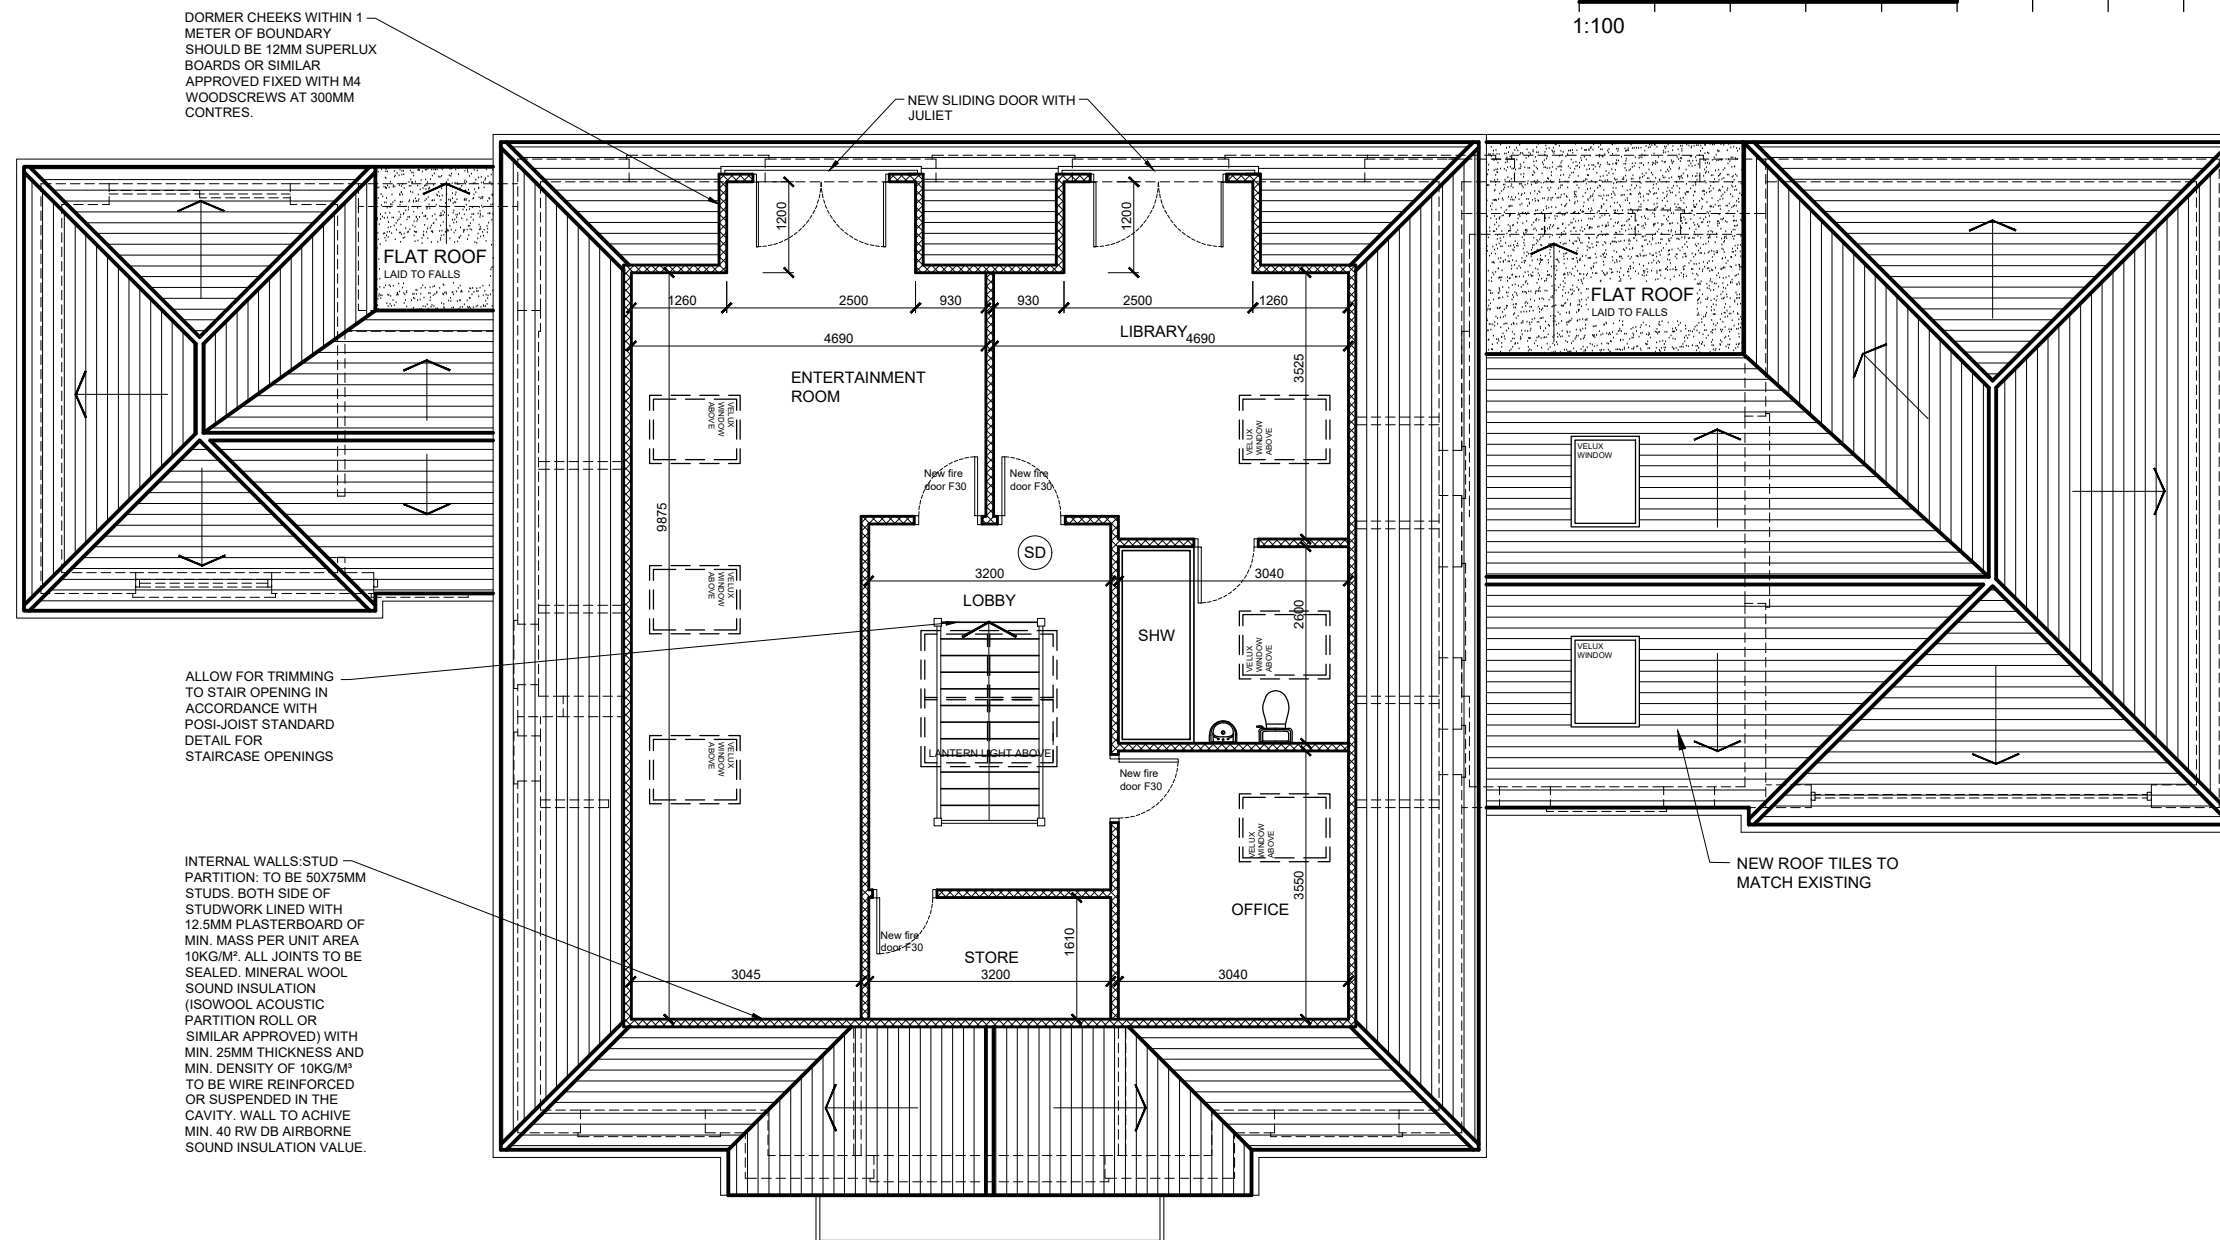


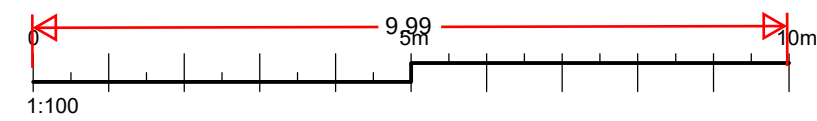

PROPOSED LOFT PLAN

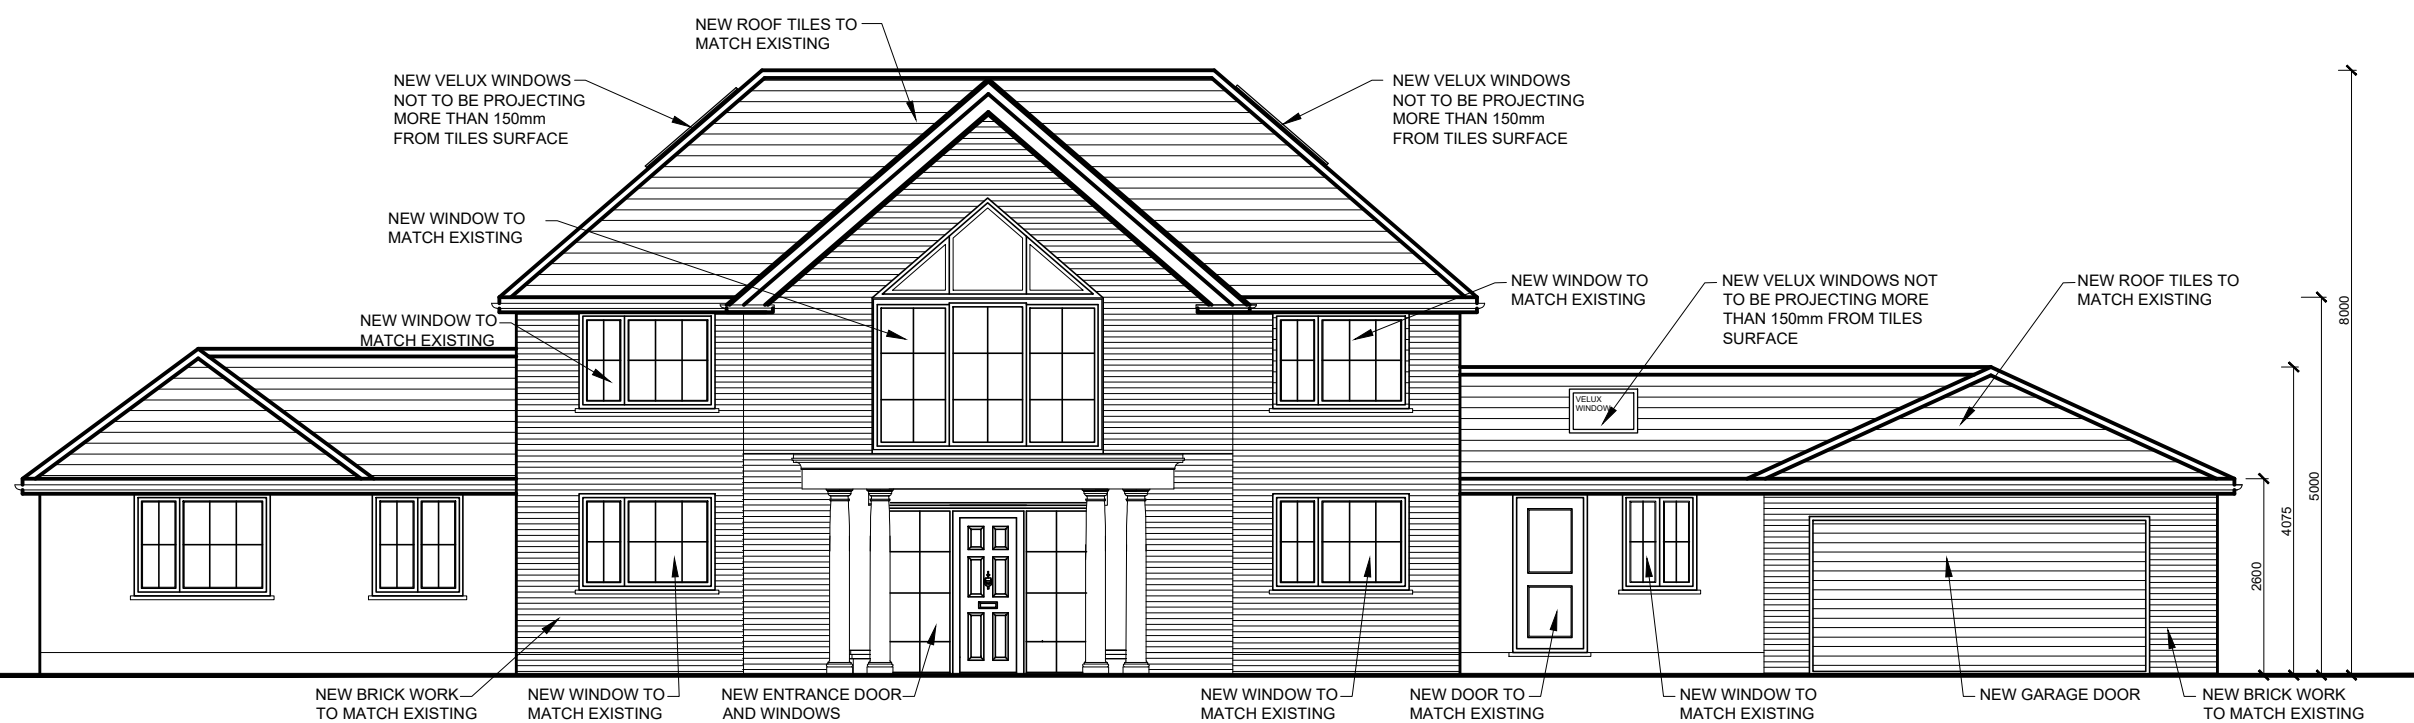

PROPOSED FRONT ELEVATION

rev.	description	date	chkd.
		93 Cotmandene Crescent, Orpington, Kent BR5 2RA 020 3004 9238 07931 931 035 s.nagpal@dapconsultants.co.uk www.dapconsultants.co.uk	
project :			
Tawahi, Telegraph Hill Rochester			
drawing title :			
Proposed Loft Plan and Elevation			
drawn: SN		chkd: SS	date:15.09.2023
status: Planning		scale: 1:100@A3	
proj no: 2334	drg no: 05	rev no:	