



The Contractor is to check all dimensions on site and report any discrepancies to the Contract Administrator. This drawing is to be read in conjunction with all other standard documentation.

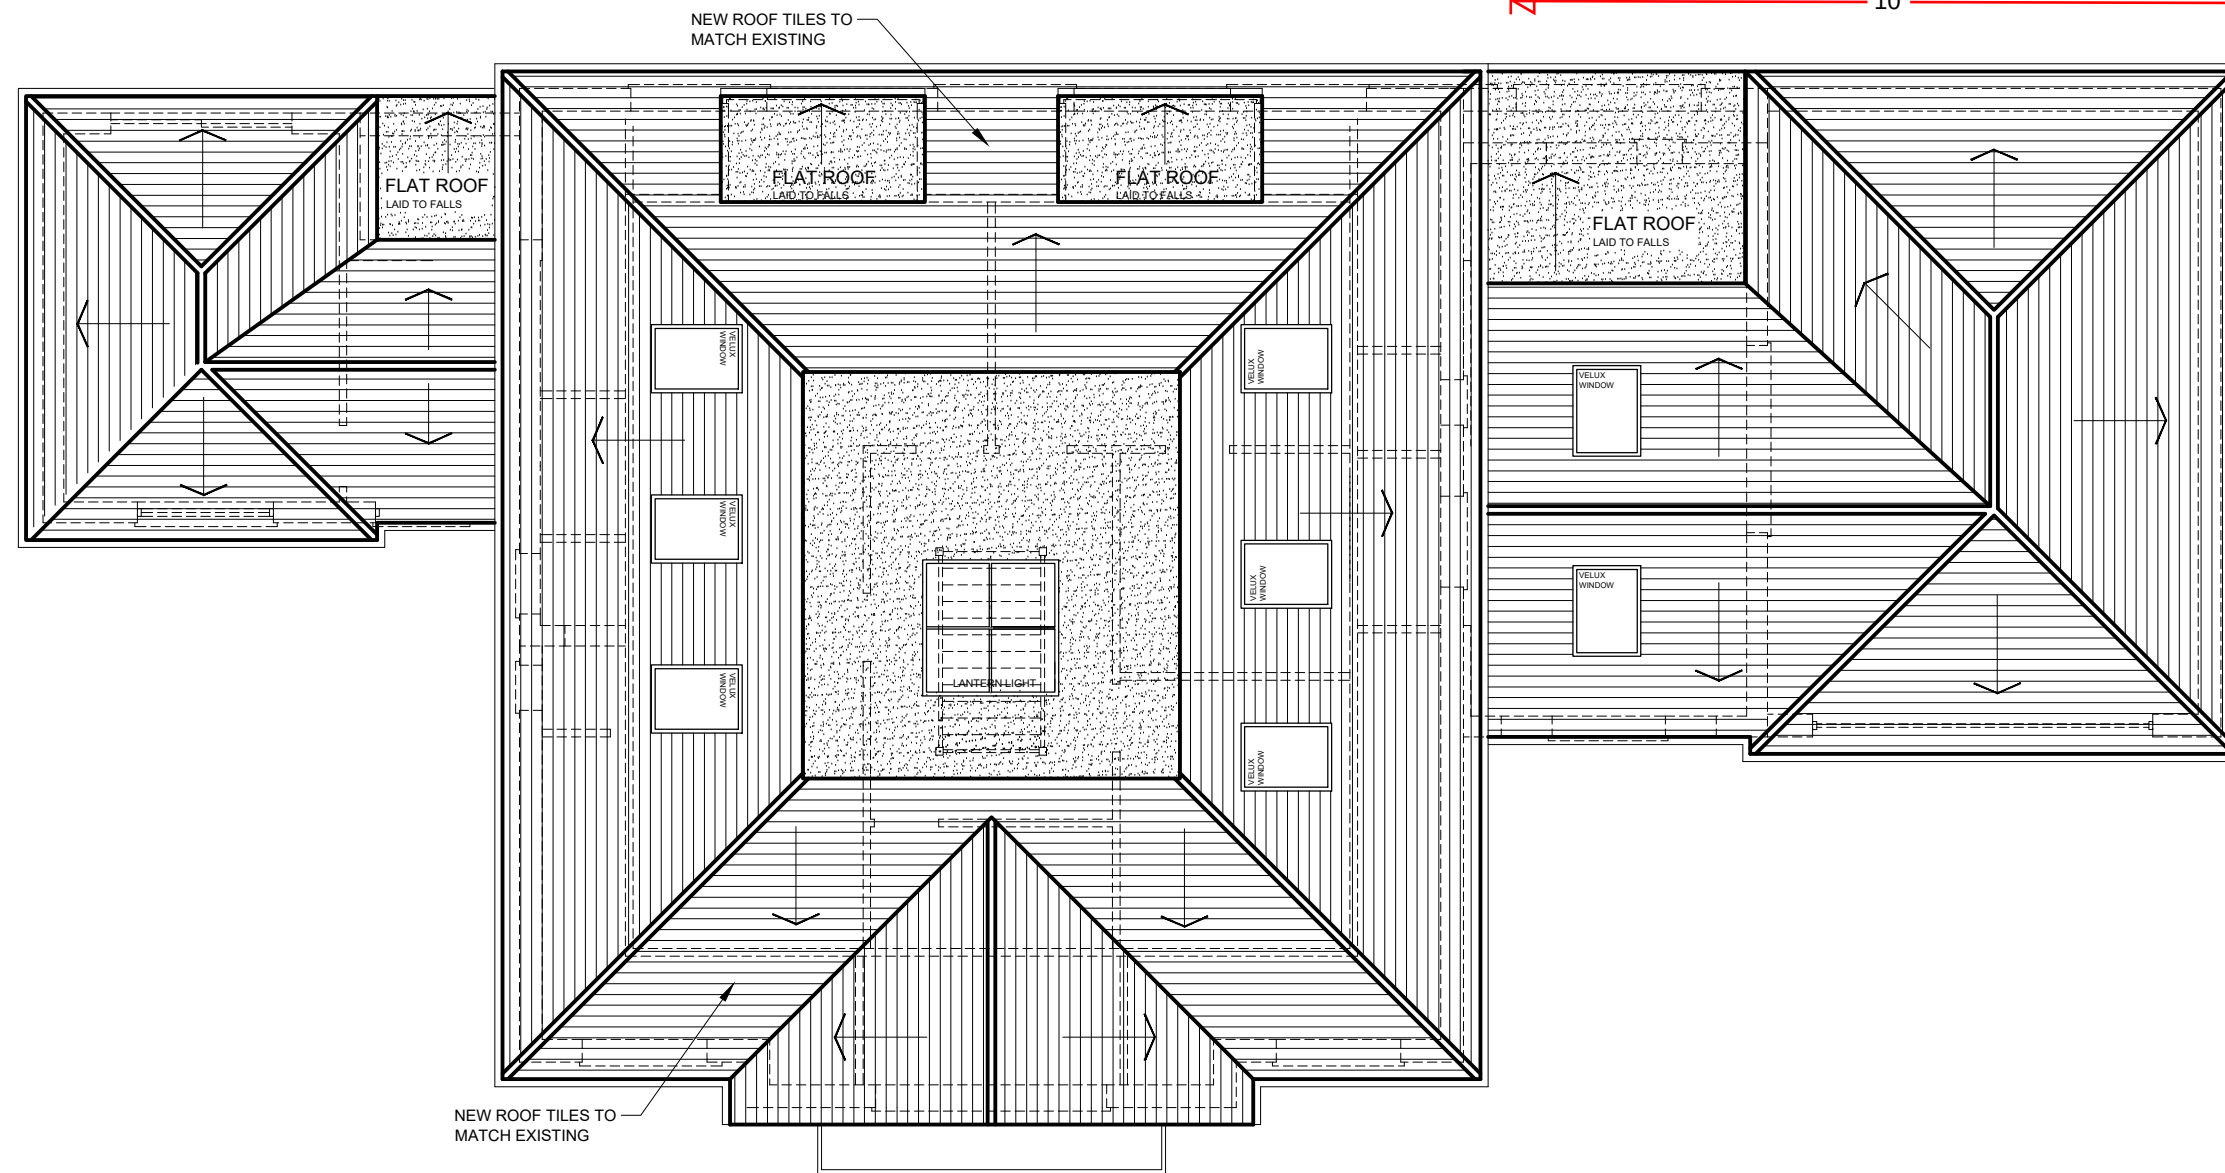

PROPOSED ROOF PLAN

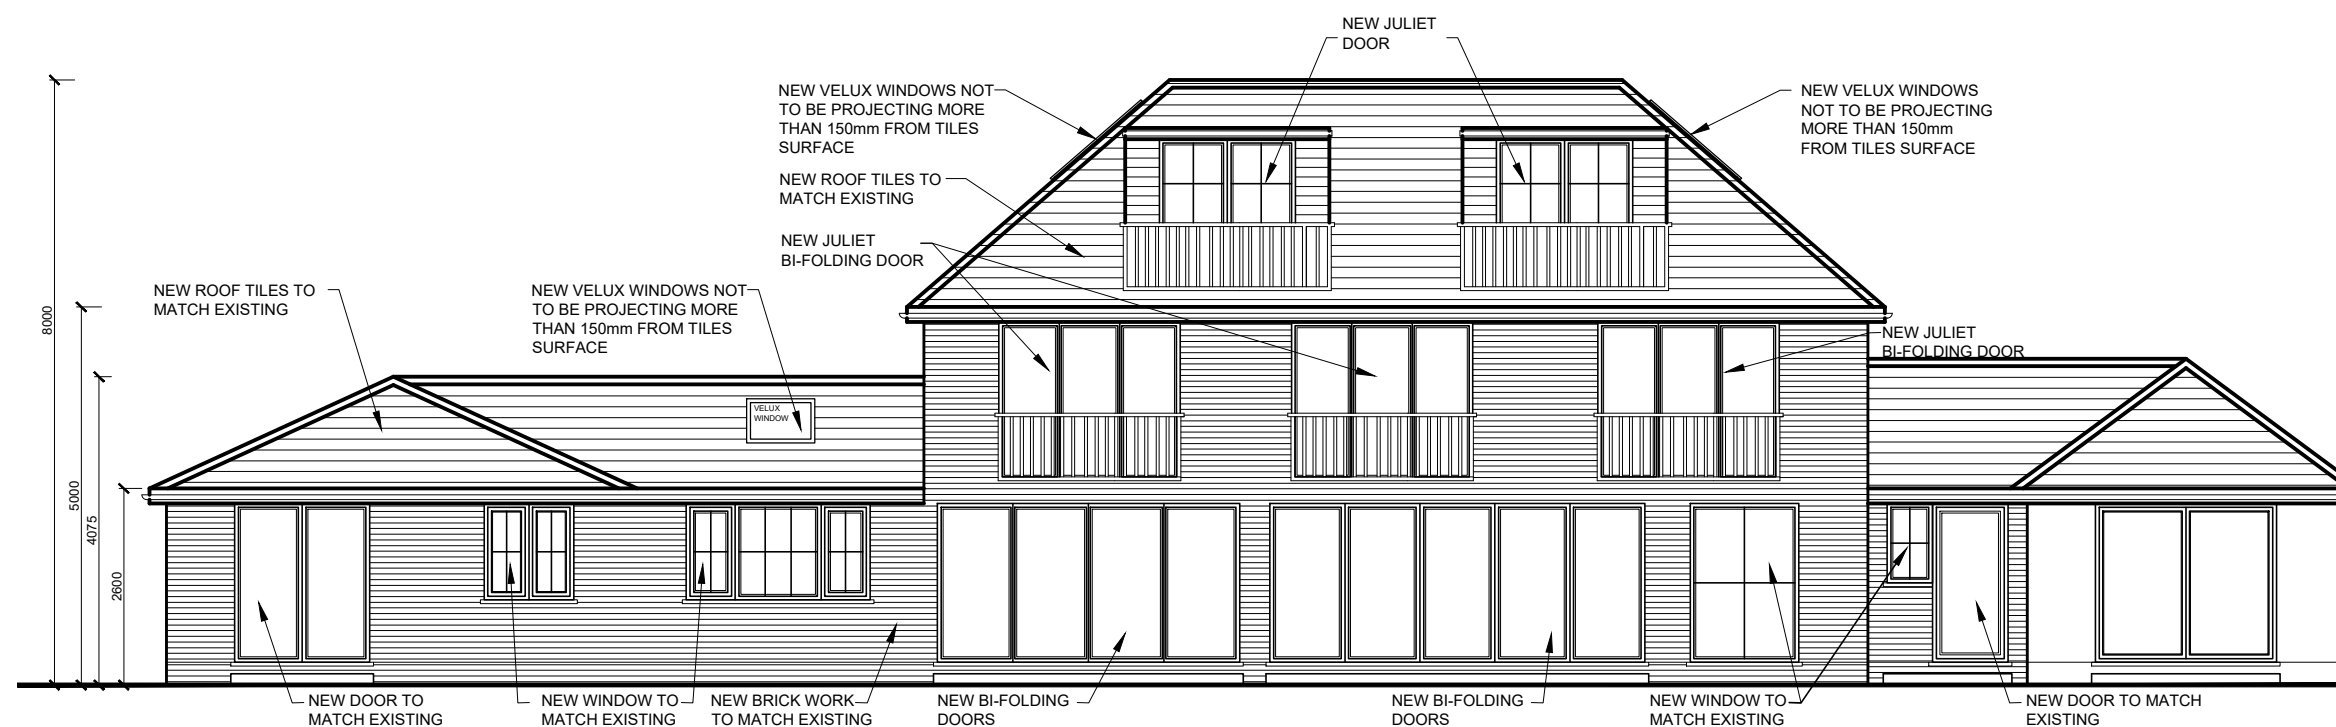

PROPOSED REAR ELEVATION

rev.	description	date	chkd.
 93 Cotmandene Crescent, Orpington, Kent BR5 2RA 020 3004 9238 07931 931 035 s.nagpal@dapconsultants.co.uk www.dapconsultants.co.uk			
project : Tawahi, Telegraph Hill Rochester			
drawing title : Proposed Roof Plan and Elevation			
drawn: SN	chkd: SS	date: 15.09.2023	
status: Planning		scale: 1:100@A3	
proj no: 2334	drg no: 06	rev no:	