

PLEASE NOTE:

FOUNDATION SPEC

TO BE CONFIRMED BY GROUND WORKS CONTRACTOR OR STRUCTURAL ENGINEER

BRICKWORK SPEC:

300MM HIGH (4 COURSES)

TWIN SKIN 225MM WIDE

PLEASE NOTE: BRICKWORK NEEDS TO SIT ON TOP OF THE FINISHED CONCRETE SLAB

FRAME INFORMATION:

9M WIDE x 6M DEEP THREE BAY FULL HEIGHT FRAME


150 X 150MM POSTS/BEAMS

CLEARANCE UNDER THE MAIN BEAM TO BE 2.1M


27 DEGREE HIP ENDED ROOF - 4M MAX TO RIDGE

ROOF RAFTERS & STUDWORK TO BE POSITIONED @ 400MM CENTRES


WEATHERBOARD TO BE FIXED WITH A 35MM OVERLAP

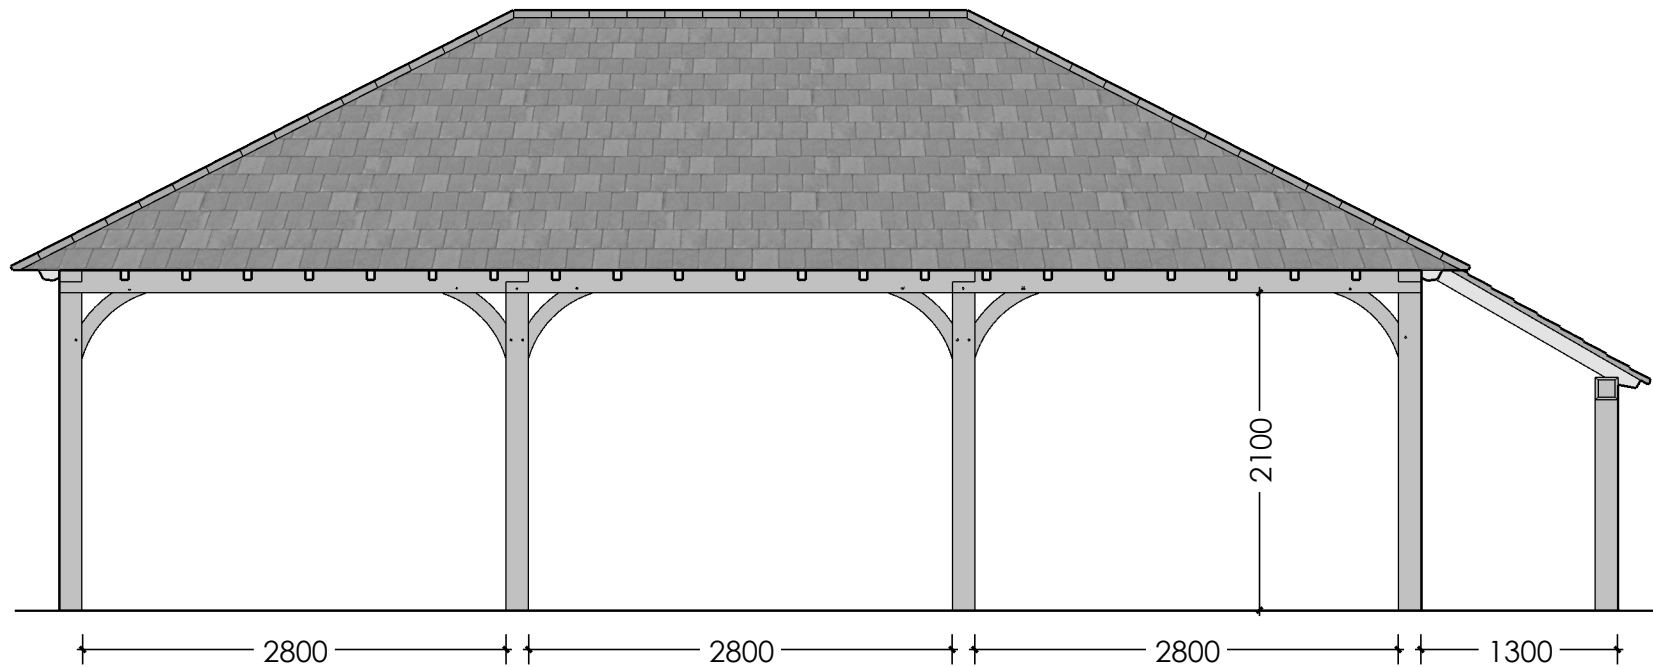


FRONT ELEVATION

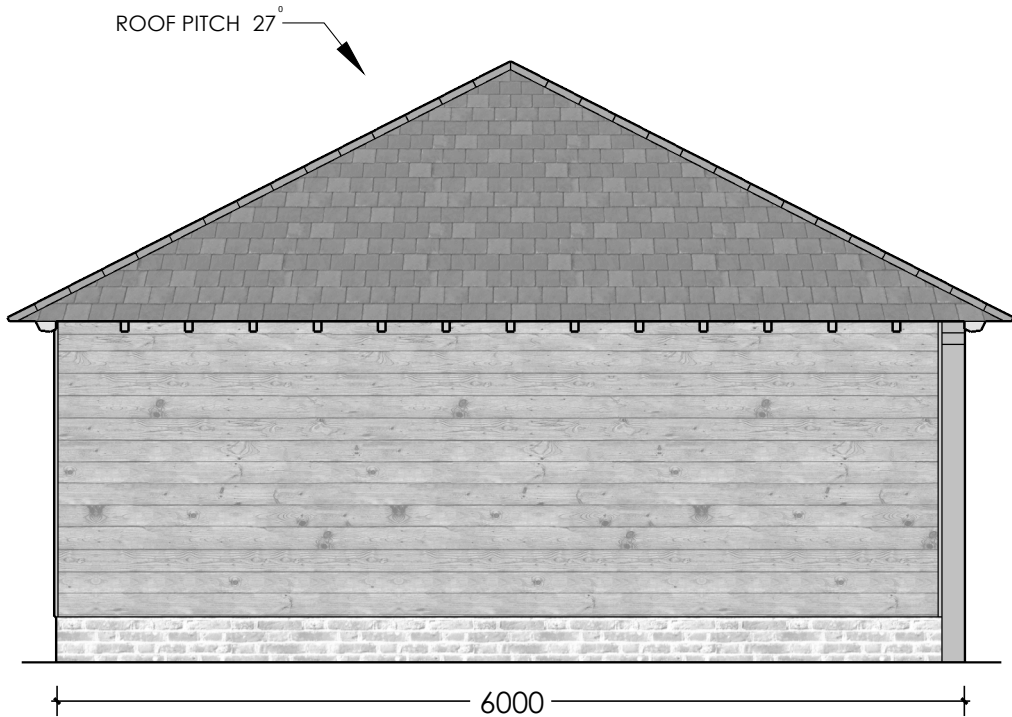


LEFT ELEVATION

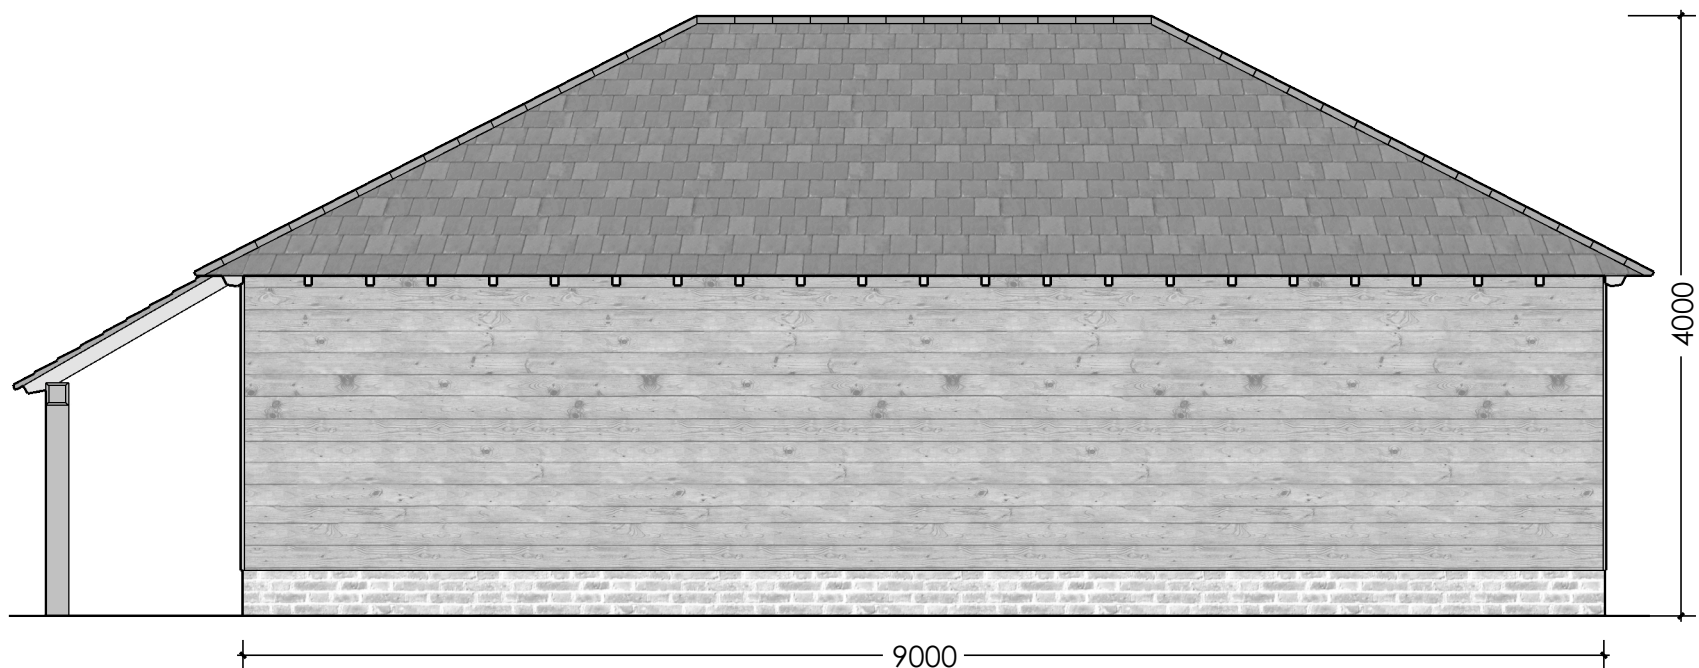

REAR ELEVATION

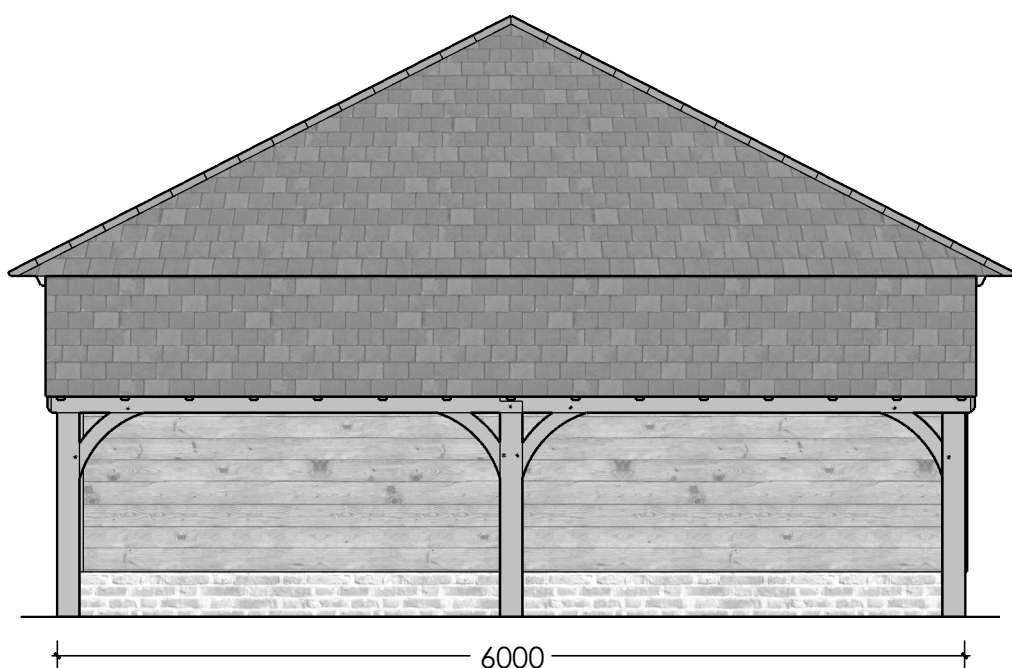

RIGHT ELEVATION

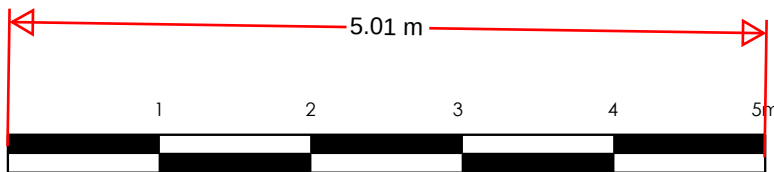

SCALE BAR 1:50

PLEASE SEE WWW.FOXFRAMING.CO.UK FOR FULL TERMS, CONDITIONS & SPECIFICATIONS RELATING TO FRAME MANUFACTURE & ASSOCIATED GROUND WORKS

DO NOT SCALE FROM THIS DRAWING EXCEPT FOR PLANNING PURPOSES

NOT FOR CONSTRUCTION

© FOX FRAMING

DIMENSIONS IN MILLIMETRES

PRINT AT A2

Rev No: Revision: Date:

LOCATION:	CLIENT:	REV:	SCALE:
	L BUTTON		1:50 @ A2
	DRAWING No:		DATE:
	LB/002		30.10.23
DRAWING TYPE:	DRAWING NAME:		
PLANNING	THREE BAY 9 x 6m FULL HEIGHT FRAME; ELEVATIONS		