

NOTES

Do not scale from this drawing. This drawing is in millimeters unless noted. All dimensions to be checked on site by the Contractor, and these dimensions are to be their responsibility. The Contractor is to set out, check and co-ordinate all dimensions on site. Report all drawing errors and omissions to the Architect, and if in doubt ask the Contract Administrator.

Existing building information based on survey information from xxx titled 'xxx' dated xx/xx/xx received xx/xx/xx. N.B. all build ups are to be confirmed through building fabric surveys. All levels are subject to coordination with the Structural and Civil Engineers. Landscape levels vary. For tolerance and movement refer to Structural Engineer's information.

These drawings should also be read in conjunction with the following information, prepared by other consultants :
- Structural Engineers Drawings and Specification
- MEP Engineers Drawings and Specification
- Civils Drainage Drawings and Specification
- Fire Report
- Cost Plan
- CDM Report

Prior to commencement of the building works the contractor should: Ensure that all drawings are approved for use by the planning department, and by building control; Inform the building control department that works have commenced onsite; Verify the boundary lines and ground conditions, including checking of the services (gas, water, electric, telecom and sewers) prior to any excavation work; Request a copy of the party wall award where works affect a party wall or involve excavations within 3m of adjoining buildings; Ensure all necessary propping and temporary works are in place; Works carried out prior to building control approval are at the contractors own risk; Any discrepancies either between the written dimension and the site dimensions or between the drawing and other consultants/ suppliers drawings should be brought to the attention of the Contract Administrator;

For fire protection to facades (new and existing), please refer to Fire Engineer's and Structural Engineer's information. Please refer to Fire Engineer's information for the strategy, compartmentation and fire spread requirements. All fire protection & stopping to specialist design. Note that all exposed steelwork with intumescent paint will require architectural finish. There may be elements of boarding which provide the fire protection to structural elements and compartmentation. If the contractor suspects this is the case or is in doubt they must notify the fire and structural engineers before removal of the boarding.

The contractor must adhere to the CDM regulations during construction. Asbestos and other harmful substances inc. contamination may be present within the existing building - refer to the necessary surveys prior to the start of works. If there are no or limited survey information available the contractor must undertake the necessary surveys to meet Health & Safety regulation.

These drawings reflect the current position of the scheme development. All information subject to ongoing Fire Consultant and Approved Inspector review. Drawings to be read in conjunction with all other drawings, and Architectural Specification, Samples, and CDM Design Risk Register. All works to be carried out in accordance with the latest appropriate codes of practice and to comply with current building regulation.

All products to be supplied and installed as per manufacturers recommendations. Any changes in specification are to be equal and approved, with details of any additional time and costs. Workmanship to be fit for purpose and as per specification.

Key

- B1 Boundary Treatment Type
- B2 Boundary Treatment Type
- B3a Boundary Treatment Type
- B3b Boundary Treatment Type
- G.00.01 Gate Type

-	---	---	---	---
-	---	---	---	---
-	14/10/22	Discharge of Conditions	MB	HM

Rev	Date	Issue Status	Drawn	Audited
-----	------	--------------	-------	---------

OFFICE
S&M

© Office S&M LLP
18 Ashwin Street
London, E8 3DL
02081066855
office@officesandm.com
www.officesandm.com

Project Name
Goldsmith Mews Houses



Project Address
Garages Rear of Osney Way Car Park
Gravesend
DA12 2ND

Project Number
21366

Date Created
05/2022

Drawing Name
Proposed Boundary Treatment Plan

Scale	Size	Status
1:100	A1	Stage 4
Drawing Number		Rev
21366-OSM-ZZ-00-DR-A-123		

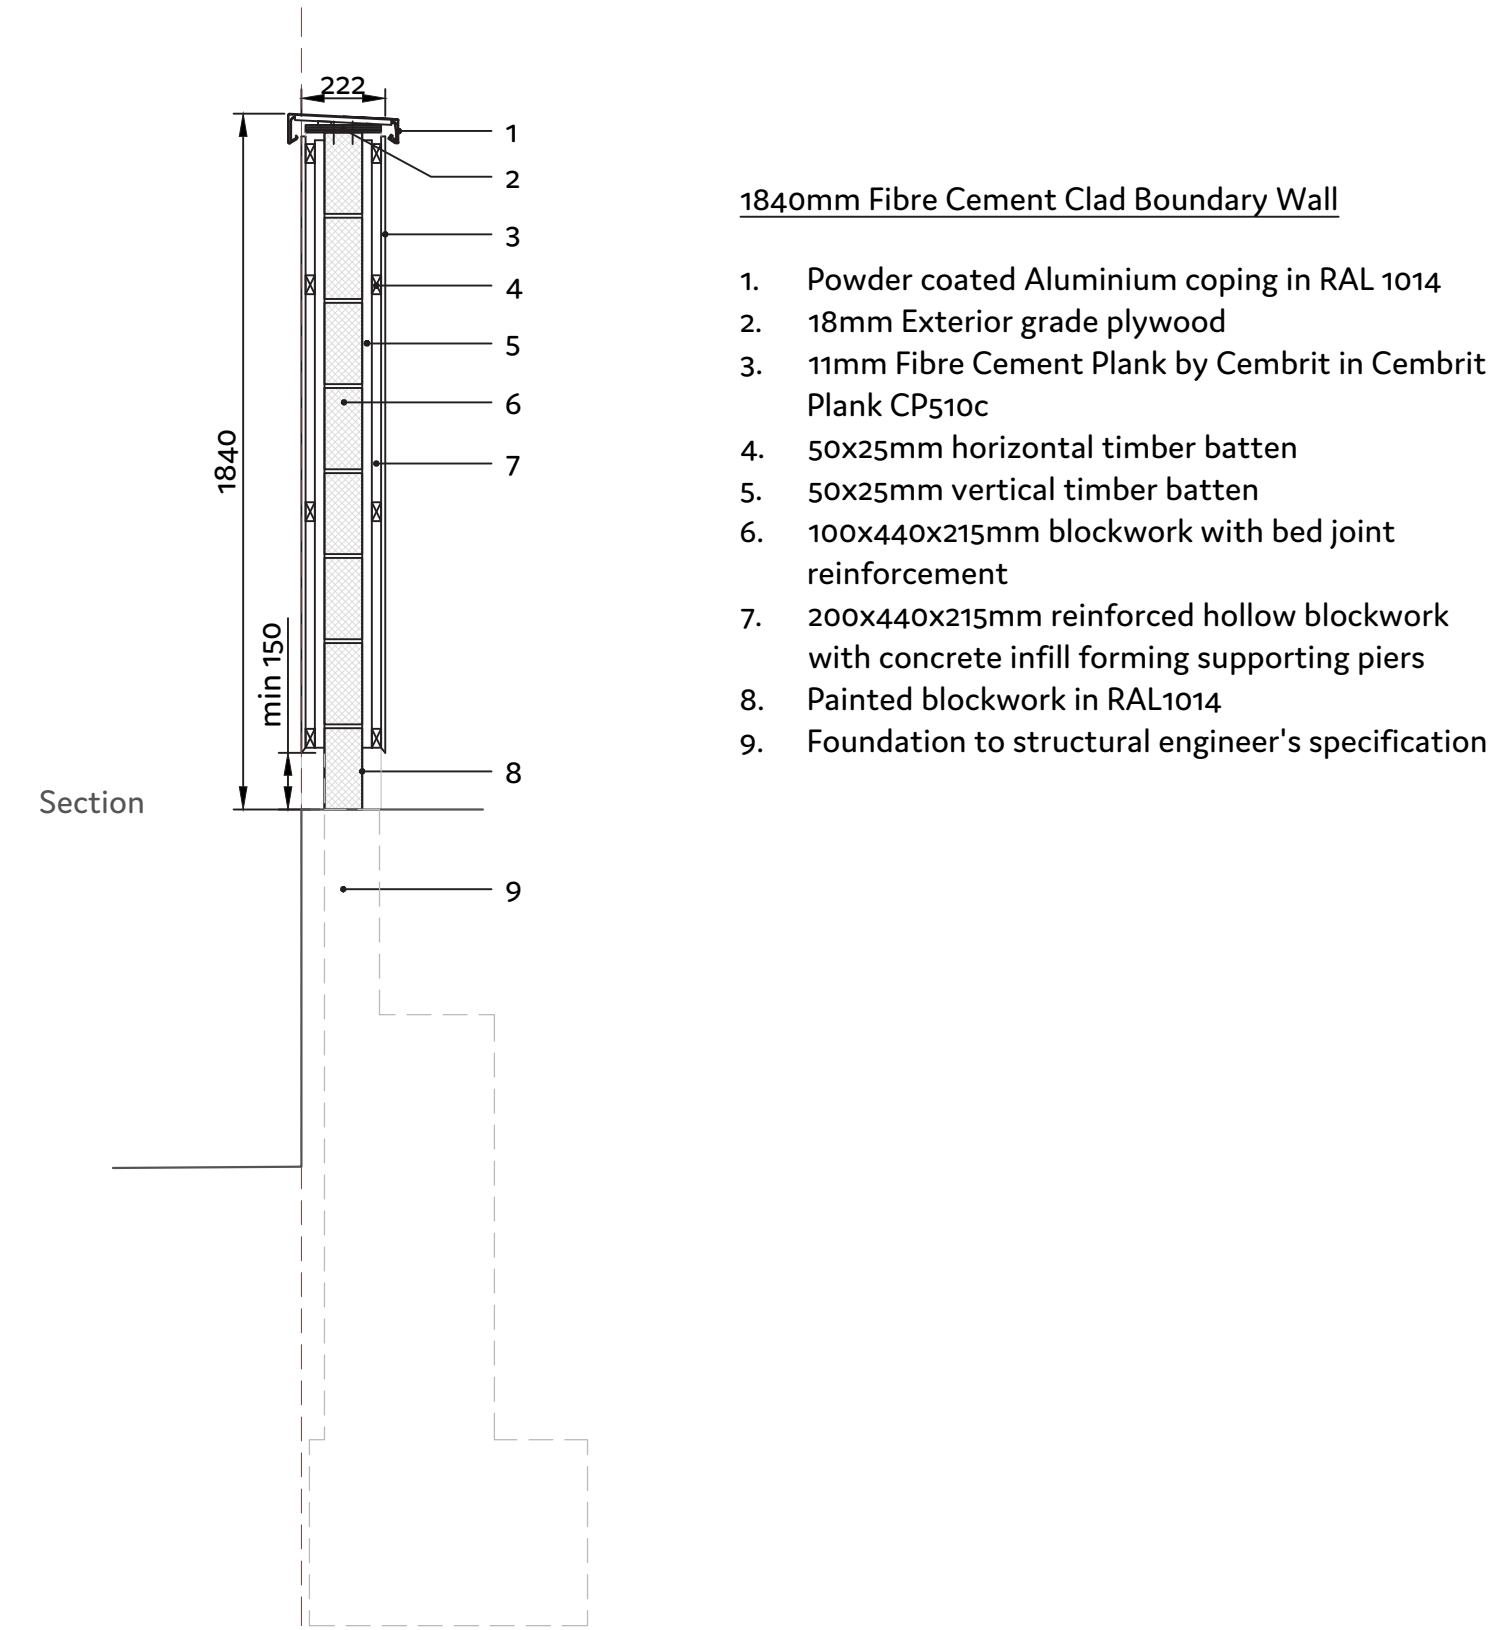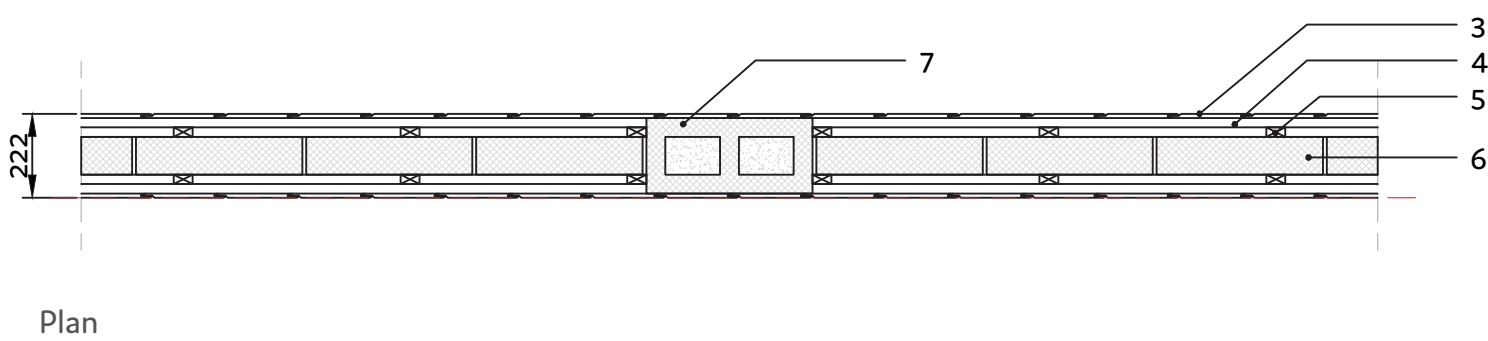

- 1840mm Fibre Cement Clad Boundary Wall**
1. Powder coated Aluminium coping in RAL 1014
 2. 18mm Exterior grade plywood
 3. 11mm Fibre Cement Plank by Cembrit in Cembrit Plank CP510c
 4. 50x25mm horizontal timber batten
 5. 50x25mm vertical timber batten
 6. 100x440x215mm blockwork with bed joint reinforcement
 7. 200x440x215mm reinforced hollow blockwork with concrete infill forming supporting piers
 8. Painted blockwork in RAL1014
 9. Foundation to structural engineer's specification


Finishes






CP 510c by Cembrit
Colour: Light Ivory CP 510c (RAL 1014)



Example of Cembrit Plank by Cembrit

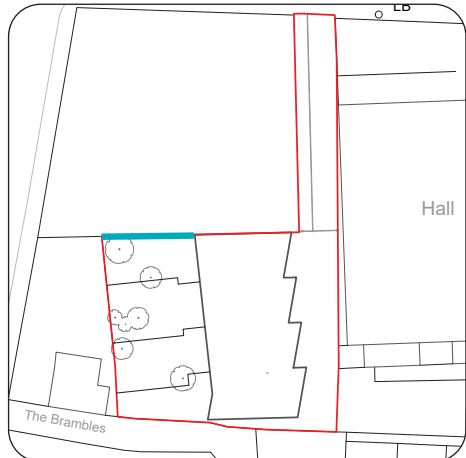


B1 Boundary Treatment Type

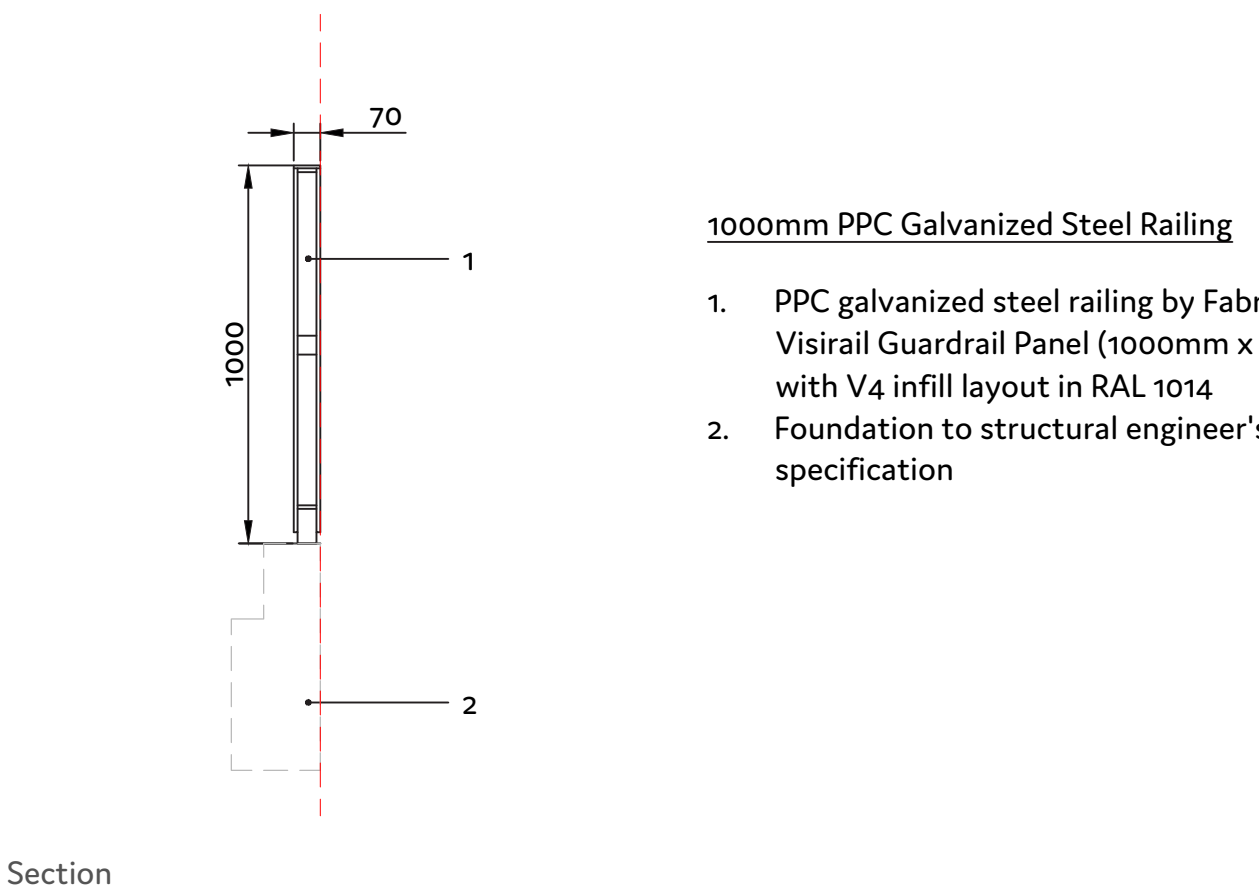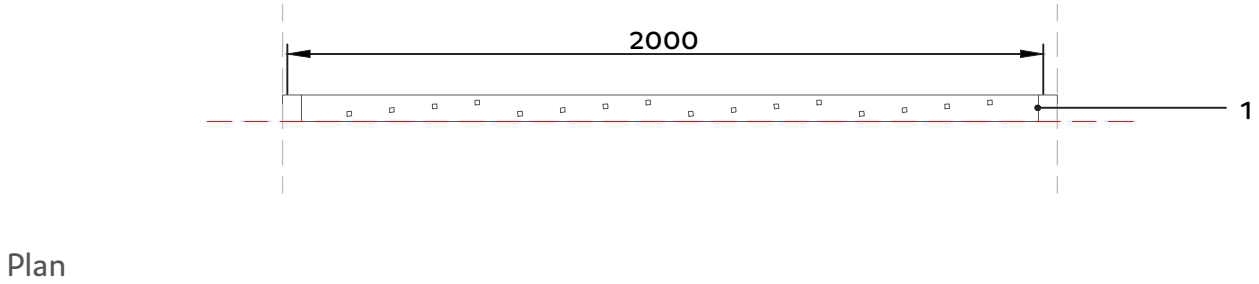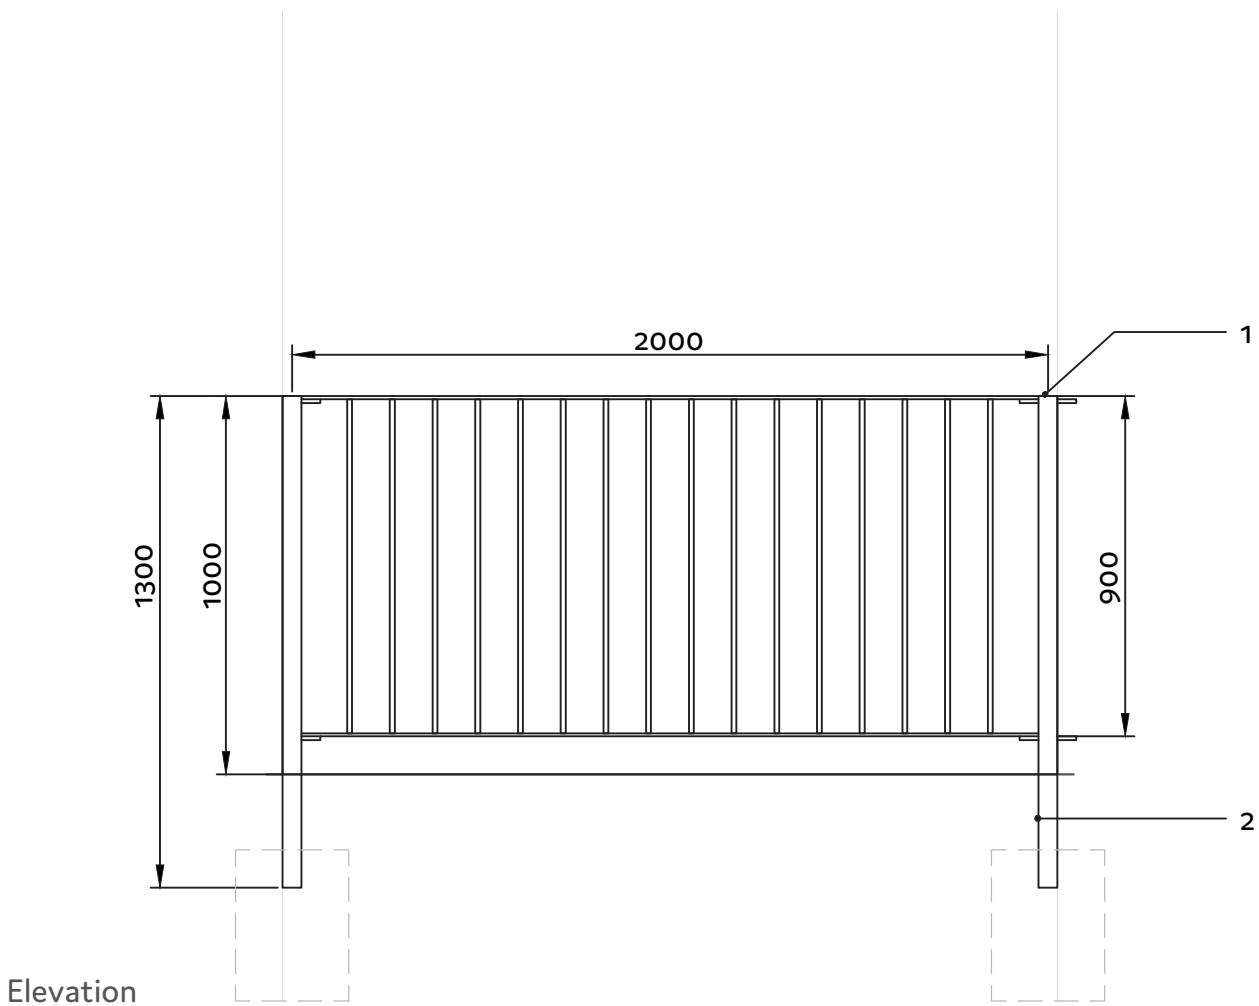

1000mm PPC Galvanized Steel Railing

1. PPC galvanized steel railing by Fabrikat in Visirail Guardrail Panel (1000mm x 2000mm) with V4 infill layout in RAL 1014
2. Foundation to structural engineer's specification

Finishes

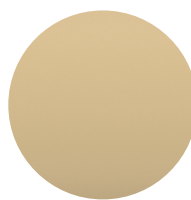

Hot Dip Galvanized Steel to BS EN ISO 1461:2009 with PPC finish in RAL 1014



Example of Visirail Guardian Panel by Fabrikat



B2 Boundary Treatment Type

SCALE BAR 1:20



NOTES

Do not scale from this drawing. This drawing is in millimeters unless noted. All dimensions to be checked on site by the Contractor, and these dimensions are to be their responsibility. The Contractor is to set out, check and co-ordinate all dimensions on site. Report all drawing errors and omissions to the Architect, and if in doubt ask the Contract Administrator.

Existing building information based on survey information from xxx titled 'xxx' dated xx/xx/xx received xx/xx/xx. N.B. all build ups are to be confirmed through building fabric surveys. All levels are subject to coordination with the Structural and Civil Engineers. Landscape levels vary. For tolerance and movement refer to Structural Engineer's information.

These drawings should also be read in conjunction with the following information, prepared by other consultants :
- Structural Engineers Drawings and Specification
- MEP Engineers Drawings and Specification
- Civils Drainage Drawings and Specification
- Fire Report
- Cost Plan
- CDM Report

Prior to commencement of the building works the contractor should: Ensure that all drawings are approved for use by the planning department, and by building control; Inform the building control department that works have commenced onsite; Verify the boundary lines and ground conditions, including checking of the services (gas, water, electric, telecom and sewers) prior to any excavation work; Request a copy of the party wall award where works affect a party wall or involve excavations within 3m of adjoining buildings; Ensure all necessary propping and temporary works are in place; Works carried out prior to building control approval are at the contractors own risk; Any discrepancies either between the written dimension and the site dimensions or between the drawing and other consultants/ suppliers drawings should be brought to the attention of the Contract Administrator;

For fire protection to facades (new and existing), please refer to Fire Engineer's and Structural Engineer's information. Please refer to Fire Engineer's information for the strategy, compartmentation and fire spread requirements. All fire protection & stopping to specialist design. Note that all exposed steelwork with intumescent paint will require architectural finish. There may be elements of boarding which provide the fire protection to structural elements and compartmentation. If the contractor suspects this is the case or is in doubt they must notify the fire and structural engineers before removal of the boarding.

The contractor must adhere to the CDM regulations during construction. Asbestos and other harmful substances inc. contamination may be present within the existing building - refer to the necessary surveys prior to the start of works. If there are no or limited survey information available the contractor must undertake the necessary surveys to meet Health & Safety regulation.

These drawings reflect the current position of the scheme development. All information subject to ongoing Fire Consultant and Approved Inspector review. Drawings to be read in conjunction with all other drawings, and Architectural Specification, Samples, and CDM Design Risk Register. All works to be carried out in accordance with the latest appropriate codes of practice and to comply with current building regulation.

All products to be supplied and installed as per manufacturers recommendations. Any changes in specification are to be equal and approved, with details of any additional time and costs. Workmanship to be fit for purpose and as per specification.

KEY



-	---	-	---	---
-	---	-	---	---
-	14/10/22	Discharge of Conditions	MB	HM
Rev	Date	Issue Status	Drawn	Audited

OFFICE S&M
© Office S&M LLP
18 Ashwin Street
London, E8 3DL
02081066855
office@officesandm.com
www.officesandm.com

Project Name
Goldsmith Mews Houses




Project Address
Garages Rear of Osney Way Car Park
Gravesend
DA12 2ND

Project Number
21366

Date Created
05/2022

Drawing Name
Boundary Typical Details


Scale 1:20	Size A1	Status Stage 4
Drawing Number 21366-OSM-ZZ-ZZ-DR-A-230	Rev --	

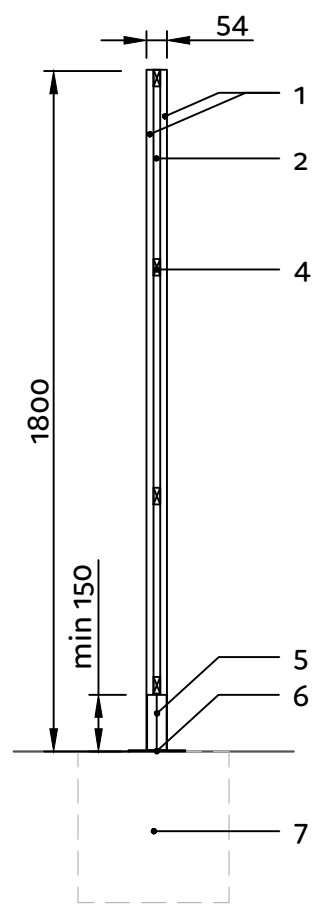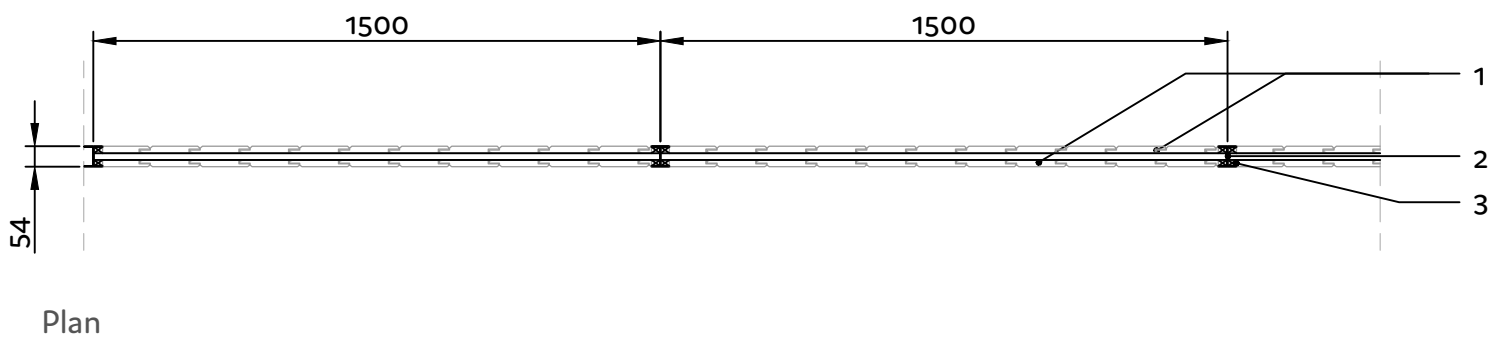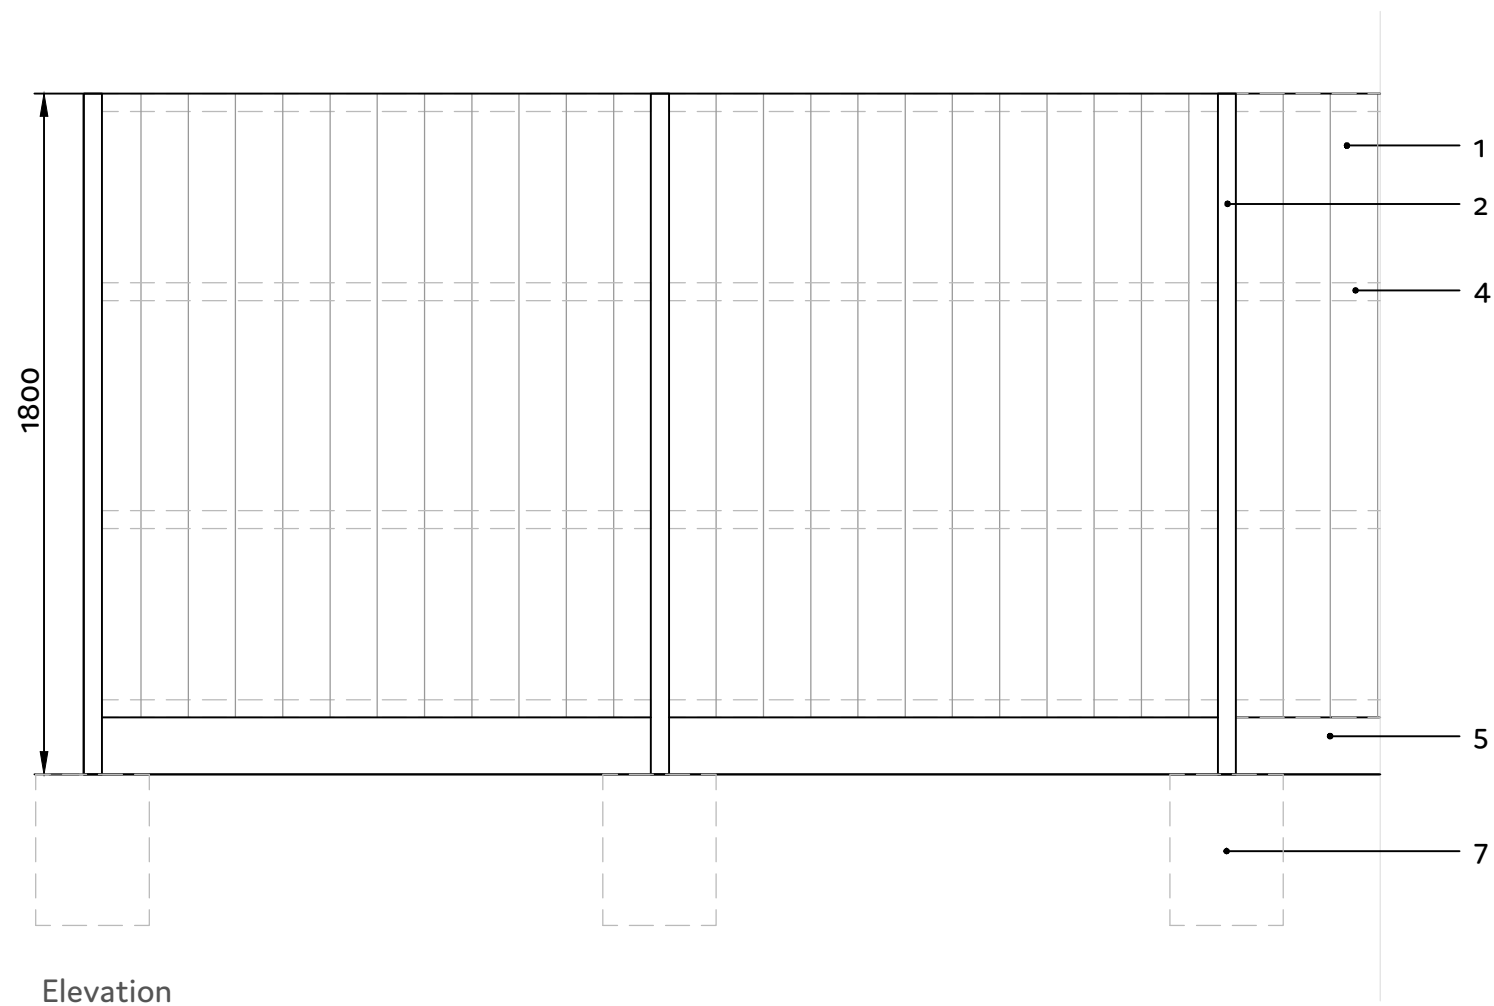


1800mm Painted Timber Fence

- 18mm Vertical Timber Tongue and Groove Panel painted with exterior timber paint in RAL 1014
- 48mm x 54mm Durapost post in PPC galvanized steel in RAL 1014
- Timber packing to fix panel into post to supplier specification
- 44mm x 18mm timber rail
- Pressure treated timber gravel board painted with exterior timber paint in RAL 1014
- 150mm Durapost Bolt Down or similar
- Foundation to structural engineer's specification

Finishes

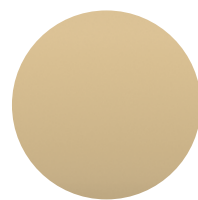

Hot Dip Galvanized Steel to BS EN ISO 1461:2009 with PPC finish in RAL 1014

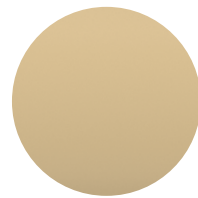




Timber painted in exterior timber paint in RAL 1014



Example of DuraPost by Birkdale




- B3a Boundary Treatment Type
- B3b Boundary Treatment Type

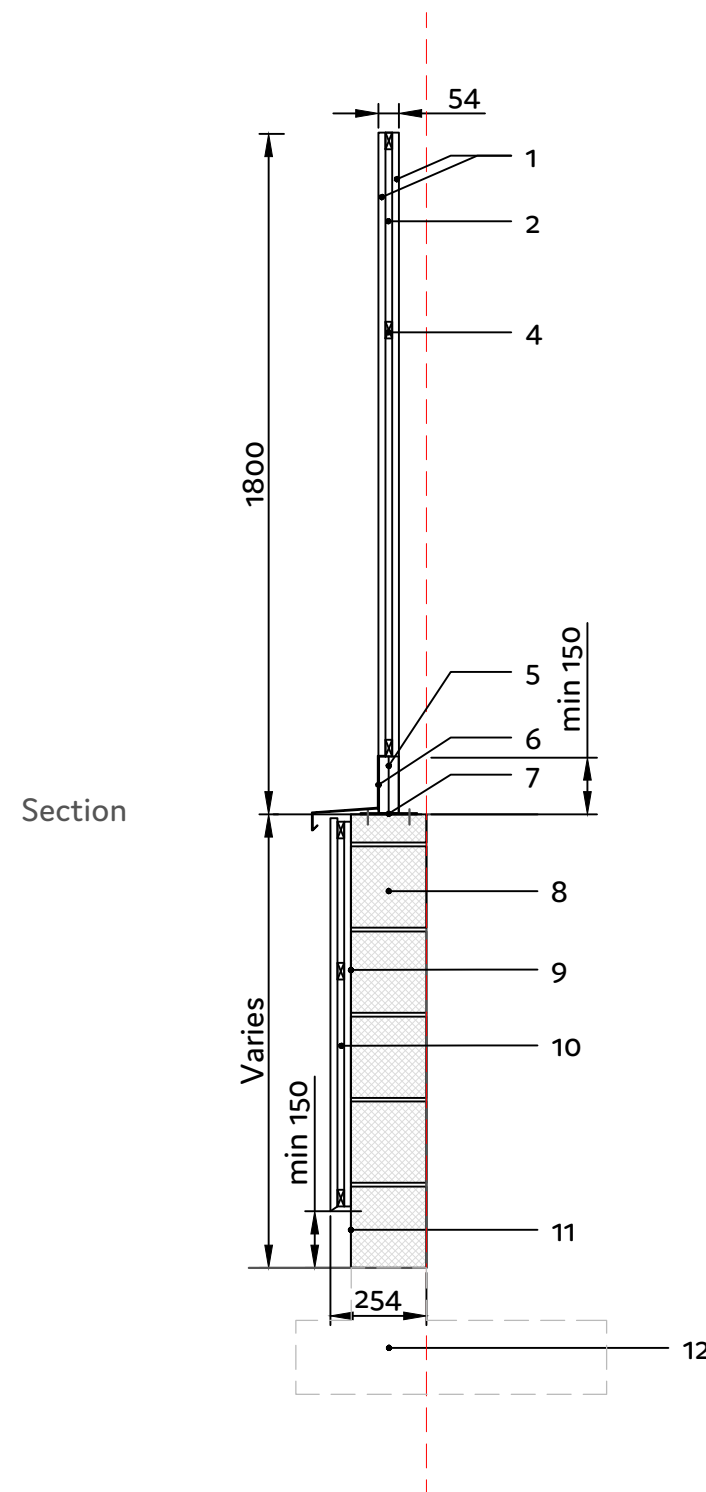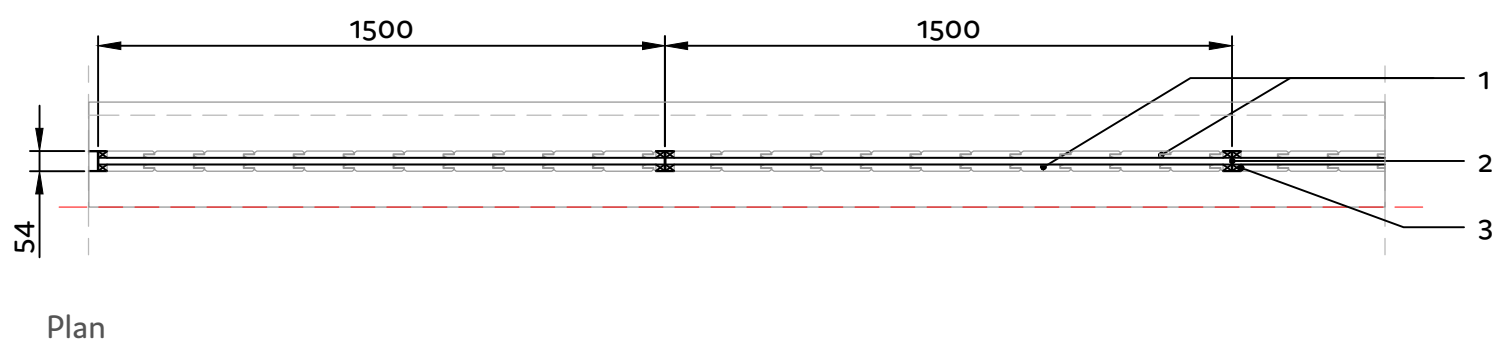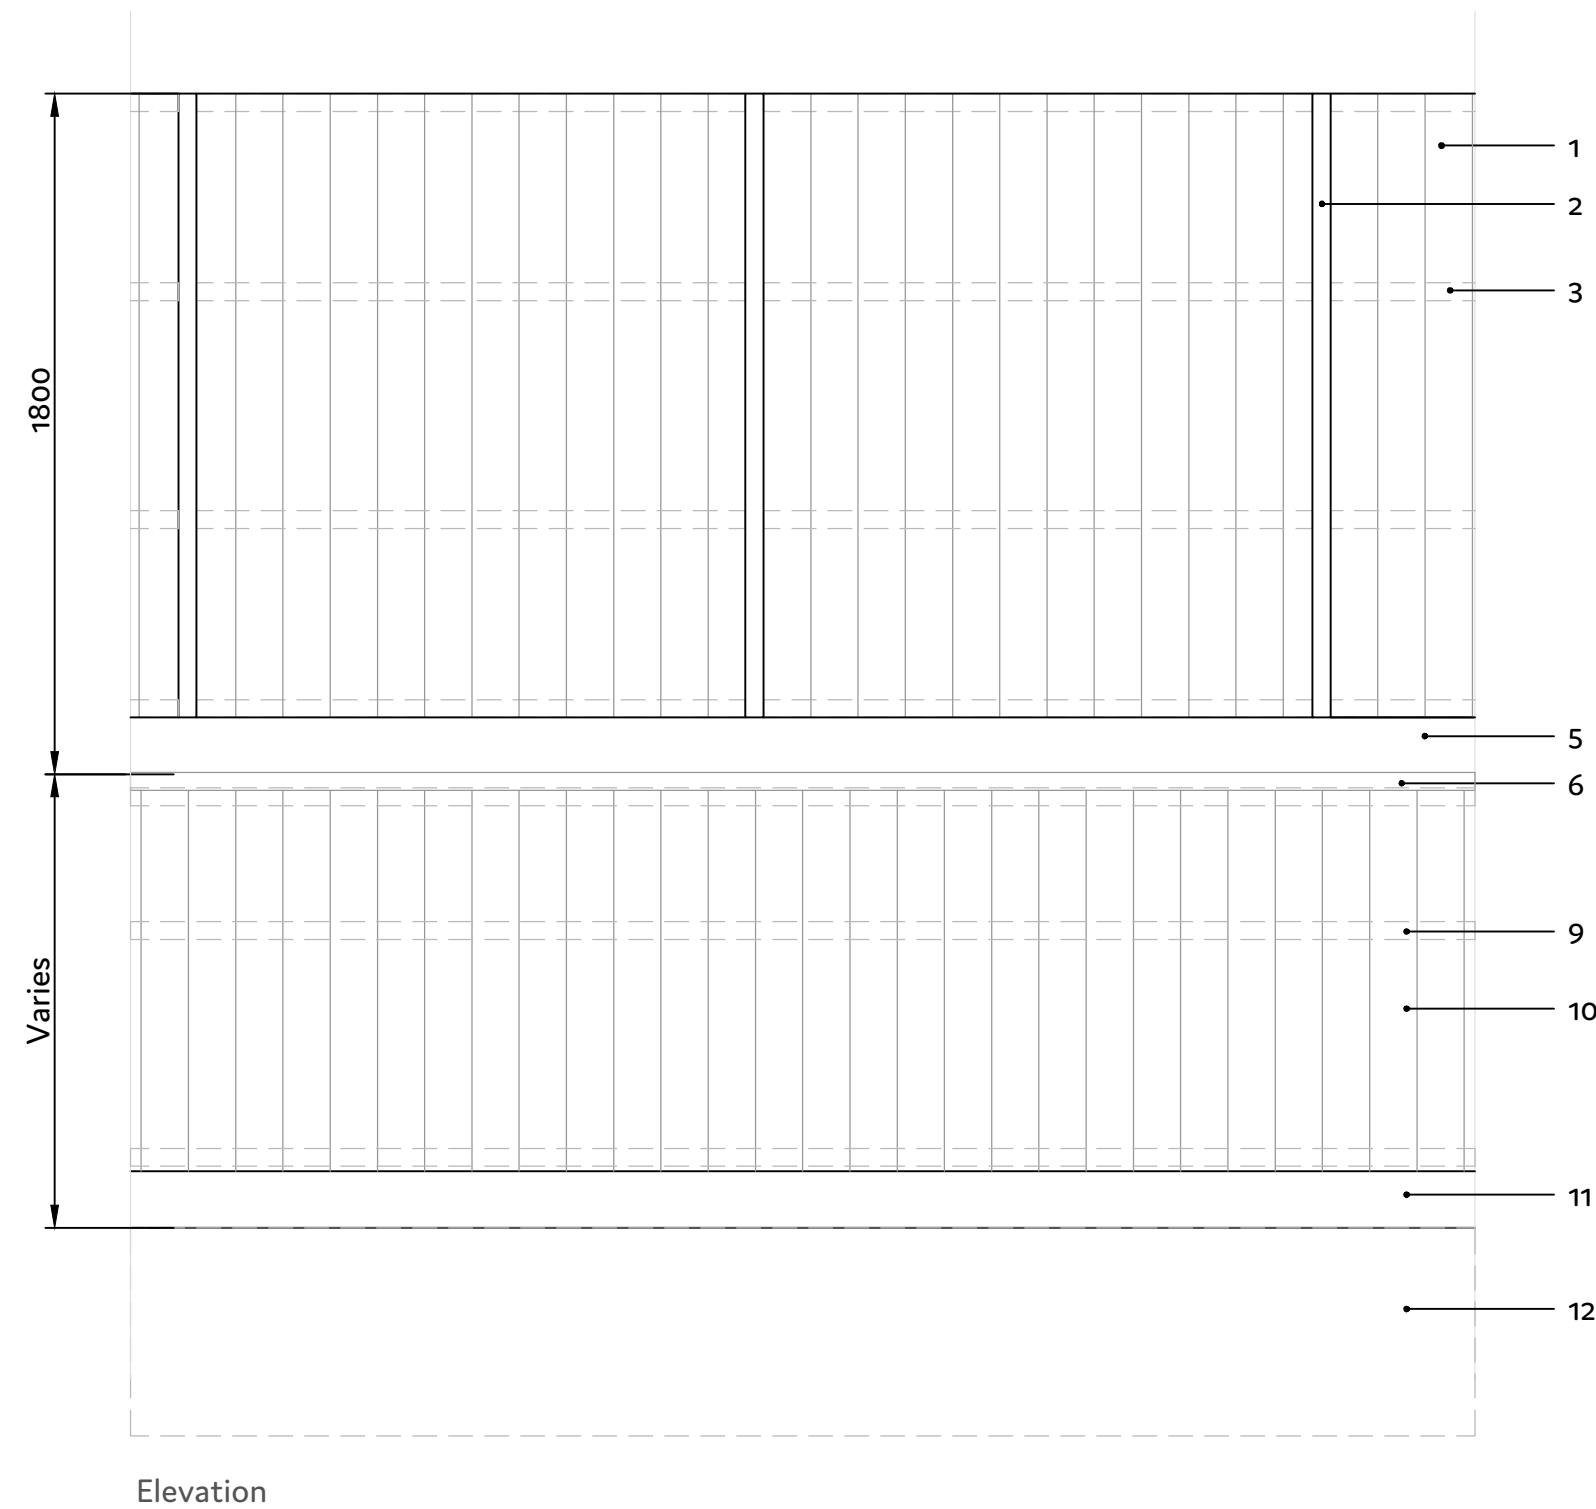

1800mm Painted Timber Fence with Timber Clad Blockwork Boundary Wall Base

- 18mm Vertical Timber Tongue and Groove Panel painted with exterior timber paint in RAL 1014
- 48mm x 54mm Durapost post in PPC galvanized steel in RAL 1014
- Timber packing to fix panel into post to supplier specification
- 44mm x 18mm timber rail
- Pressure treated timber gravel board painted with exterior timber paint in RAL 1014
- PPC aluminium flashing in RAL 1014
- 150mm Durapost Bolt Down or similar
- 200 x 440 x 215mm reinforced hollow blockwork to Structural Engineer's specification
- 50x25mm horizontal timber batten
- 18mm Vertical Timber Tongue and Groove Panel painted with exterior timber paint in RAL 1014
- Painted blockwork in RAL1014
- Foundation to structural engineer's specification

SCALE BAR 1:20

 

NOTES

Do not scale from this drawing. This drawing is in millimeters unless noted. All dimensions to be checked on site by the Contractor, and these dimensions are to be their responsibility. The Contractor is to set out, check and co-ordinate all dimensions on site. Report all drawing errors and omissions to the Architect, and if in doubt ask the Contract Administrator.

Existing building information based on survey information from xxx titled 'xxx' dated xx/xx/xx received xx/xx/xx. N.B. all build ups are to be confirmed through building fabric surveys. All levels are subject to coordination with the Structural and Civil Engineers. Landscape levels vary. For tolerance and movement refer to Structural Engineer's information.

These drawings should also be read in conjunction with the following information, prepared by other consultants :

- Structural Engineers Drawings and Specification
- MEP Engineers Drawings and Specification
- Civils Drainage Drawings and Specification
- Fire Report
- Cost Plan
- CDM Report

Prior to commencement of the building works the contractor should: Ensure that all drawings are approved for use by the planning department, and by building control; Inform the building control department that works have commenced onsite; Verify the boundary lines and ground conditions, including checking of the services (gas, water, electric, telecom and sewers) prior to any excavation work; Request a copy of the party wall award where works affect a party wall or involve excavations within 3m of adjoining buildings; Ensure all necessary propping and temporary works are in place; Works carried out prior to building control approval are at the contractors own risk; Any discrepancies either between the written dimension and the site dimensions or between the drawing and other consultants/ suppliers drawings should be brought to the attention of the Contract Administrator;

For fire protection to facades (new and existing), please refer to Fire Engineer's and Structural Engineer's information. Please refer to Fire Engineer's information for the strategy, compartmentation and fire spread requirements. All fire protection & stopping to specialist design. Note that all exposed steelwork with intumescent paint will require architectural finish. There may be elements of boarding which provide the fire protection to structural elements and compartmentation. If the contractor suspects this is the case or is in doubt they must notify the fire and structural engineers before removal of the boarding.

The contractor must adhere to the CDM regulations during construction. Asbestos and other harmful substances inc. contamination may be present within the existing building - refer to the necessary surveys prior to the start of works. If there are no or limited survey information available the contractor must undertake the necessary surveys to meet Health & Safety regulation.

These drawings reflect the current position of the scheme development. All information subject to ongoing Fire Consultant and Approved Inspector review. Drawings to be read in conjunction with all other drawings, and Architectural Specification, Samples, and CDM Design Risk Register. All works to be carried out in accordance with the latest appropriate codes of practice and to comply with current building regulation.

All products to be supplied and installed as per manufacturers recommendations. Any changes in specification are to be equal and approved, with details of any additional time and costs. Workmanship to be fit for purpose and as per specification.

KEY



-	---	-	---	---
-	---	-	---	---
-	14/10/22	Discharge of Conditions	MB	HM
Rev	Date	Issue Status	Drawn	Audited

OFFICE S&M

© Office S&M LLP
18 Ashwin Street
London, E8 3DL
02081066855
office@officesandm.com
www.officesandm.com

Project Name
Goldsmith Mews Houses

Project Address
Garages Rear of Osney Way Car Park
Gravesend
DA12 2ND


Project Number
21366

Date Created
05/2022


Drawing Name
Boundary Typical Details

Scale	Size	Status
1:20	A1	Stage 4
Drawing Number		Rev
21366-OSM-ZZ-ZZ-DR-A-231		


G.00.01

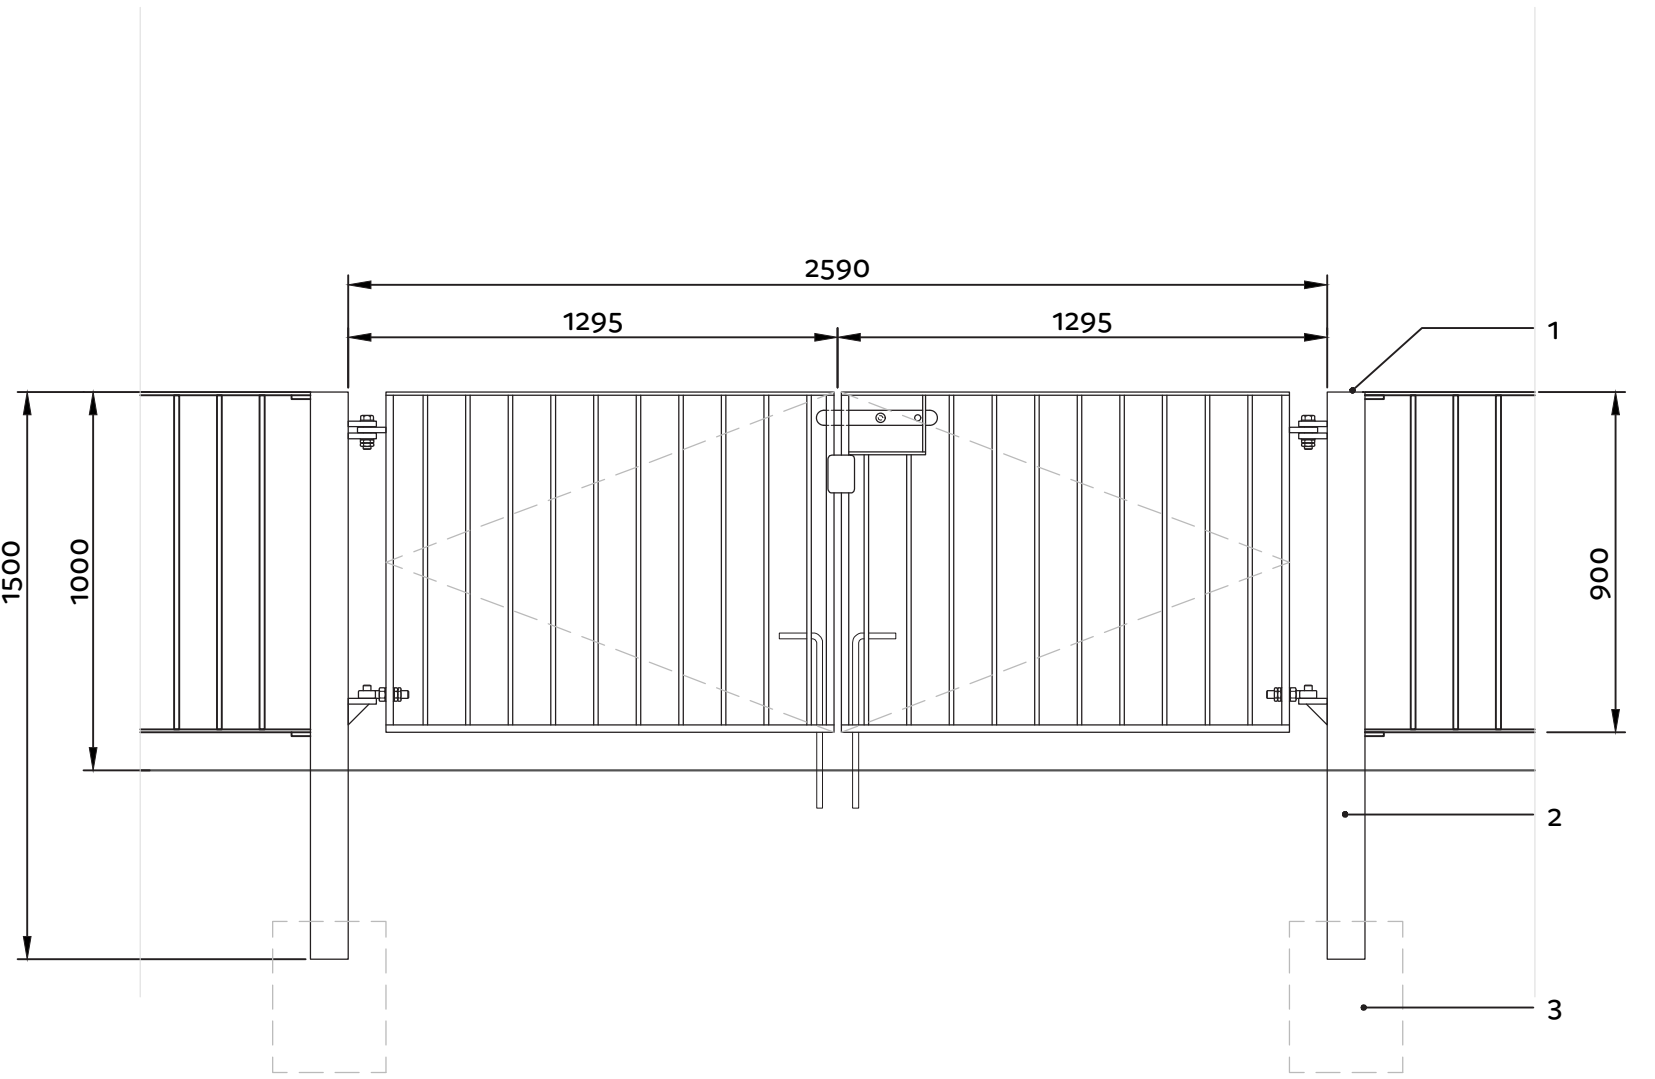

Elevation

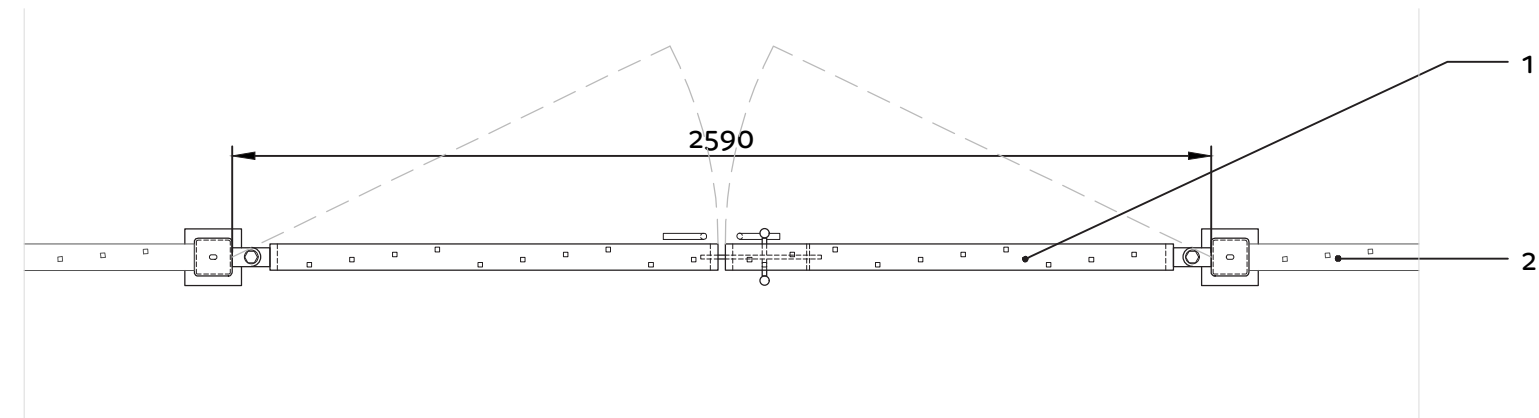


Plan

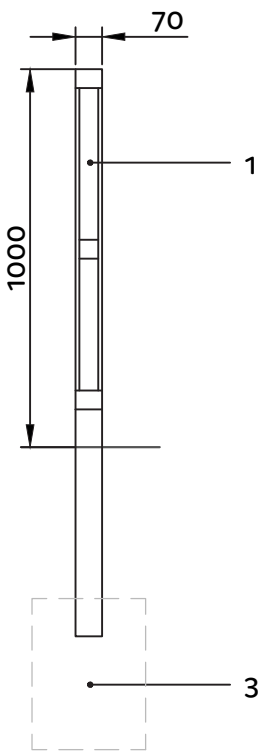

PPC Galvanized Steel Double Vehicle Access Gate

1. PPC Galvanized steel gate by Fabrikat in Visirail Guardrail Panel (2590mm x 900mm) with V4 infill layout in RAL 1014
2. Galvanized steel railing by Fabrikat in Visirail Guardrail Panel (1000mm x 2000mm) with V4 infill layout in RAL 1014
3. Foundation to structural engineer's specification

Finishes

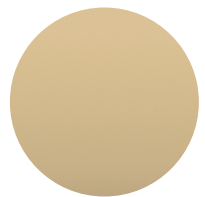


Hot Dip Galvanized Steel to BS EN ISO 1461:2009 with PPC finish in RAL 1014




Example of Visirail Guardian Panel by Fabrikat


G.00.02

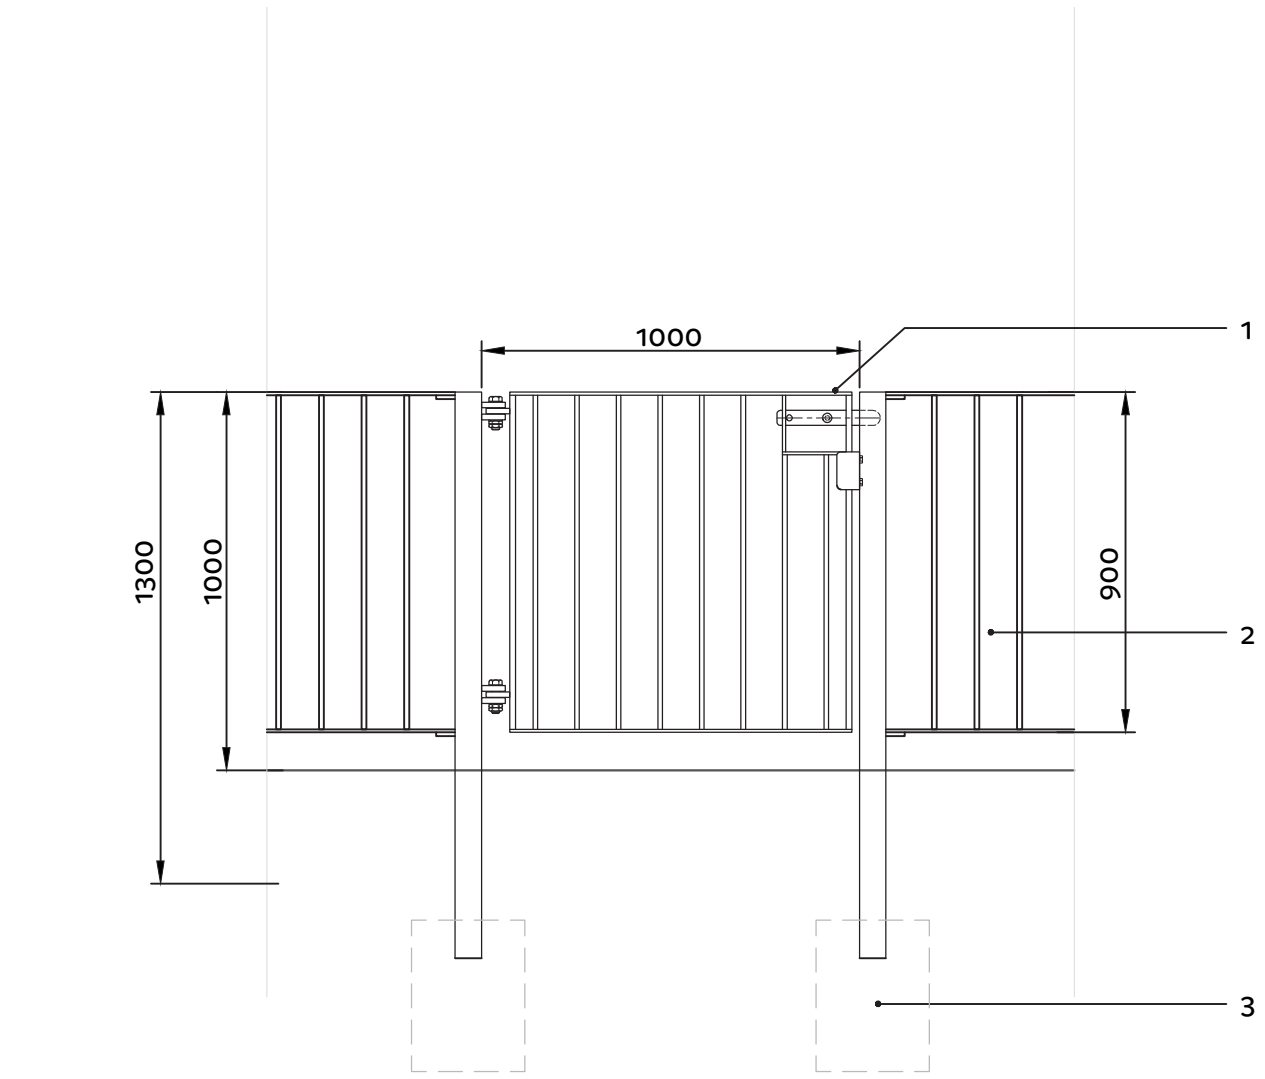

Elevation

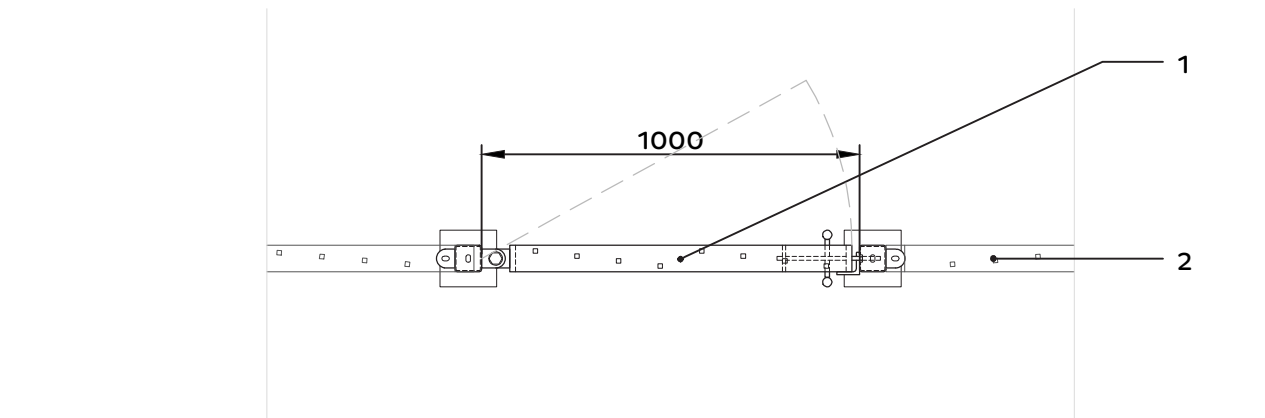


Plan

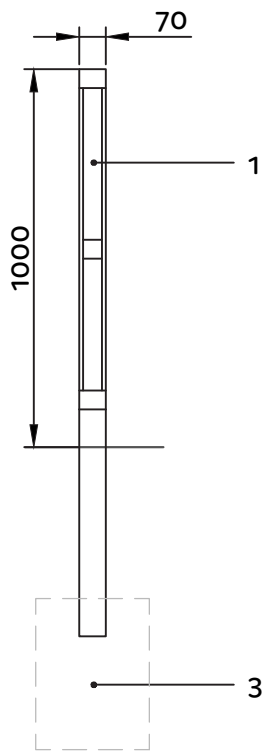

PPC Galvanized Steel Single Pedestrian Access Gate

1. Galvanized steel gate by Fabrikat in Visirail Guardrail Panel (1000mm x 900mm) with V4 infill layout in RAL 1014
2. Galvanized steel railing by Fabrikat in Visirail Guardrail Panel (1000mm x 2000mm) with V4 infill layout in RAL 1014
3. Foundation to structural engineer's specification

Finishes

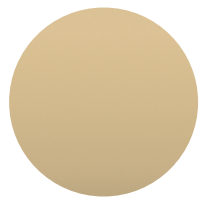

Hot Dip Galvanized Steel to BS EN ISO 1461:2009 with PPC finish in RAL 1014



Example of Visirail Guardian Panel by Fabrikat

SCALE BAR 1:20



NOTES

Do not scale from this drawing. This drawing is in millimeters unless noted. All dimensions to be checked on site by the Contractor, and these dimensions are to be their responsibility. The Contractor is to set out, check and co-ordinate all dimensions on site. Report all drawing errors and omissions to the Architect, and if in doubt ask the Contract Administrator.

Existing building information based on survey information from xxx titled 'xxx' dated xx/xx/xx received xx/xx/xx. N.B. all build ups are to be confirmed through building fabric surveys. All levels are subject to coordination with the Structural and Civil Engineers. Landscape levels vary. For tolerance and movement refer to Structural Engineer's information.

These drawings should also be read in conjunction with the following information, prepared by other consultants :
- Structural Engineers Drawings and Specification
- MEP Engineers Drawings and Specification
- Civils Drainage Drawings and Specification
- Fire Report
- Cost Plan
- CDM Report

Prior to commencement of the building works the contractor should: Ensure that all drawings are approved for use by the planning department, and by building control; Inform the building control department that works have commenced onsite; Verify the boundary lines and ground conditions, including checking of the services (gas, water, electric, telecom and sewers) prior to any excavation works; Request a copy of the party wall award where works affect a party wall or involve excavations within 3m of adjoining buildings; Ensure all necessary propping and temporary works are in place; Works carried out prior to building control approval are at the contractors own risk; Any discrepancies either between the written dimension and the site dimensions or between the drawing and other consultants/ suppliers drawings should be brought to the attention of the Contract Administrator;

For fire protection to facades (new and existing), please refer to Fire Engineer's and Structural Engineer's information. Please refer to Fire Engineer's information for the strategy, compartmentation and fire spread requirements. All fire protection & stopping to specialist design. Note that all exposed steelwork with intumescent paint will require architectural finish. There may be elements of boarding which provide the fire protection to structural elements and compartmentation. If the contractor suspects this is the case or is in doubt they must notify the fire and structural engineers before removal of the boarding.

The contractor must adhere to the CDM regulations during construction. Asbestos and other harmful substances inc. contamination may be present within the existing building - refer to the necessary surveys prior to the start of works. If there are no or limited survey information available the contractor must undertake the necessary surveys to meet Health & Safety regulation.

These drawings reflect the current position of the scheme development. All information subject to ongoing Fire Consultant and Approved Inspector review. Drawings to be read in conjunction with all other drawings, and Architectural Specification, Samples, and CDM Design Risk Register. All works to be carried out in accordance with the latest appropriate codes of practice and to comply with current building regulation.

All products to be supplied and installed as per manufacturers recommendations. Any changes in specification are to be equal and approved, with details of any additional time and costs. Workmanship to be fit for purpose and as per specification.

KEY



Site Boundary

-	---	---	---	---
-	---	---	---	---
-	14/10/22	Discharge of Conditions	MB	HM

Rev	Date	Issue Status	Drawn	Audited
-----	------	--------------	-------	---------

OFFICE S&M

© Office S&M LLP
18 Ashwin Street
London, E8 3DL
02081066855
office@officesandm.com
www.officesandm.com

Project Name
Goldsmith Mews Houses

Project Address
Garages Rear of Osney Way Car Park
Gravesend
DA12 2ND

Project Number 21366	Date Created 05/2022
-------------------------	-------------------------

Drawing Name
Access Gates Typical Details


Scale 1:20	Size A1	Status Stage 4
---------------	------------	-------------------

Drawing Number 21366-OSM-ZZ-ZZ-DR-A-232	Rev --
--	-----------


Waste Collection and Delivery Point



Front Elevation
Scale 1:20

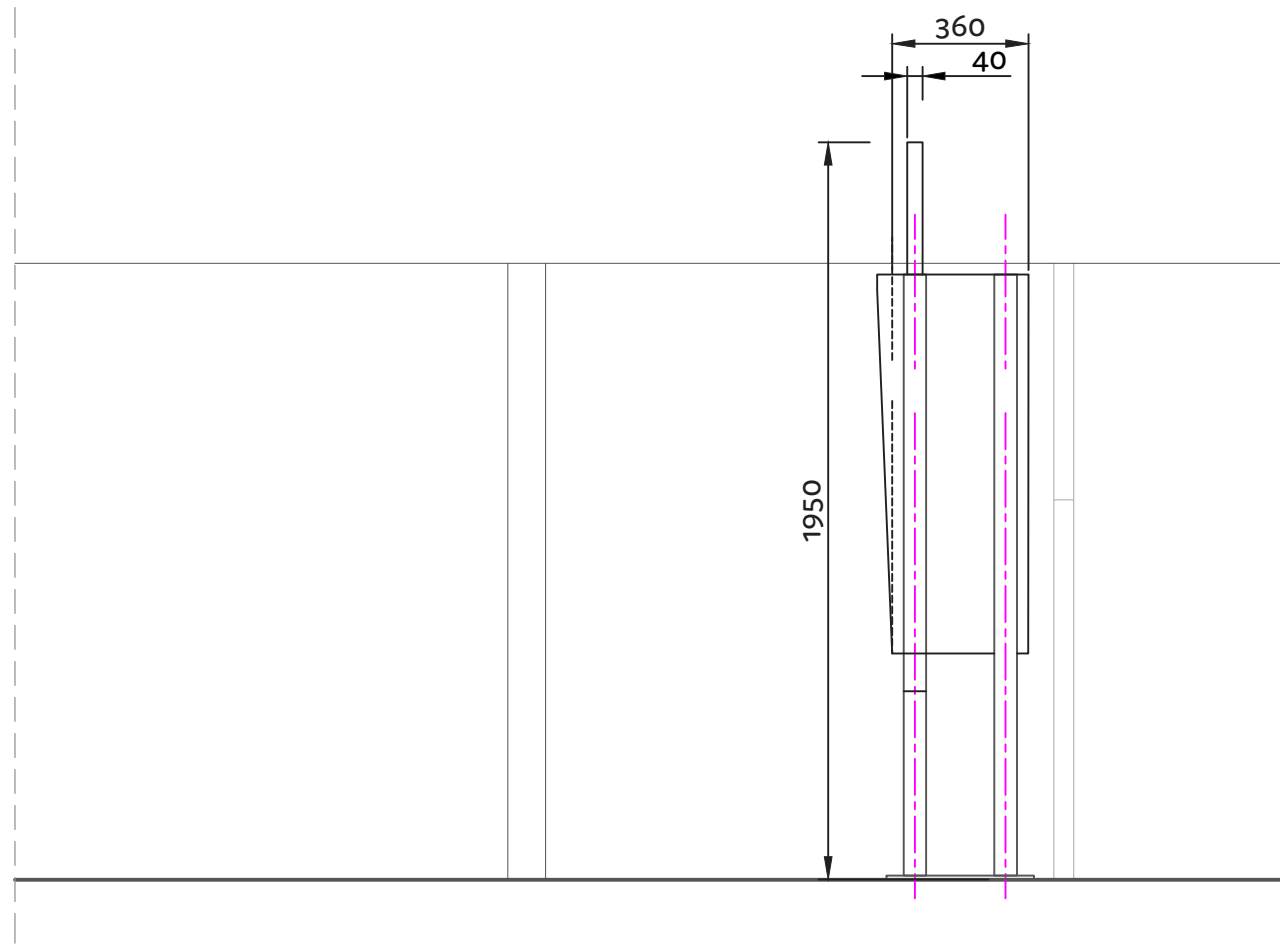


Side Elevation
Scale 1:20

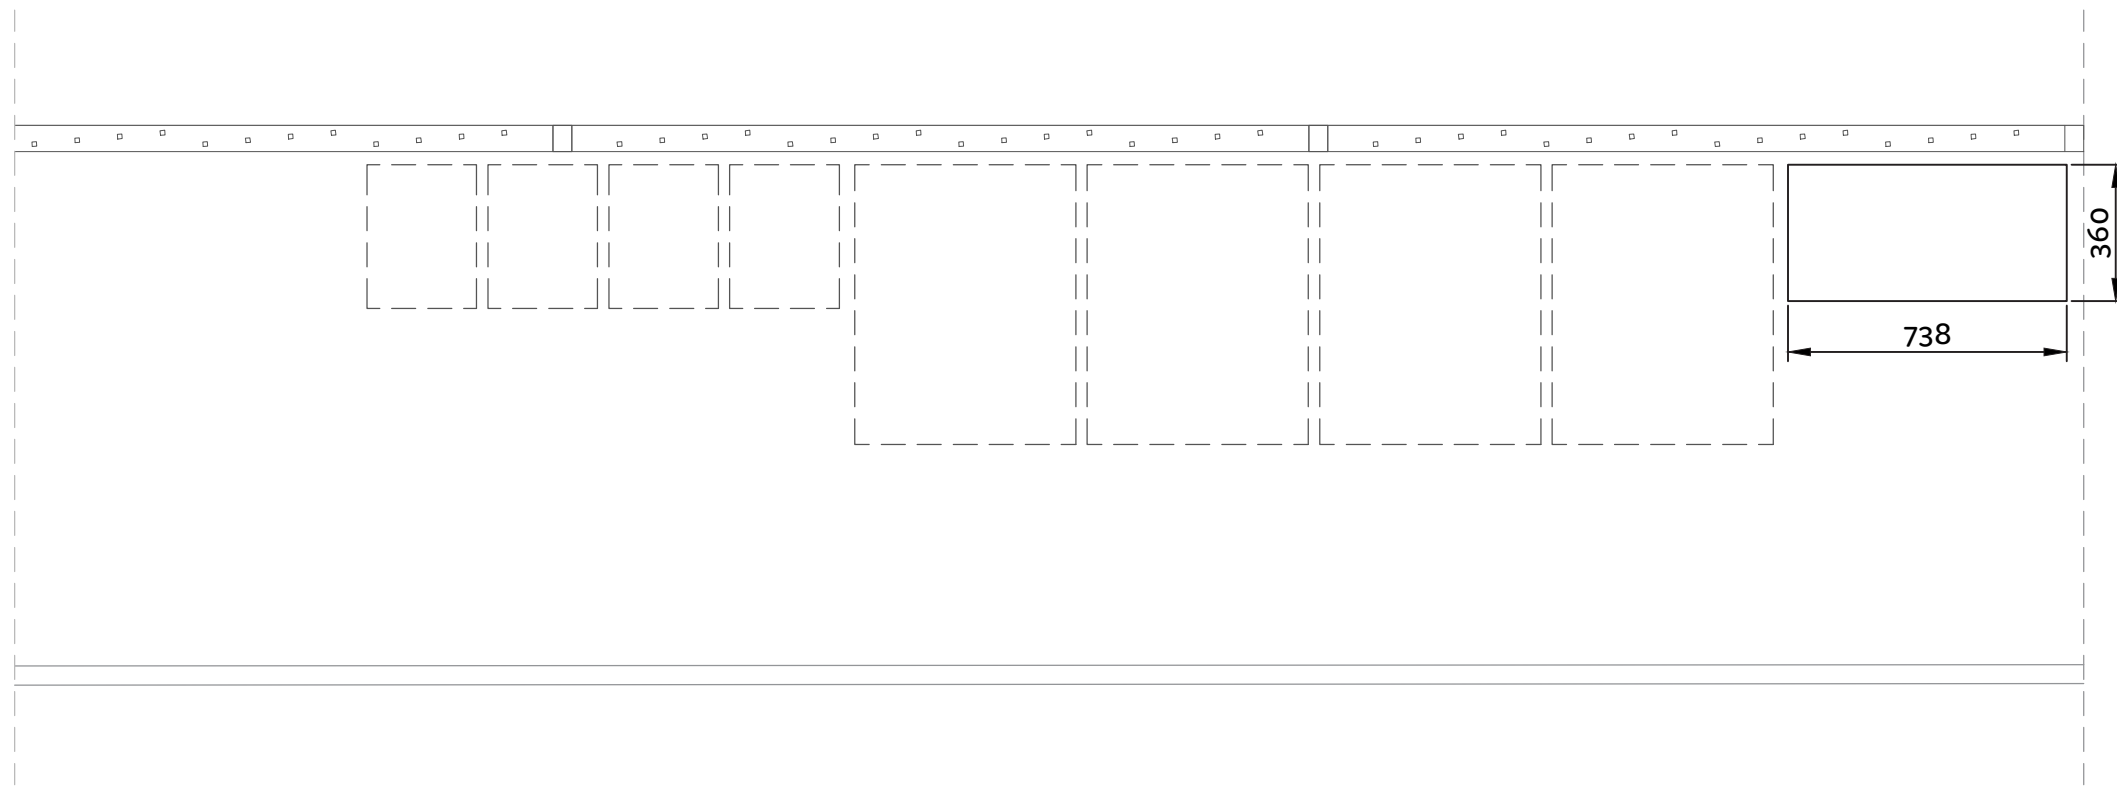

Plan
Scale 1:20

Finishes

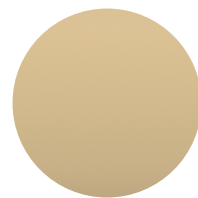

Hot Dip Galvanized Steel to BS EN ISO 1461:2009 with PPC finish in RAL 1014




Example of Guardian Front Retrieval Mailbox
by Safety Letter Box Company or similar

SCALE BAR 1:20



Delivery Point and Signage

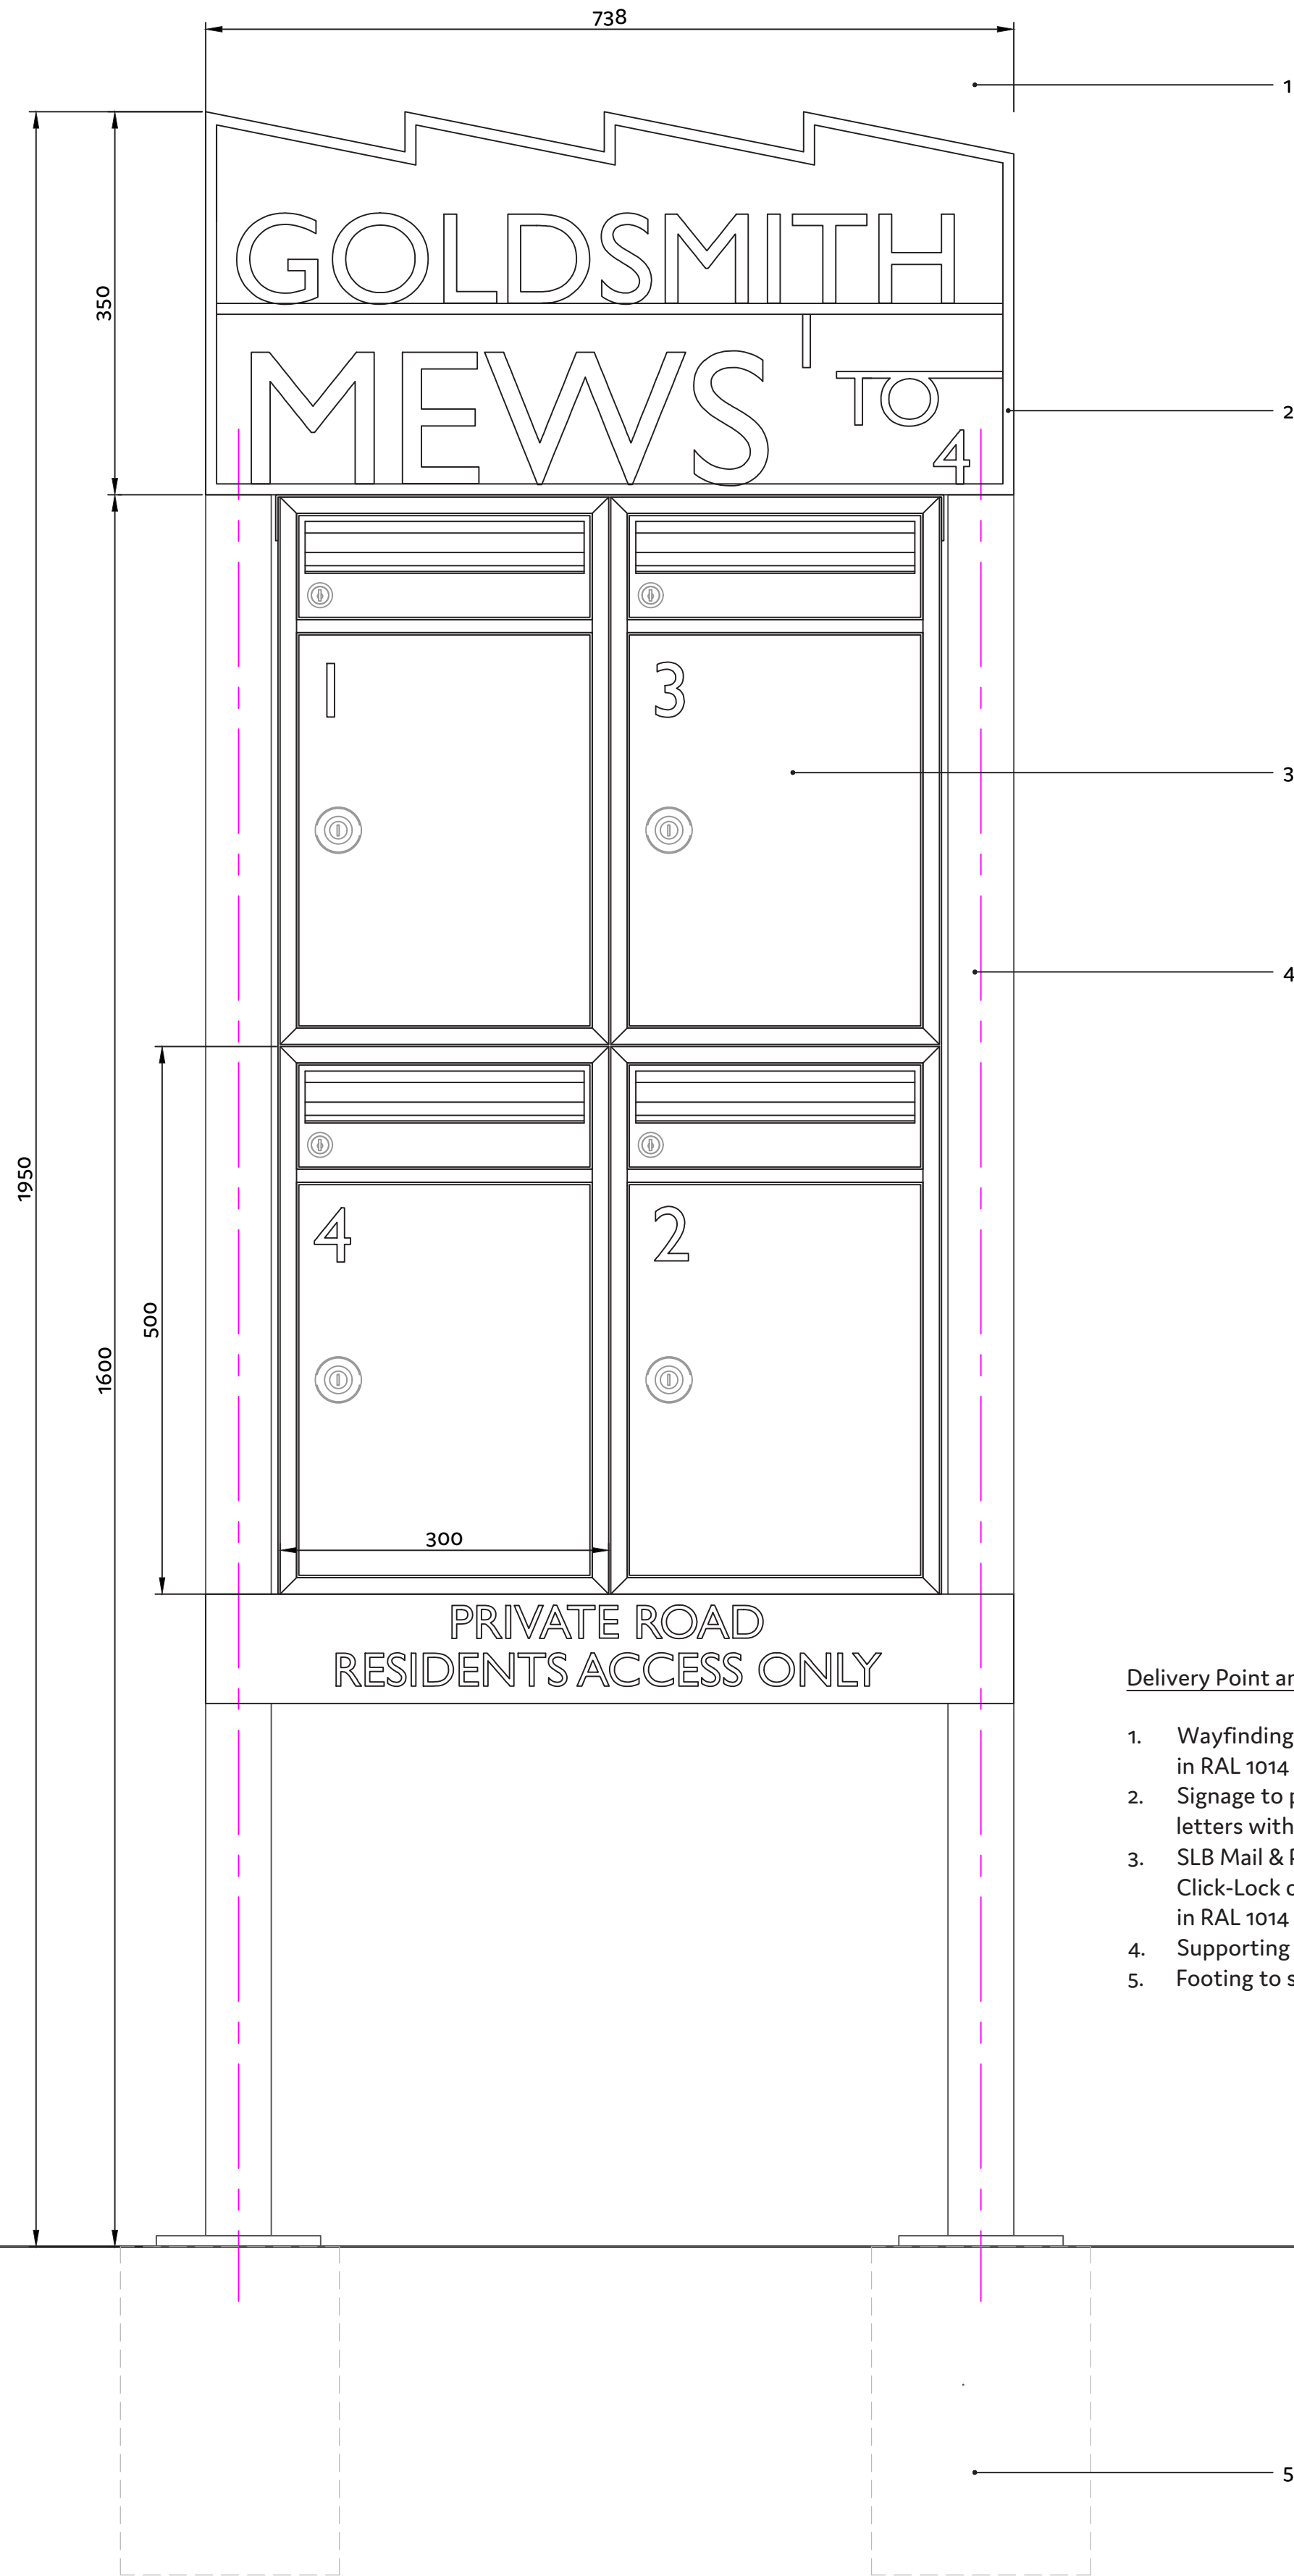

Delivery Point and Signage

- Wayfinding. Extruded letters in PPC aluminium in RAL 1014
- Signage to prohibit unauthorised access. Cut out letters with base PPC aluminium in RAL 1014
- SLB Mail & Parcel Locker combination with Click-Lock or similar in PPC aluminium and steel in RAL 1014
- Supporting PPC steel frame in RAL 1014
- Footing to structural engineer's

SCALE BAR 1:5



Front Elevation
Scale 1:10

NOTES

Do not scale from this drawing. This drawing is in millimeters unless noted. All dimensions to be checked on site by the Contractor, and these dimensions are to be their responsibility. The Contractor is to set out, check and co-ordinate all dimensions on site. Report all drawing errors and omissions to the Architect, and if in doubt ask the Contract Administrator.

Existing building information based on survey information from xxx titled 'xxx' dated xx/xx/xx received xx/xx/xx. N.B. all build ups are to be confirmed through building fabric surveys. All levels are subject to coordination with the Structural and Civil Engineers. Landscape levels vary. For tolerance and movement refer to Structural Engineer's information.

These drawings should also be read in conjunction with the following information, prepared by other consultants :
- Structural Engineers Drawings and Specification
- MEP Engineers Drawings and Specification
- Civils Drainage Drawings and Specification
- Fire Report
- Cost Plan
- CDM Report

Prior to commencement of the building works the contractor should: Ensure that all drawings are approved for use by the planning department, and by building control; Inform the building control department that works have commenced onsite; Verify the boundary lines and ground conditions, including checking of the services (gas, water, electric, telecom and sewers) prior to any excavation work; Request a copy of the party wall award where works affect a party wall or involve excavations within 3m of adjoining buildings; Ensure all necessary propping and temporary works are in place; Works carried out prior to building control approval are at the contractors own risk; Any discrepancies either between the written dimension and the site dimensions or between the drawing and other consultants/ suppliers drawings should be brought to the attention of the Contract Administrator;

For fire protection to facades (new and existing), please refer to Fire Engineer's and Structural Engineer's information. Please refer to Fire Engineer's information for the strategy, compartmentation and fire spread requirements. All fire protection & stopping to specialist design. Note that all exposed steelwork with intumescent paint will require architectural finish. There may be elements of boarding which provide the fire protection to structural elements and compartmentation. If the contractor suspects this is the case or is in doubt they must notify the fire and structural engineers before removal of the boarding.

The contractor must adhere to the CDM regulations during construction. Asbestos and other harmful substances inc. contamination may be present within the existing building - refer to the necessary surveys prior to the start of works. If there are no or limited survey information available the contractor must undertake the necessary surveys to meet Health & Safety regulation.

These drawings reflect the current position of the scheme development. All information subject to ongoing Fire Consultant and Approved Inspector review. Drawings to be read in conjunction with all other drawings, and Architectural Specification, Samples, and CDM Design Risk Register. All works to be carried out in accordance with the latest appropriate codes of practice and to comply with current building regulation.

All products to be supplied and installed as per manufacturers recommendations. Any changes in specification are to be equal and approved, with details of any additional time and costs. Workmanship to be fit for purpose and as per specification.

-	---	--	---	---
-	---	--	---	---
-	14/10/22	Discharge of Conditions	MB	HM
Rev	Date	Issue Status	Drawn	Audited

OFFICE S&M
© Office S&M LLP
18 Ashwin Street
London, E8 3DL
02081066855
office@officesandm.com
www.officesandm.com

Project Name
Goldsmith Mews Houses

Project Address
Garages Rear of Osney Way Car Park
Gravesend
DA12 2ND

Project Number
21366

Date Created
05/2022

Drawing Name
Waste Collection and Delivery Point
Key Details

Scale 1:5/1:20	Size A1	Status Stage 4
Drawing Number 21366-OSM-ZZ-ZZ-DR-A-233		Rev --