



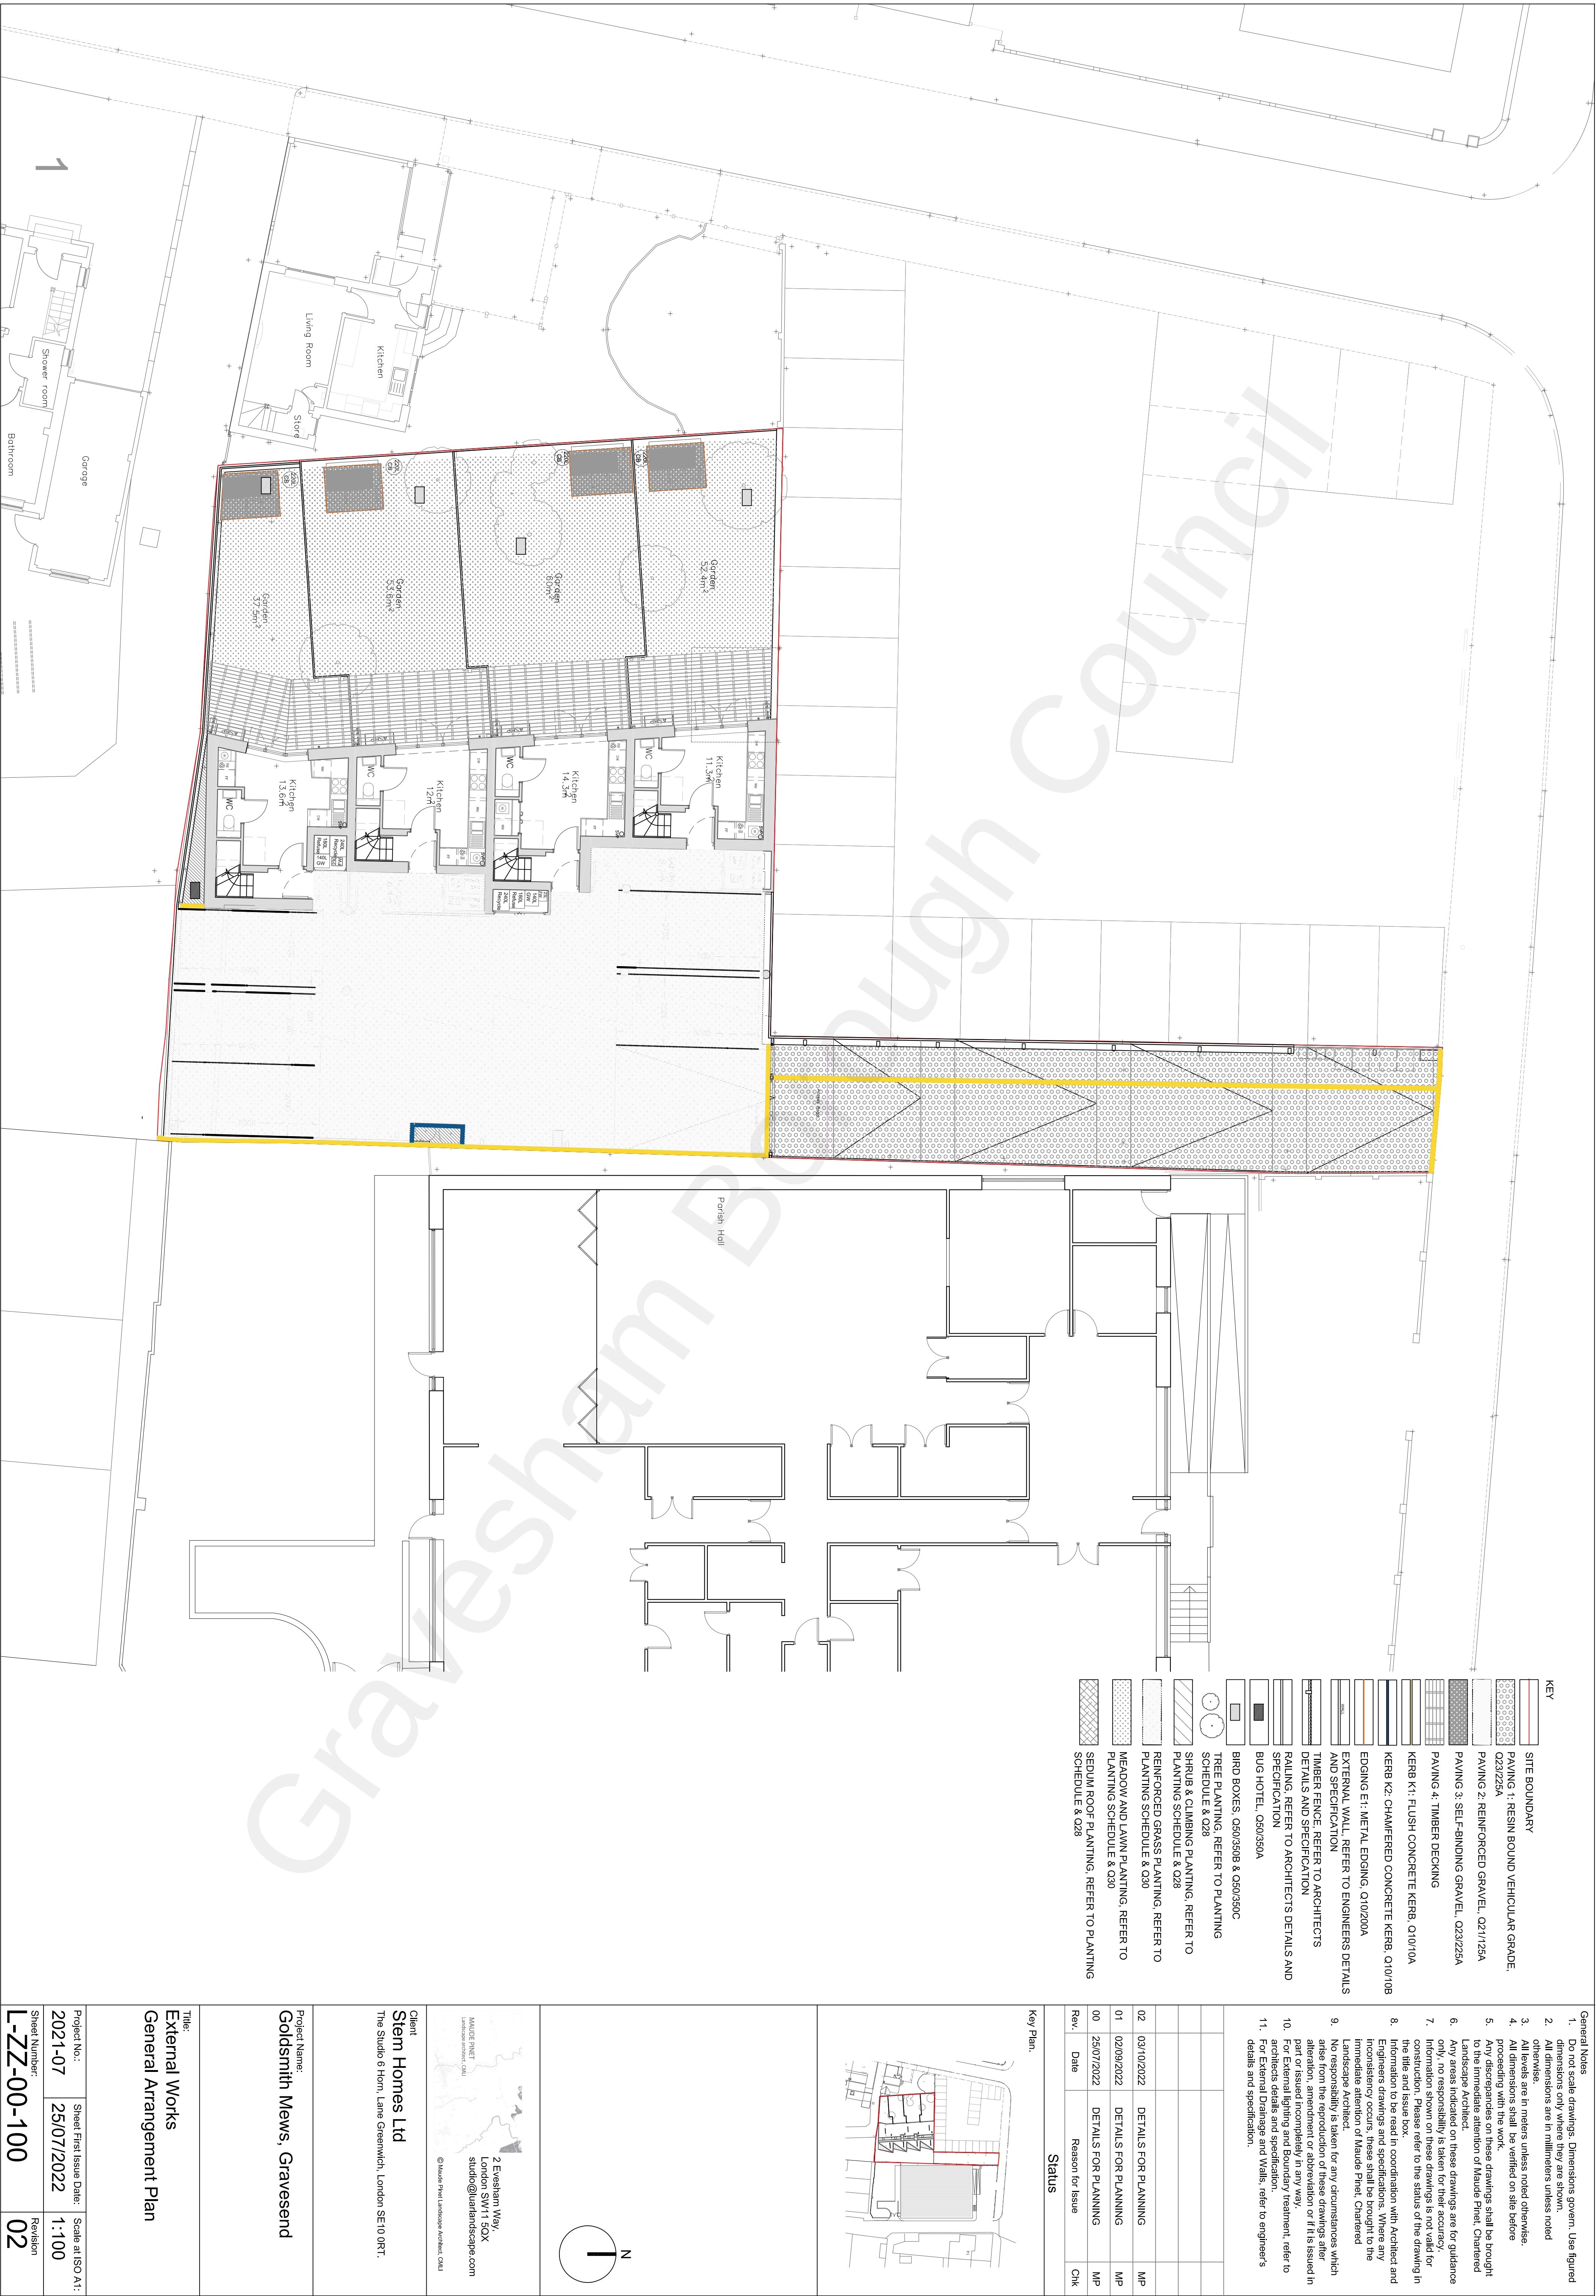


- KEY**
- SITE BOUNDARY
 - PAVING 1: RESIN BOUND VEHICULAR GRADE, Q23/225A
 - PAVING 2: REINFORCED GRAVEL, Q21/125A
 - PAVING 3: SELF-BINDING GRAVEL, Q23/225A
 - PAVING 4: TIMBER DECKING
 - KERB K1: FLUSH CONCRETE KERB, Q10/10A
 - KERB K2: CHAMFERED CONCRETE KERB, Q10/10B
 - EDGING E1: METAL EDGING, Q10/200A
 - EXTERNAL WALL, REFER TO ENGINEERS DETAILS AND SPECIFICATION
 - TIMBER FENCE, REFER TO ARCHITECTS DETAILS AND SPECIFICATION
 - ROLLING, REFER TO ARCHITECTS DETAILS AND SPECIFICATION
 - BUG HOTEL, Q50/350A
 - BRD BOXES, Q50/350B & Q50/350C
 - TREE PLANTING, REFER TO PLANTING SCHEDULE & Q28
 - SHRUB & CLIMBING PLANTING, REFER TO PLANTING SCHEDULE & Q28
 - REINFORCED GRASS PLANTING, REFER TO PLANTING SCHEDULE & Q30
 - MEADOW AND LAWN PLANTING, REFER TO PLANTING SCHEDULE & Q30
 - SEDUM ROOF PLANTING, REFER TO PLANTING SCHEDULE & Q28

- General Notes**
- Do not scale drawings. Dimensions govern. Use figured dimensions only where they are shown.
 - All dimensions are in millimeters unless noted otherwise.
 - All levels are in meters unless noted otherwise, proceeding with the work.
 - Any discrepancies on these drawings shall be brought to the immediate attention of Maude Pines, Chartered Landscape Architect.
 - Any areas indicated on these drawings are for guidance only, no responsibility is taken for their accuracy.
 - Information shown on these drawings is not valid for construction. Please refer to the status of the drawing in the title block.
 - Information to be read in coordination with Architect and Engineers drawings and specifications. Where any inconsistency occurs, these shall be brought to the immediate attention of Maude Pines, Chartered Landscape Architect.
 - No responsibility is taken for any circumstances which arise from the reproduction of these drawings after alteration, amendment or abbreviation or if it is issued in part or issued incompletely in any way.
 - For External Lighting and Boundary Treatment, refer to architects details and specification.
 - For External Drainage and Walls, refer to engineers details and specification.

Rev	Date	Reason for Issue	Status
02	02/10/2022	DETAILS FOR PLANNING	MP
01	02/09/2022	DETAILS FOR PLANNING	MP
00	25/07/2022	DETAILS FOR PLANNING	MP

Key Plan.

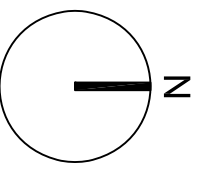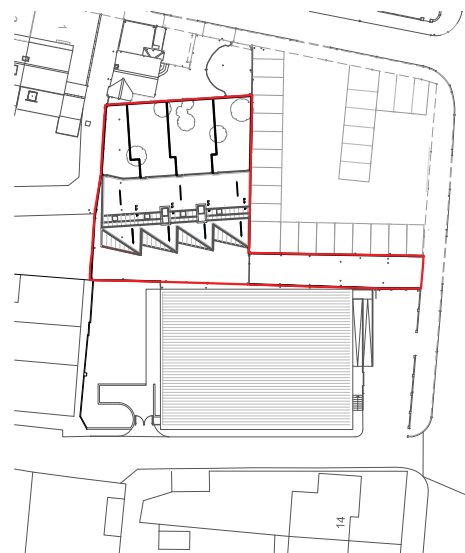

MAUDE PINES
LANDSCAPE ARCHITECTS
2 Evesham Way,
London SW11 3QX
studio@maudepines.com
© Maude Pines Landscape Architects, CMLA

Client
Stem Homes Ltd
The Studio 6 Horn, Lane Greenwich, London SE10 0RT.

Project Name:
Goldsmith Mews, Gravesend

Title:
External Works
General Arrangement Plan

Project No:	Sheet First Issue Date:	Scale at ISO A1:
2021-07	25/07/2022	1:100
Sheet Number:	Revision	
L-ZZ-00-100	02	