


SPECIFICATIONS

All dimensions to be checked & agreed on site prior to commencement of works & ordering of materials. Any discrepancies to be reported to Trivedi & Trivedi. Contractor to be made aware that there may be changes to the design during the construction process. All dimensions are to be taken from the finished ground level unless otherwise stated. Building control approval is not commenced until building control plan approval is obtained, thus it is advised that building work is not commenced until building control approval is obtained. Refer to Structural engineers drawings and details for structural engineers details, drawings, indicative only and is to be updated drawings and calculations.


Copyright in design and this drawing is the property of Trivedi & Trivedi

Reproduction in whole or in part is forbidden without written sanction of Trivedi & Trivedi. Print out to actual size. Do not scale from this drawing.

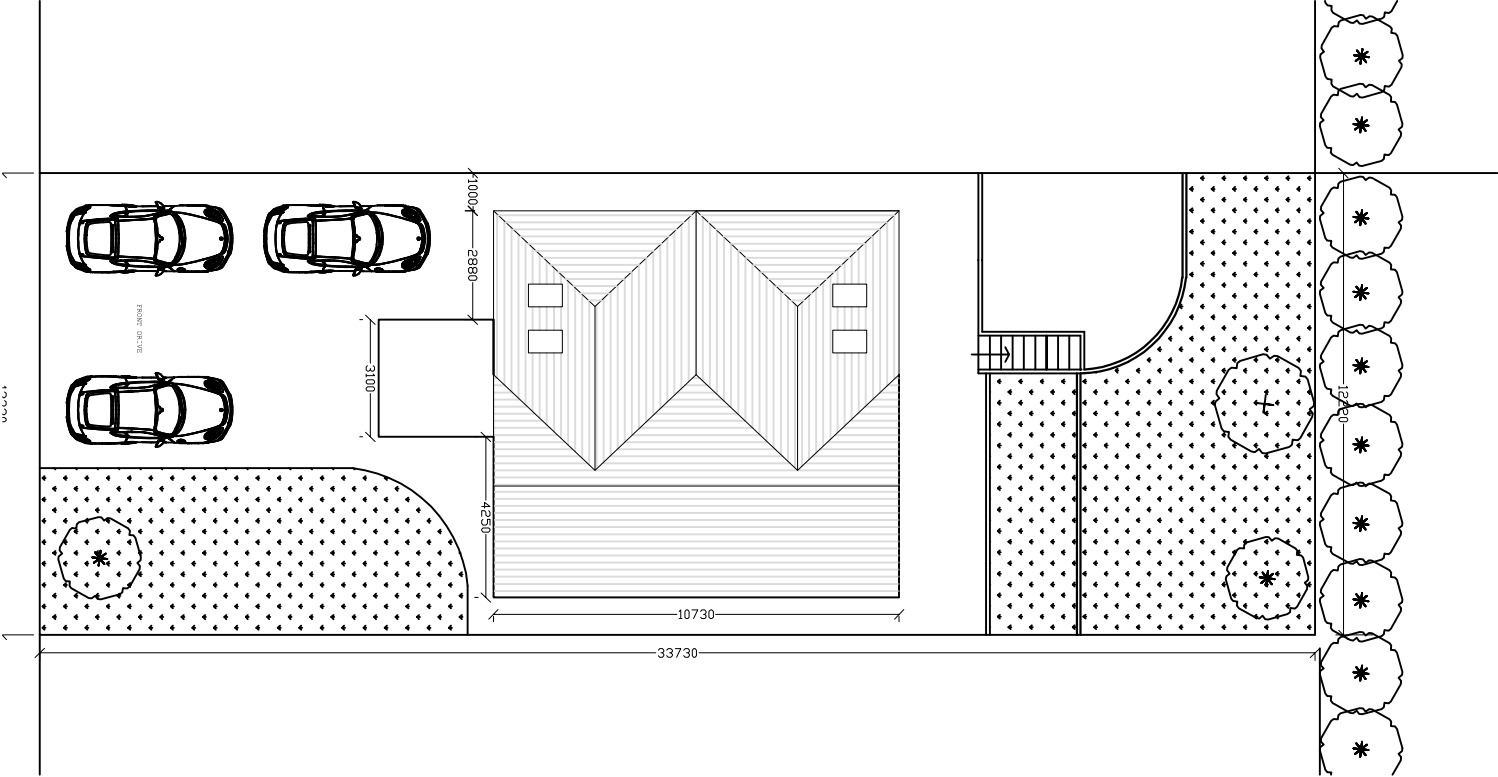


8 Proposed Site Plan

Scale: 1:200

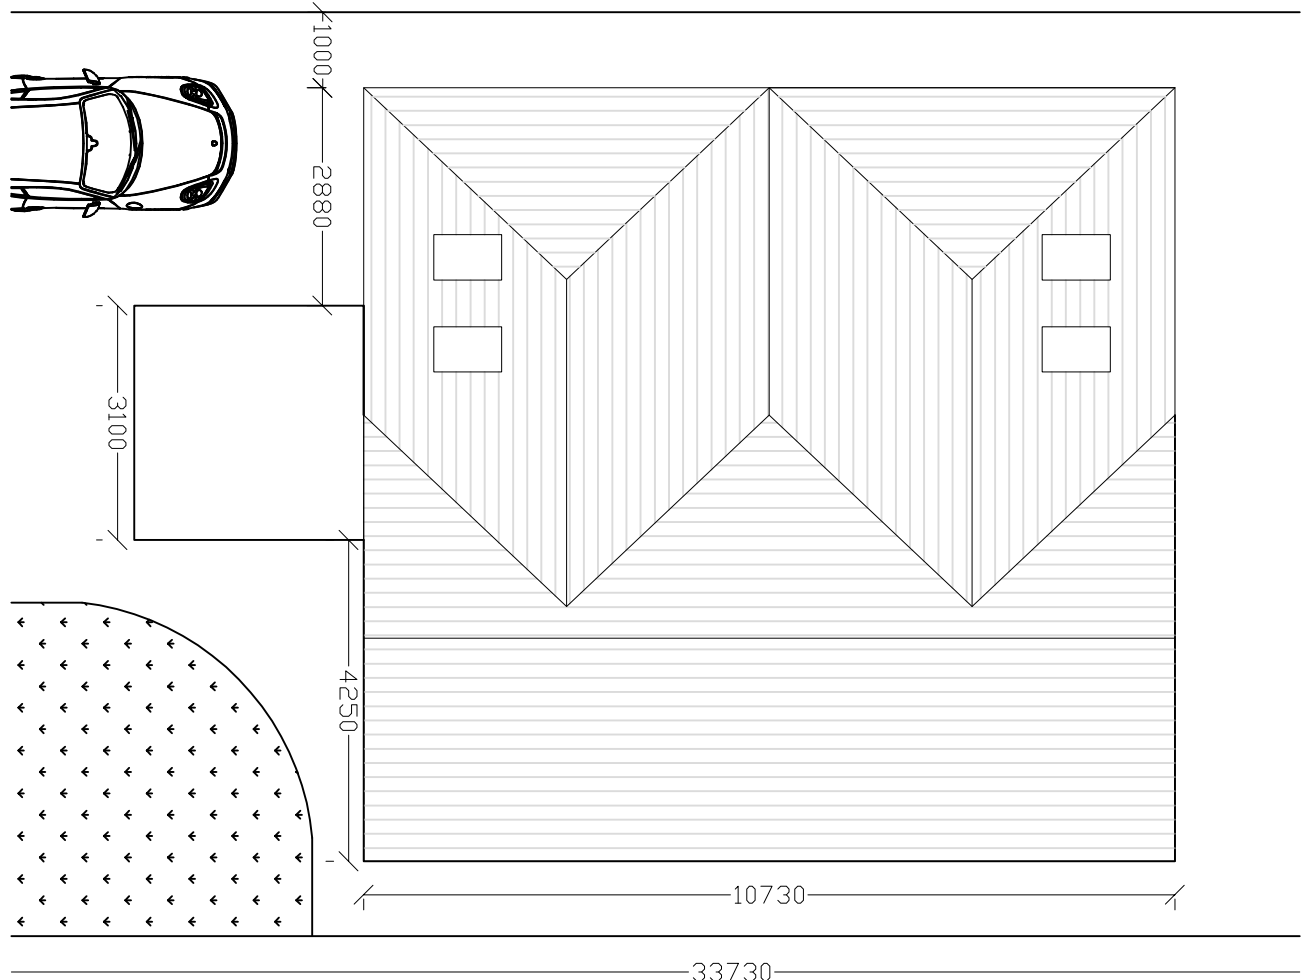


3 Proposed Roof Plan

Scale: 1:100

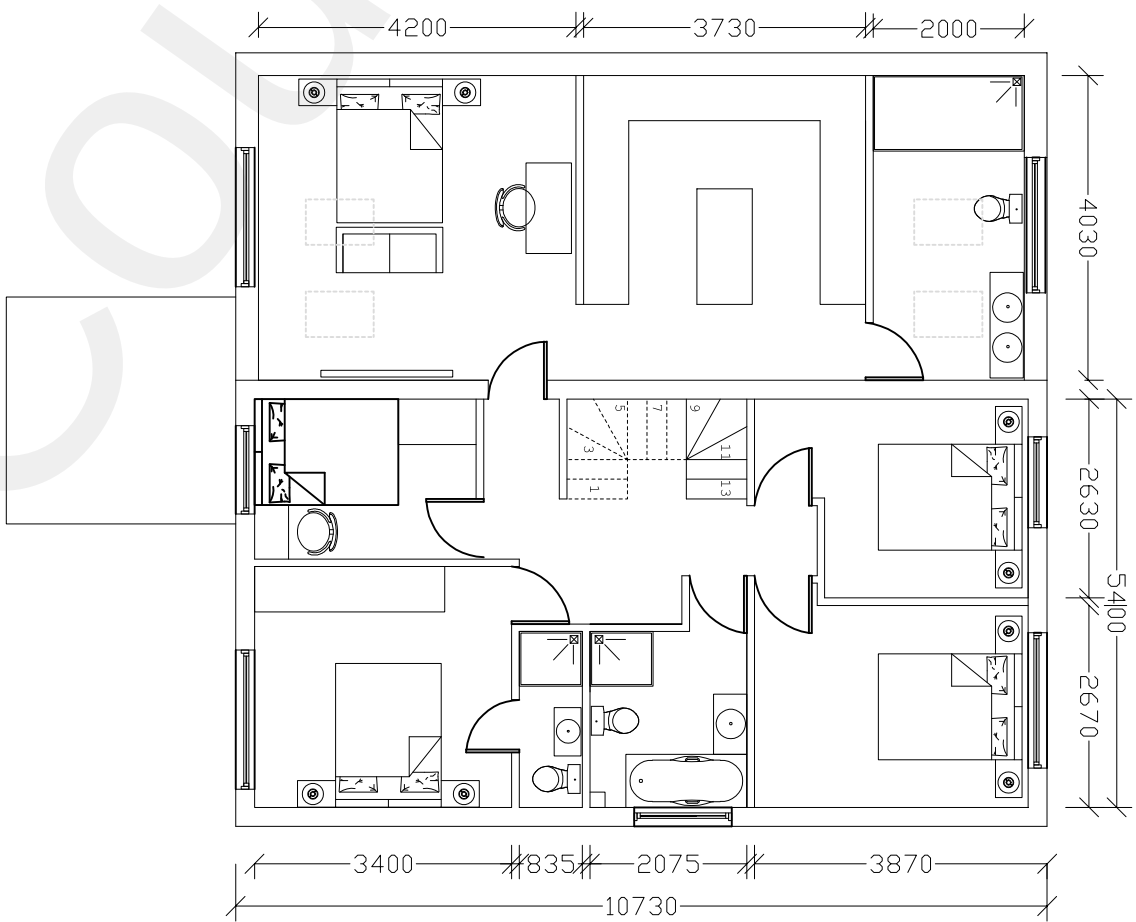


2 Proposed First Floor Plan

Scale: 1:100

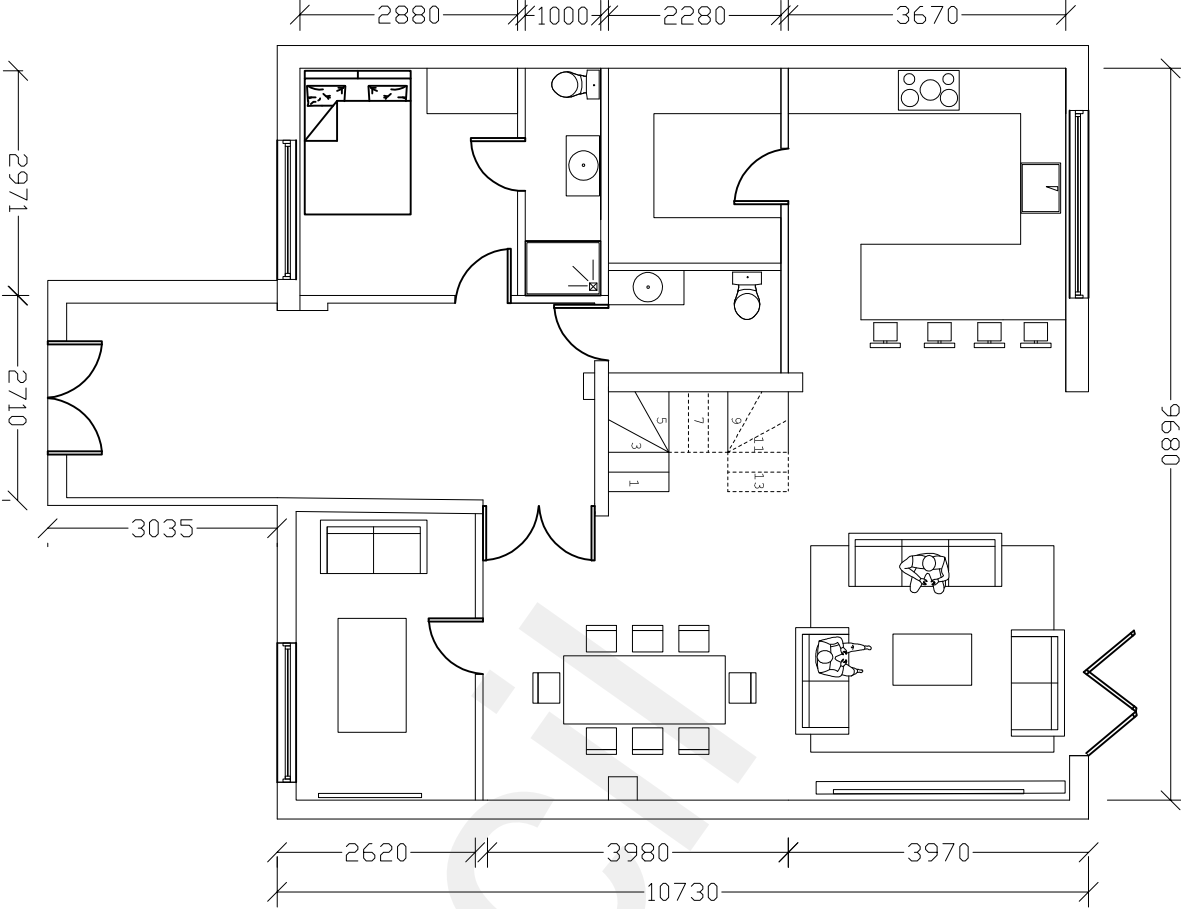


1 Proposed Ground Floor Plan

Scale: 1:100

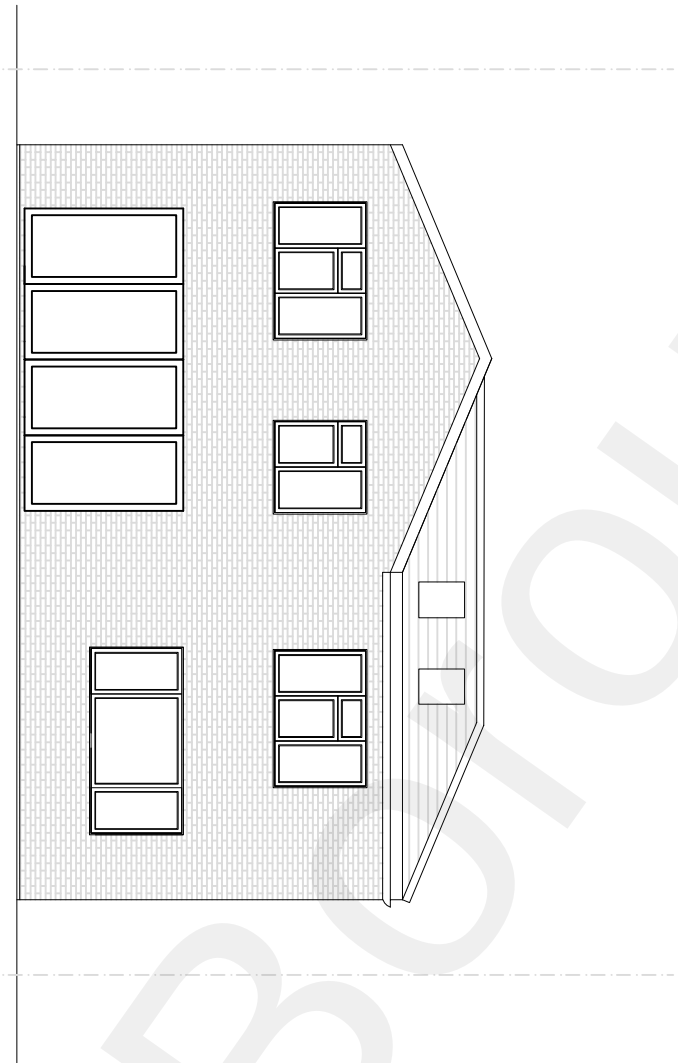


5 Proposed Rear Elevation

Scale: 1:100

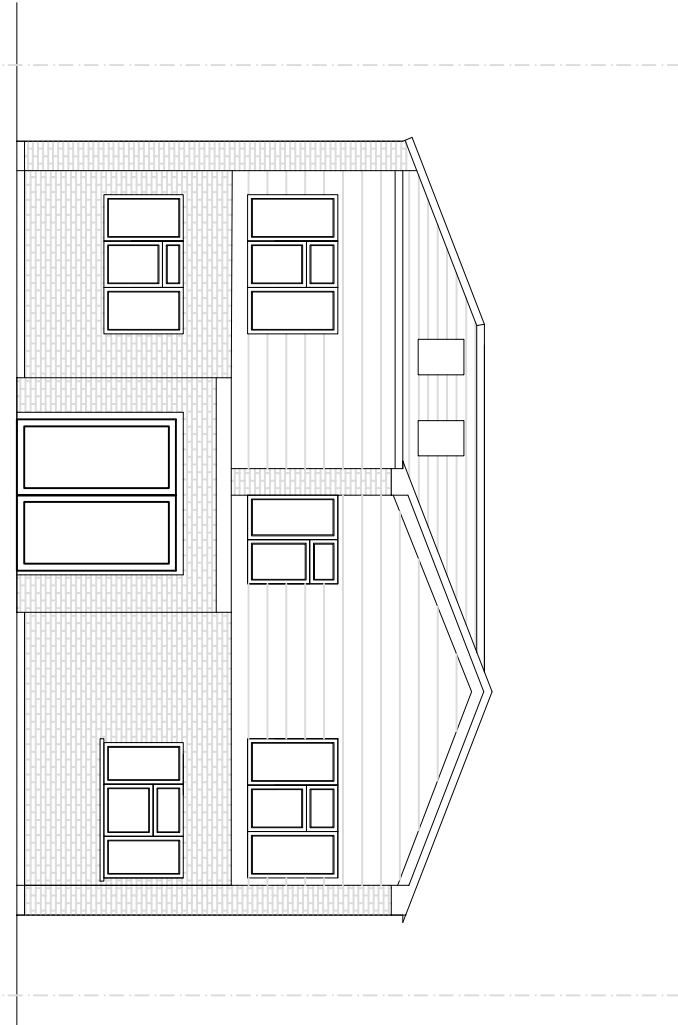


4 Proposed Front Elevation

Scale: 1:100

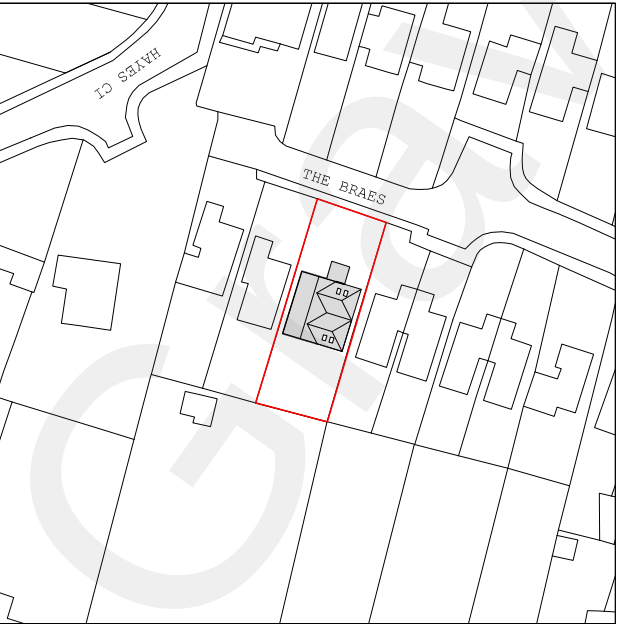


9 Location Plan

Scale: 1:1250

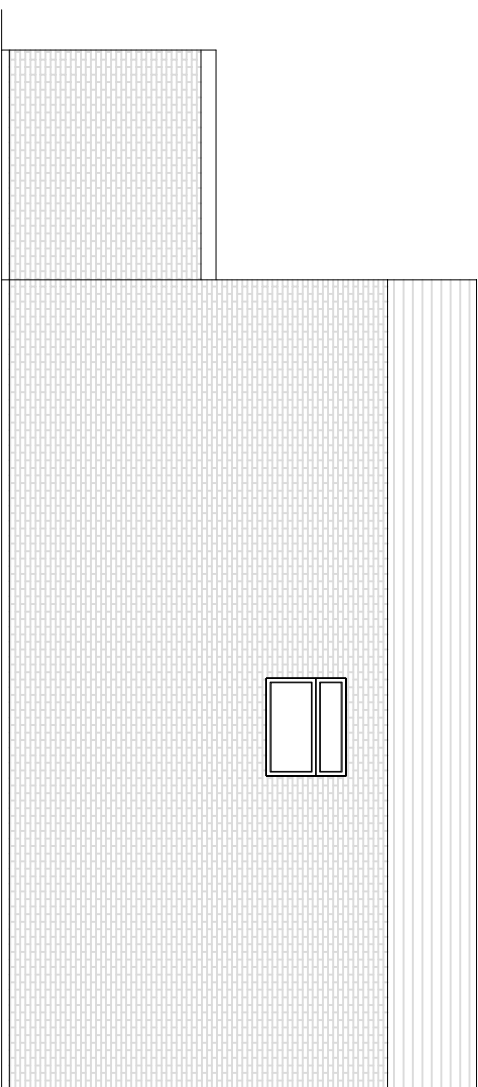

7 Proposed Side Elevation

Scale: 1:100

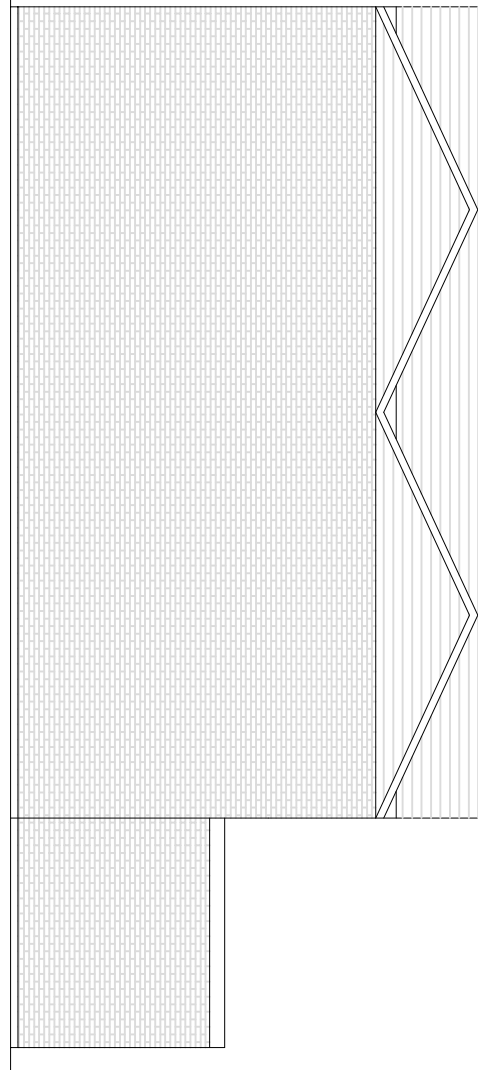


6 Proposed Side Elevation


Scale: 1:100



1:200

 

1:100

 

1:1250

SCALE	DATE	DRAWN BY	DESIGNER
1:100, 1:200	12/2022	S.B.	A.T
DWG No	TITLE	REVISION	STATUS
1050/12/12	Proposed	V3	Planning

CLIENT	Ms Falope
SITE ADDRESS	27 The Braes

TRIVEDI & TRIVEDI
Architecture – Interior Design
166 London Road
Essex SS1 1PH
t: 01702 831724
e: info@trivediandtrivedi.com
www.trivediandtrivedi.com