
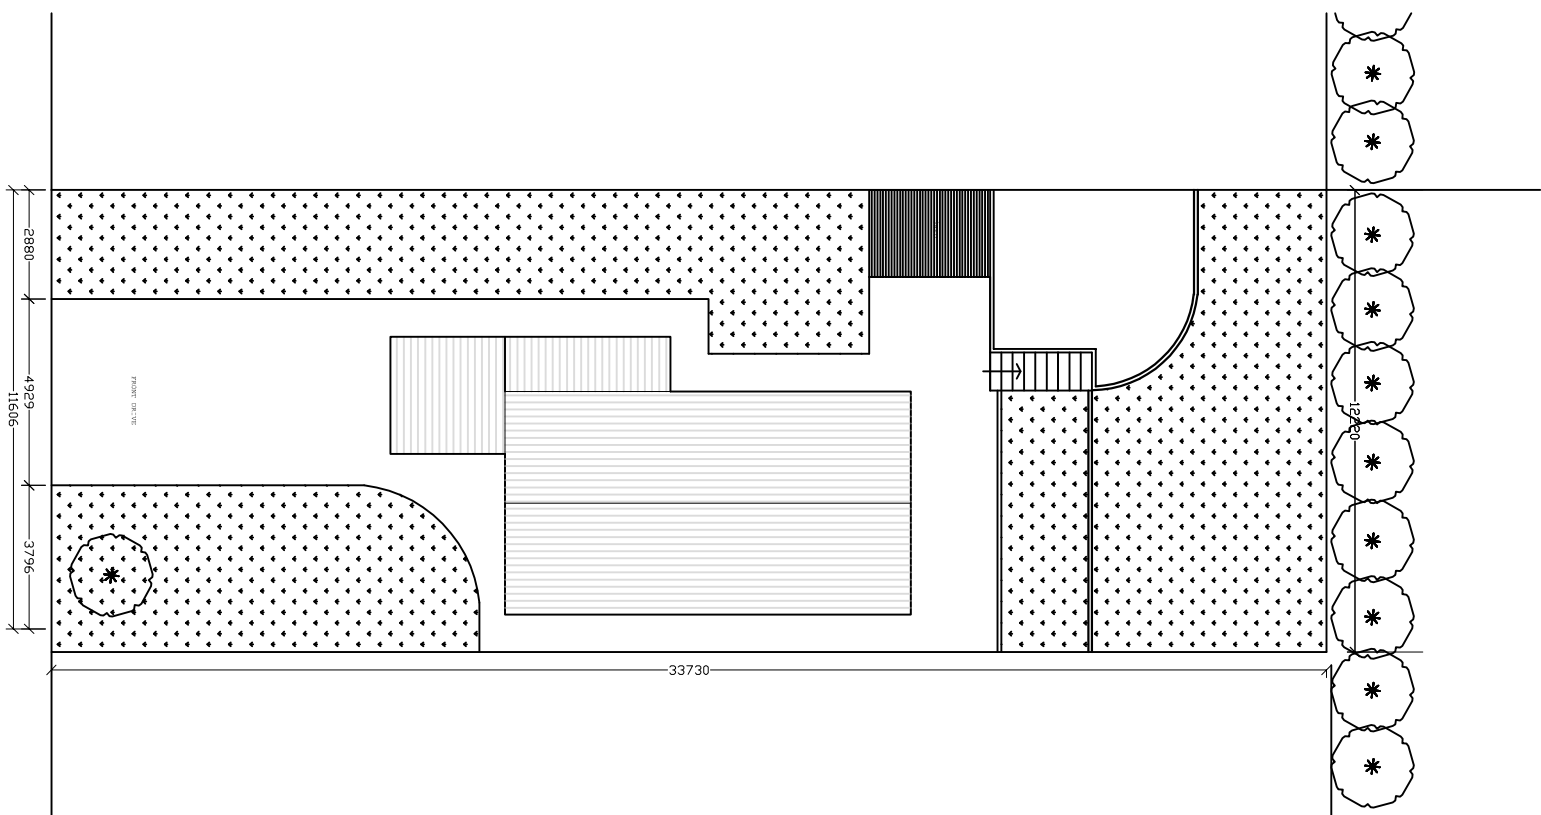
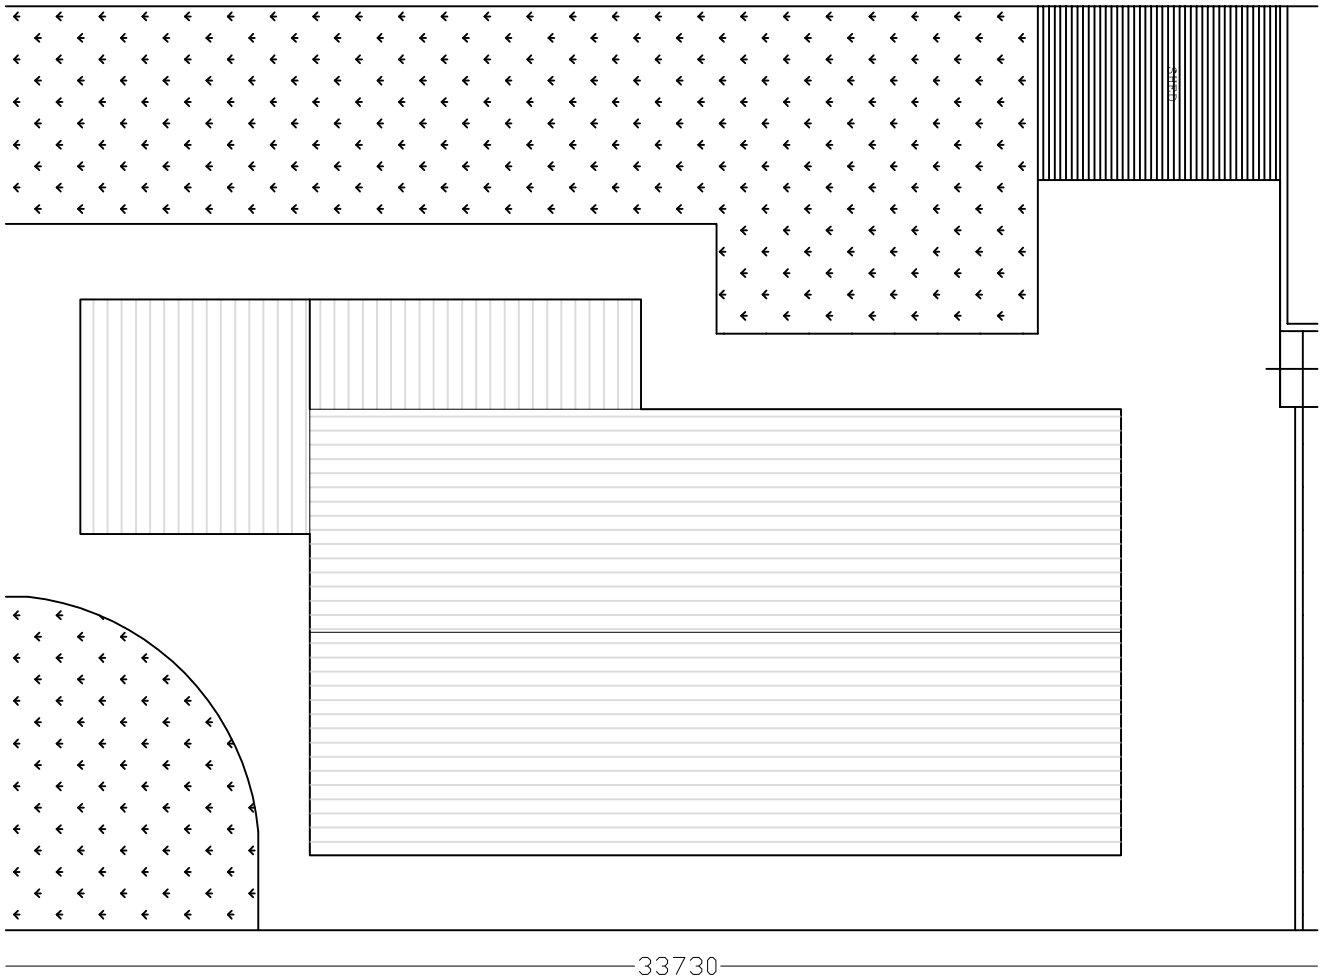
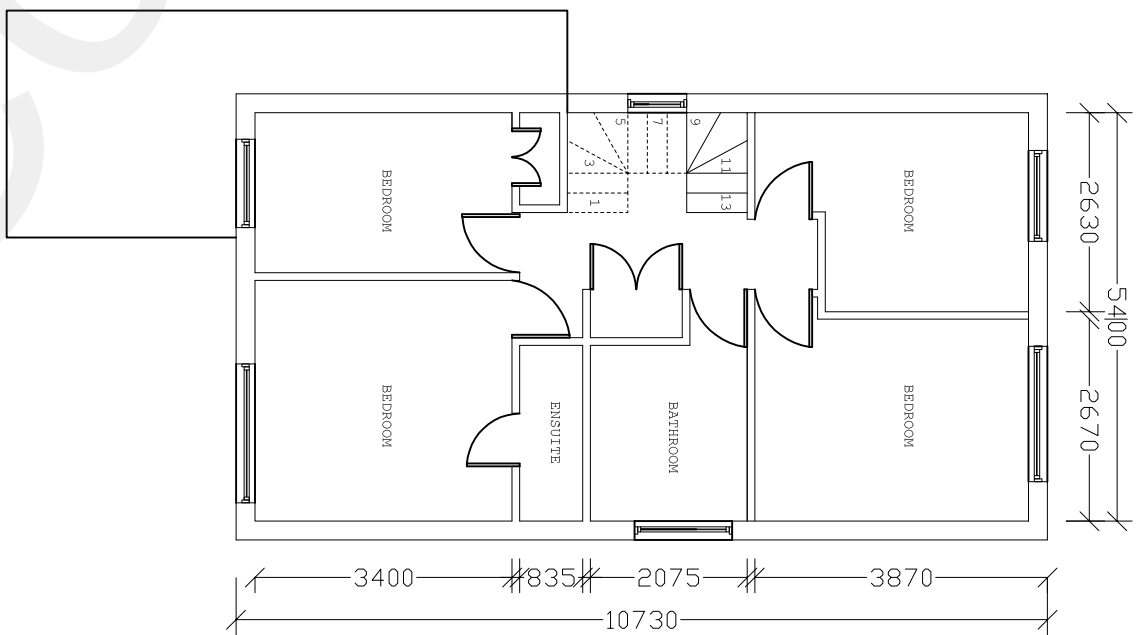


SPECIFICATIONS

All dimensions to be checked & agreed on site prior to commencement of works & ordering of materials. Any discrepancies to be reported to Trivedi & Trivedi. Contractor to be made aware that there may be local authority amendments until building control plan approval is obtained, thus it is advised that building work is not commenced until for structural engineers drawings and details drawing, indicative only and is to be updated drawings and calculations.

Copyright in design and this drawing is the property of Trivedi & Trivedi

Reproduction in whole or in part is forbidden without written sanction of Trivedi & Trivedi. Print out to actual size. Do not scale from this drawing.

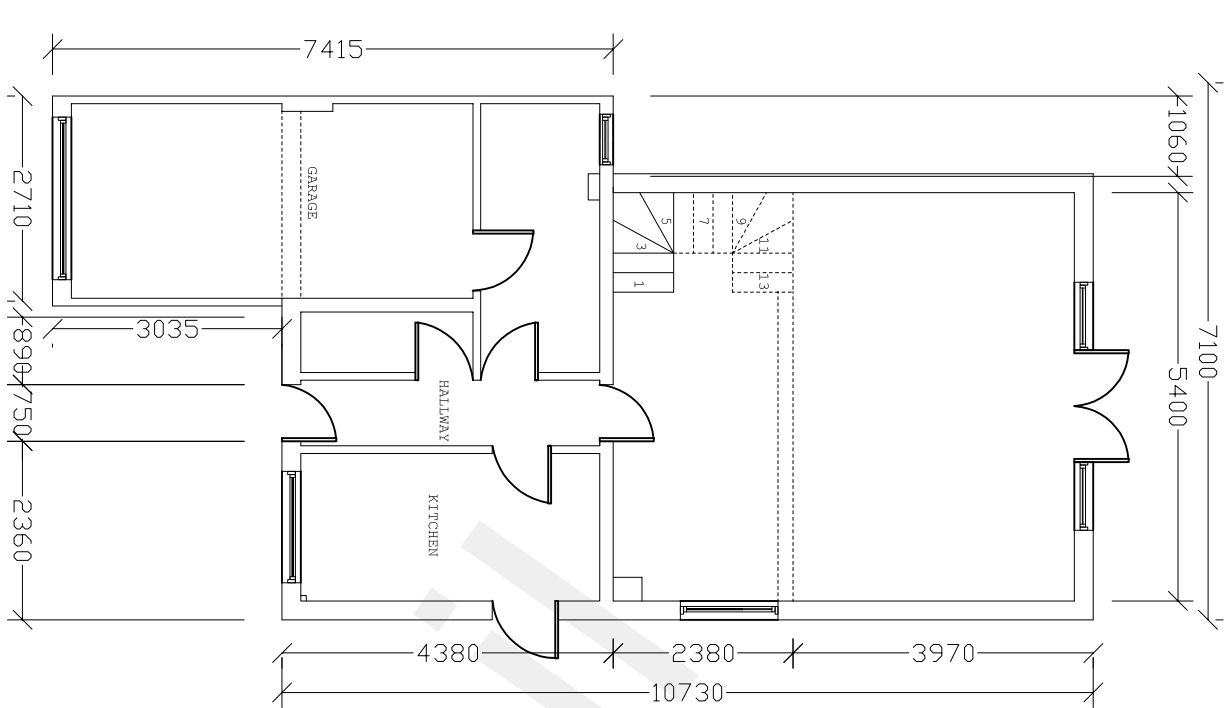


1 Existing Ground Floor Plan

2 Existing First Floor Plan



3 Existing Roof Plan

8 Existing Site Plan

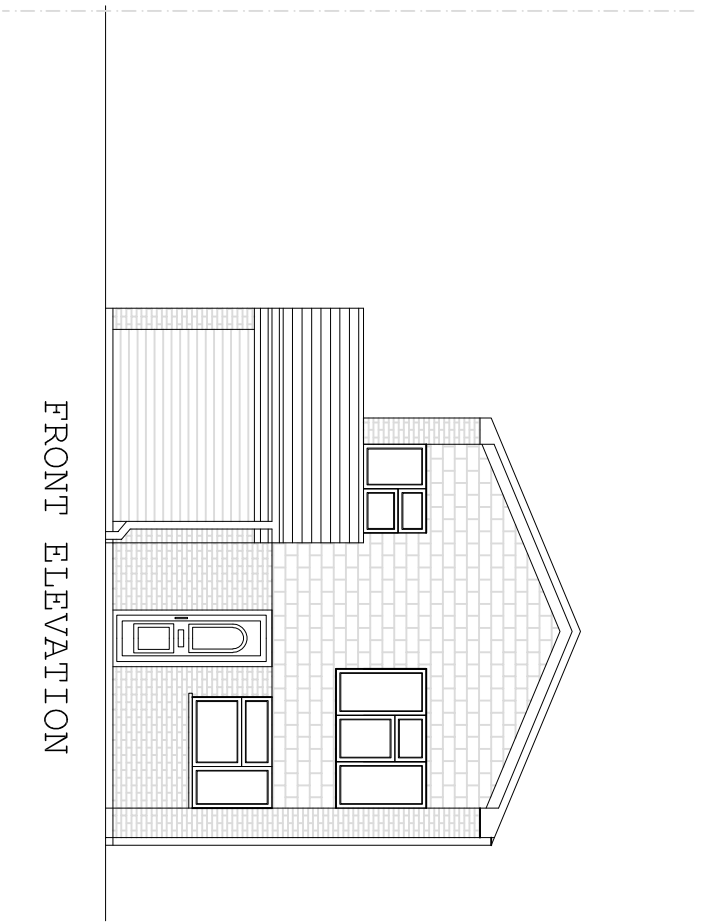

4 Existing Front Elevation



5 Existing Rear Elevation

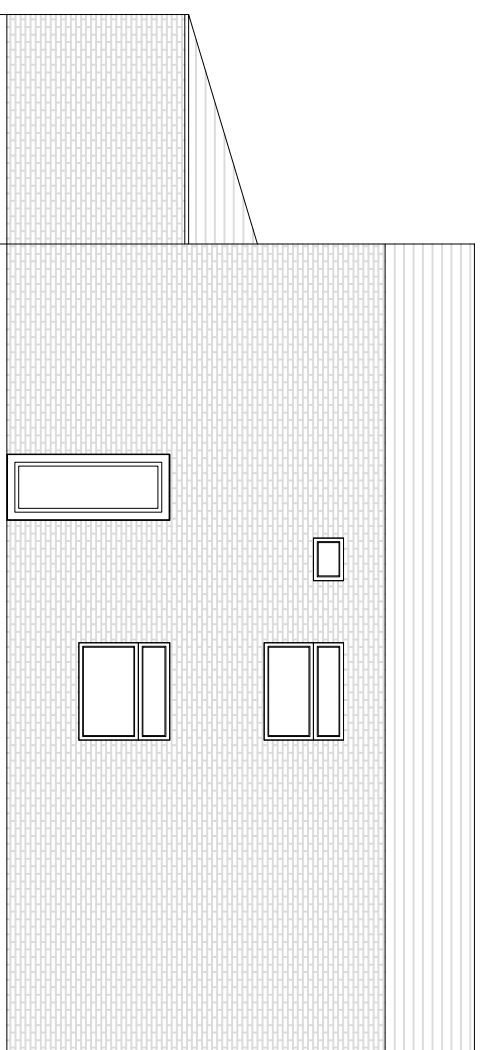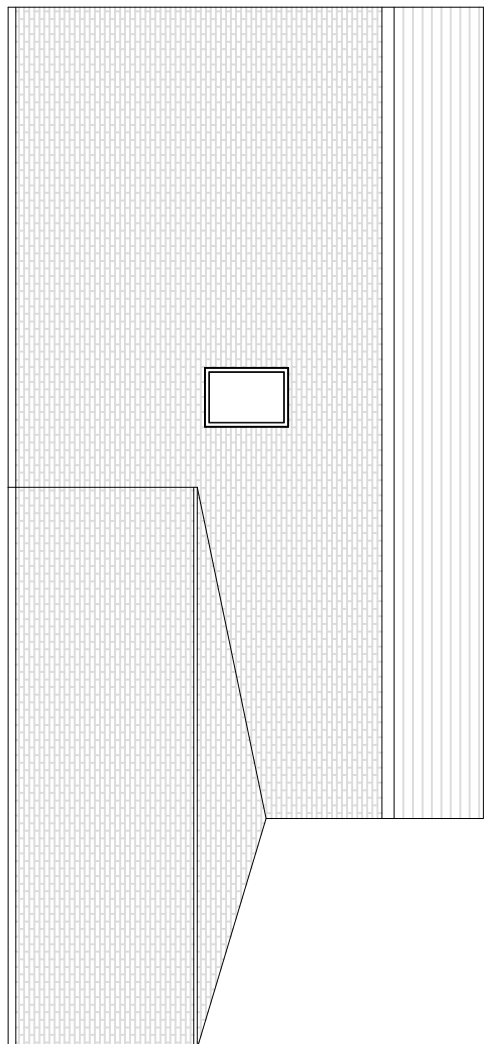

6 Existing Side Elevation

7 Existing Side Elevation

9 Location Plan

  

TRIVEDI & TRIVEDI				
Architecture – Interior Design				
166 London Road Southend-on-Sea SS1 1PH				
t: 01702 831724 e: info@trivediandtrivedi.com www.trivediandtrivedi.com				
CLIENT Ms Falope				
SITE ADDRESS 27 The Braes				
SCALE 1:100, 1:200	DATE 12/2022	DRAWN BY S.B.	DESIGNER A.T.	
DWG No 1050/12/12	TITLE Existing	REVISION V3	STATUS Planning	