


REAR ELEVATION (SOUTH)



FLOOR PLAN

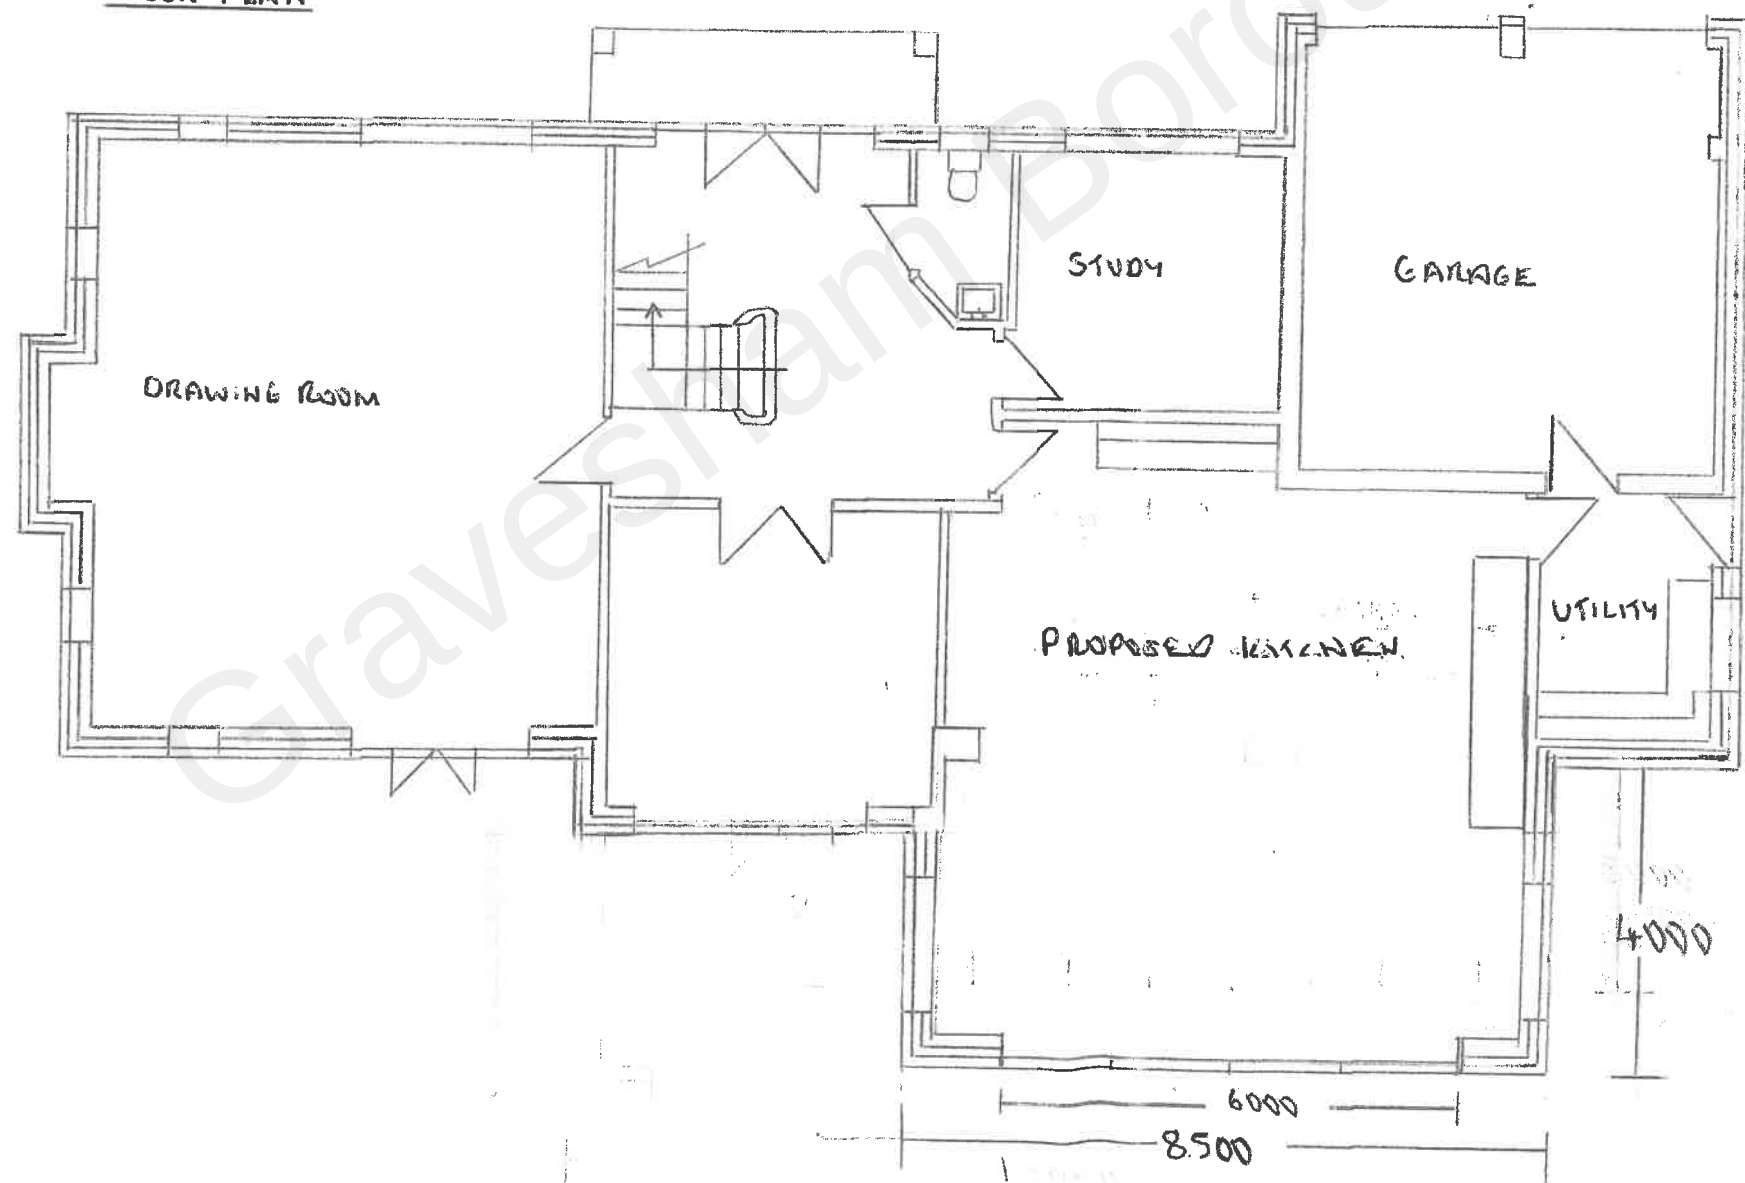

MR & MRS WRAY

WISTERIA LODGE

BEECH WAY

MEOPHAM

KENT 31-01-2023

DA13 0HQ

SCALE 1:100 ON A3

0 1 2 3 4 5 6

REF:- T02923/3/A

PROPOSED SINGLE

STOREY REAR EXTENSION

& INTERNAL

ALTERATIONS

DRAWN BY

MR G BUTTERFIELD

SURVEYOR

REVISED 21-02-2023

INCREASE IN

PROJECTION