


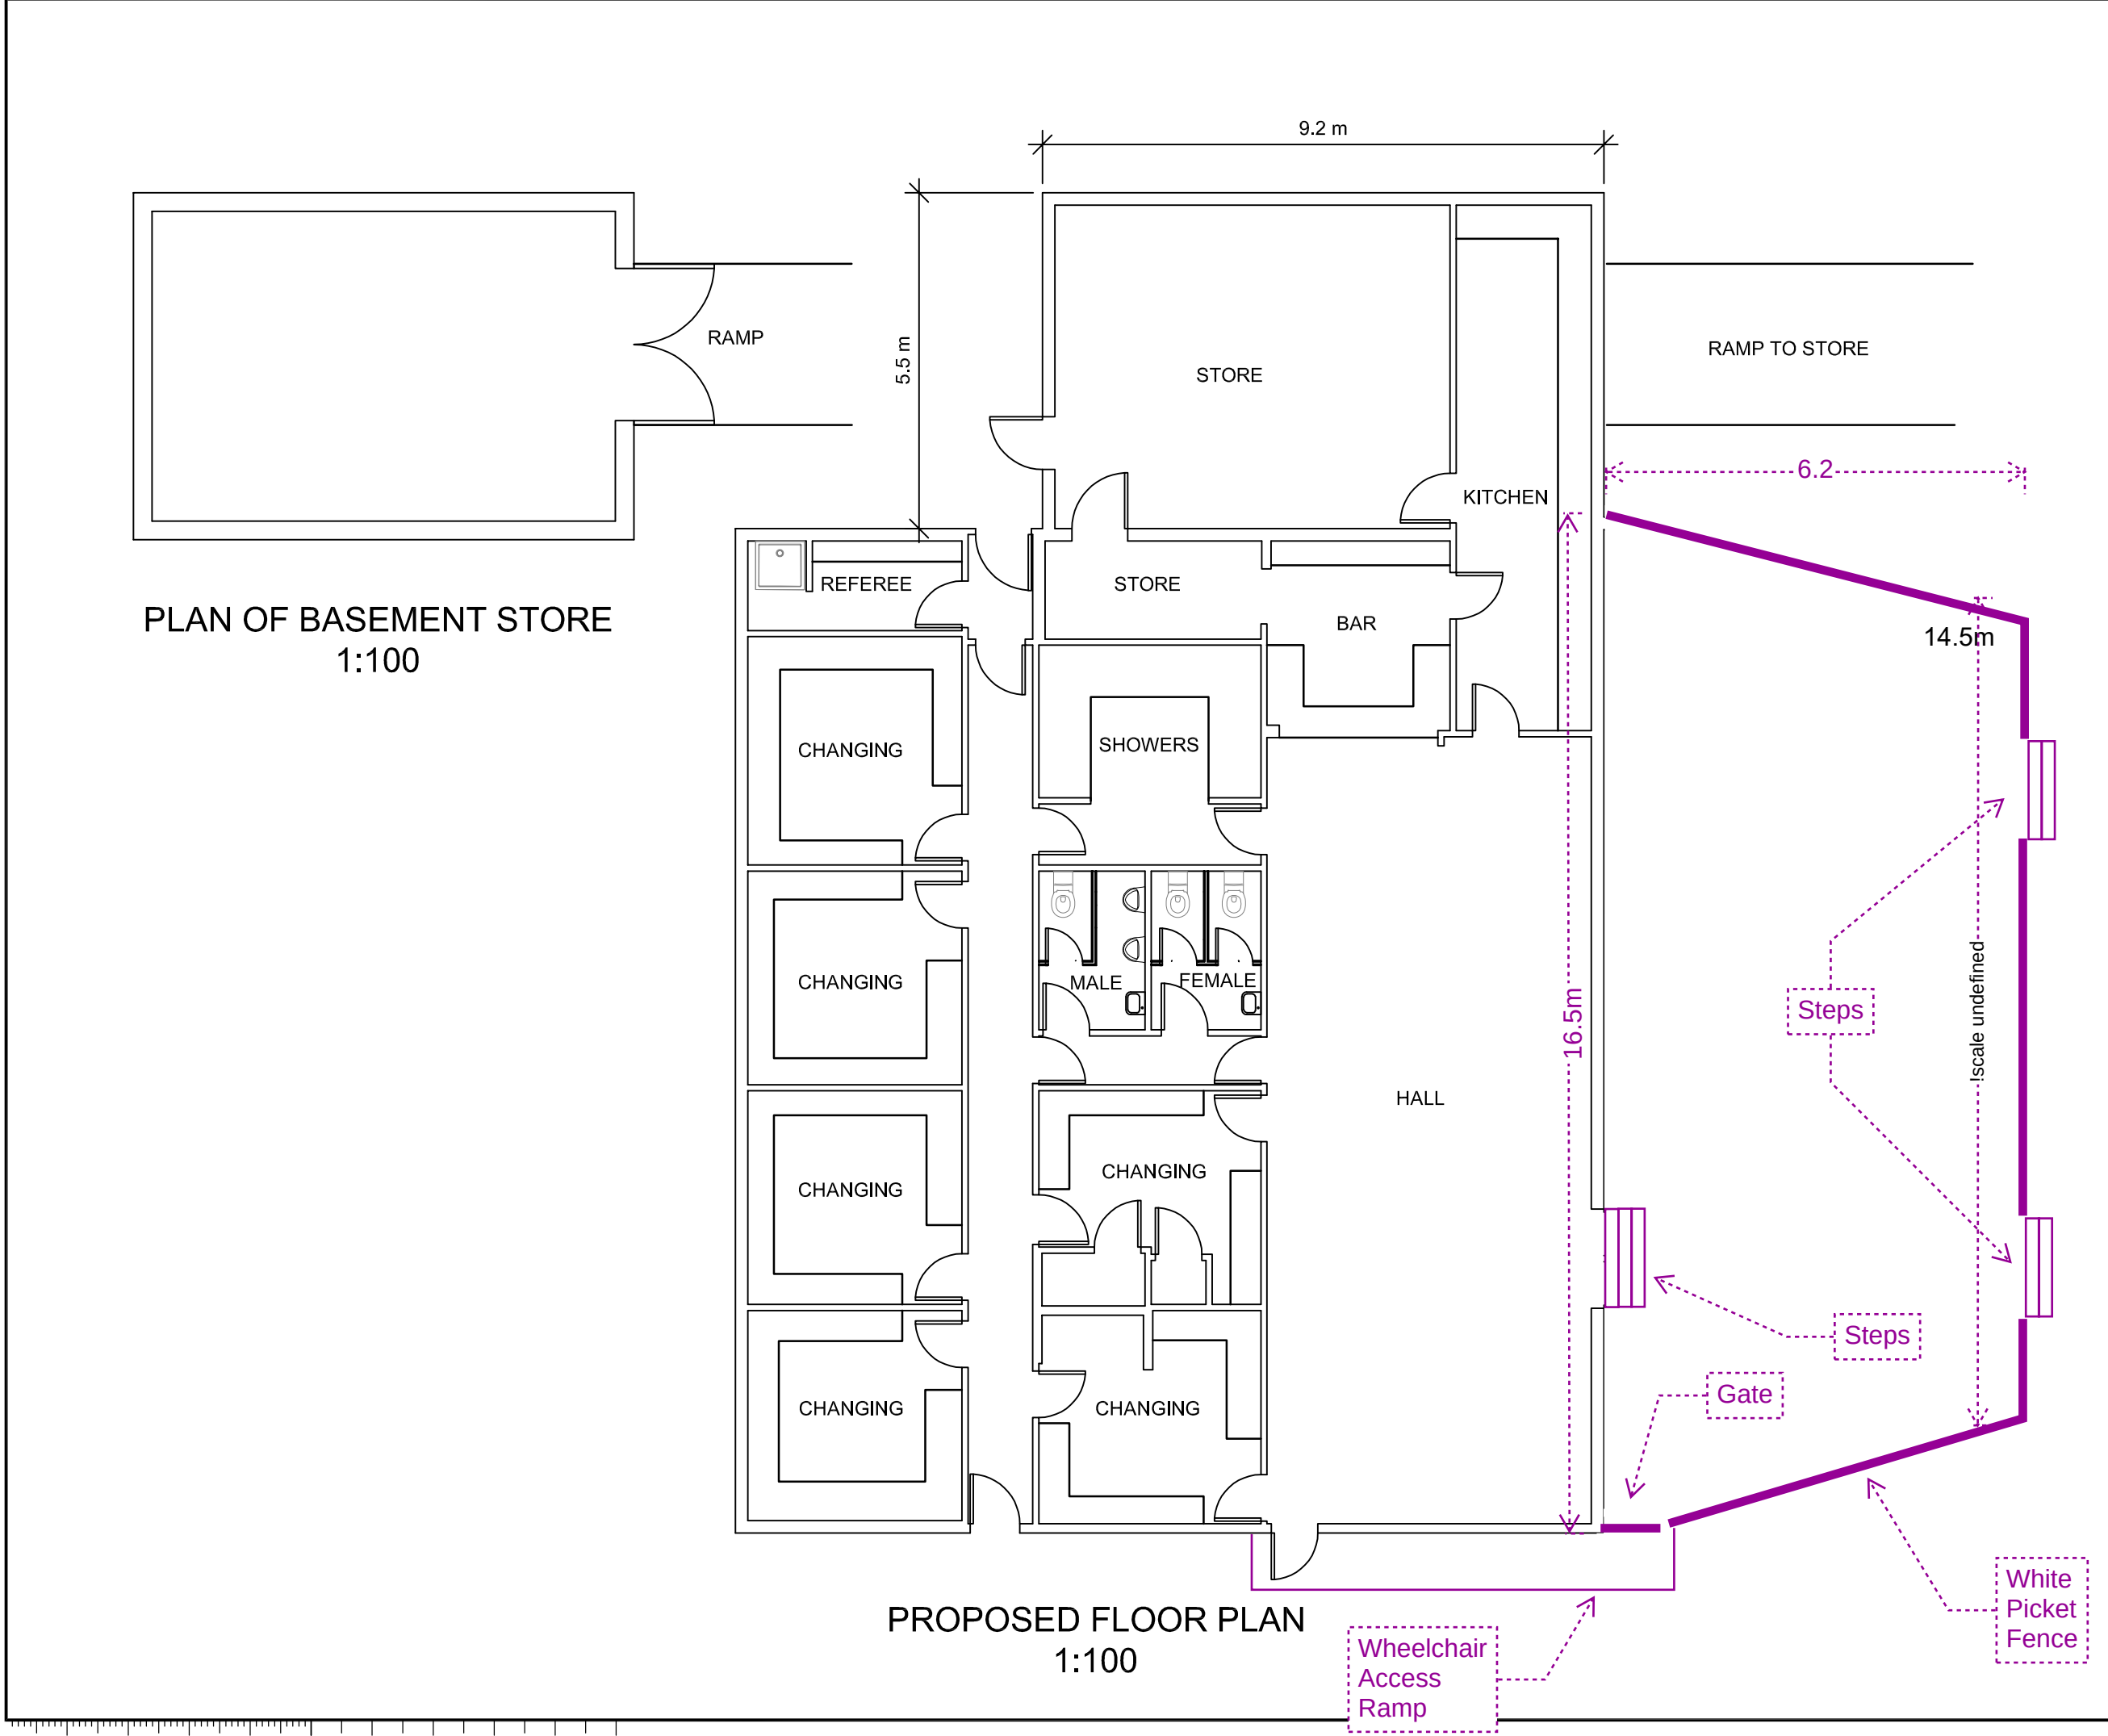

This drawing is the copyright of vta uk ltd and must not be copied or reproduced in part or in whole without their permission.

COMPUTER AIDED DRAWING - AVOID MANUAL MODIFICATION

THIS DRAWING MUST NOT BE SCALED. ALL DIMENSIONS TO BE CHECKED ON SITE.

Reference Drawings

Drawing Number	Title

Key Plan

Notes

Rev	Date	Revision	Drn	Chk

Consultant Architect

Client

Project

COBHAM CRICKET CLUB - PATIO EXTENSION

Status

Drawing Title

Proposed Floor Plan

Discipline	Job No.
Drawn By	Checked By
Drawn Date	Checked Date

Approved By	Grid Reference
Approval Date	Scale @ A3
	1:100

Drawing No.

2

Revision