



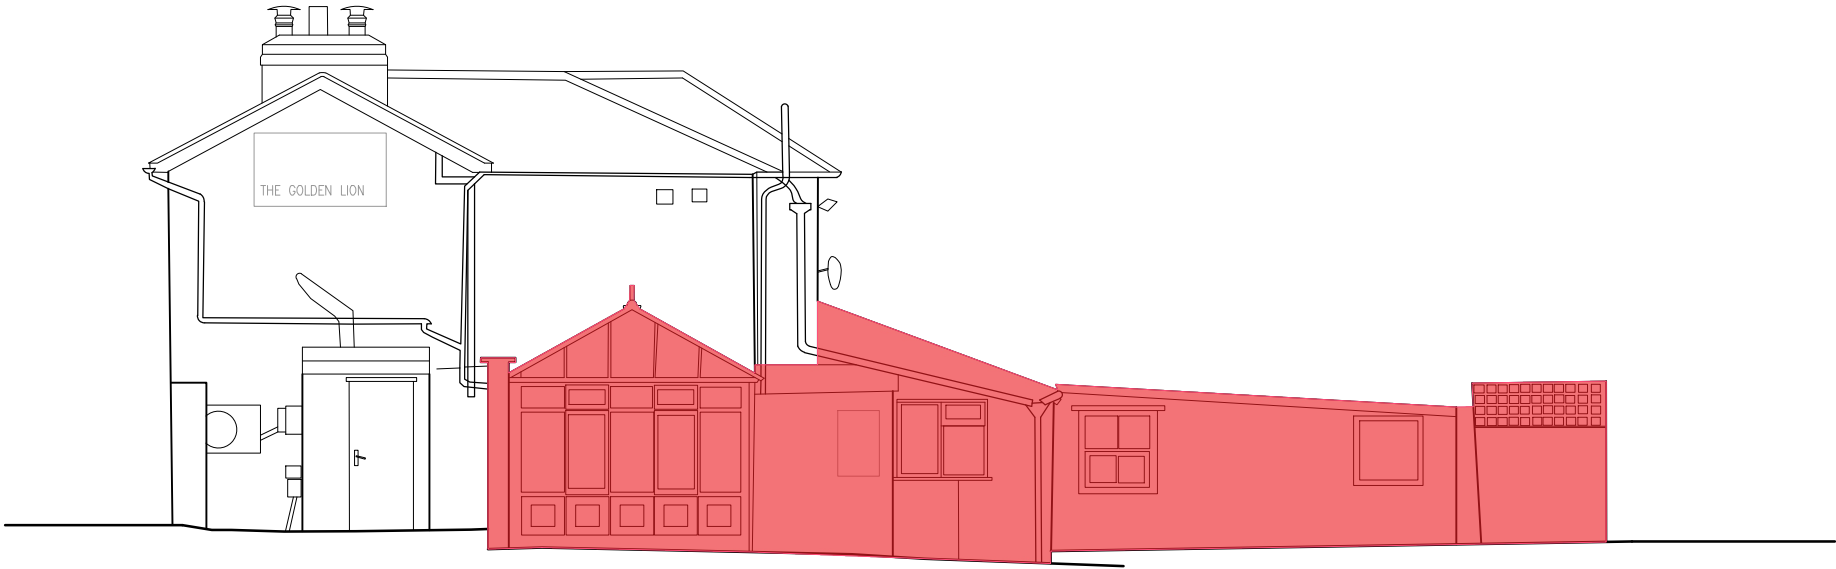

Existing South West Elevation with Demolitions  
Scale 1:100 @ A3

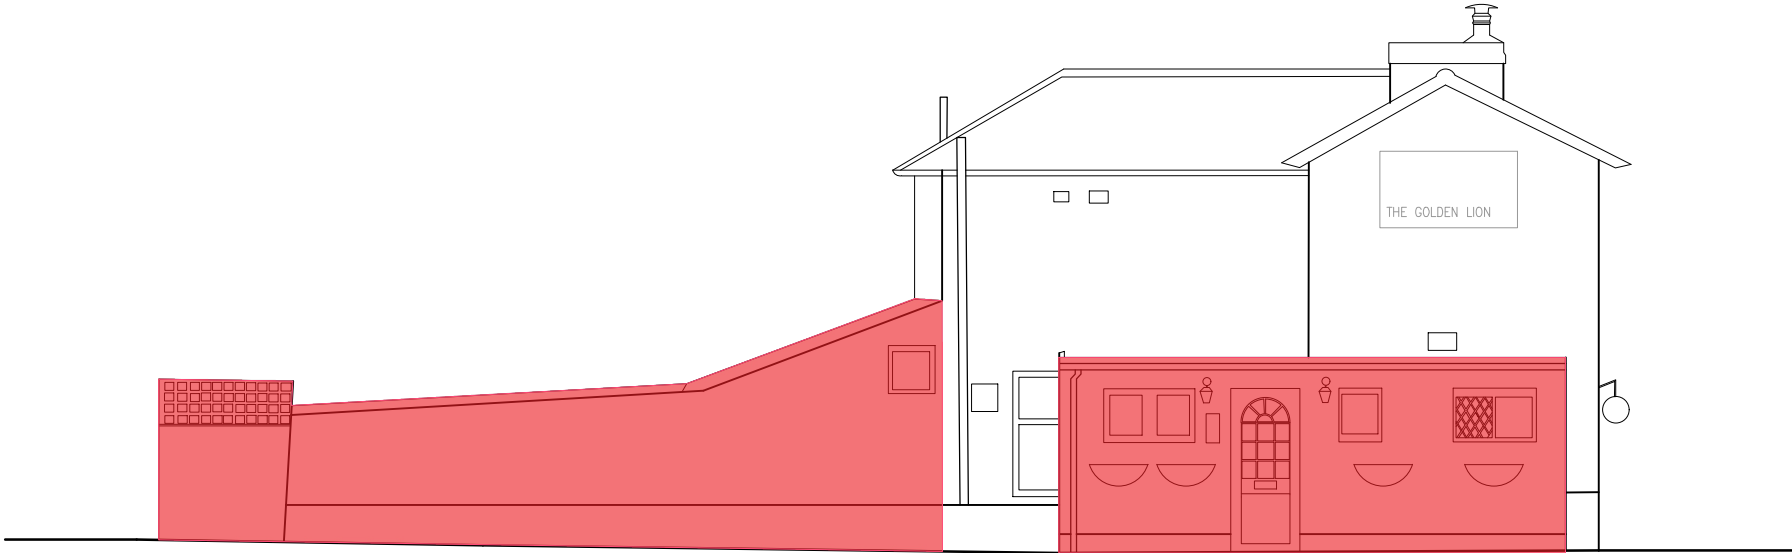


Existing North East Elevation with Demolitions  
Scale 1:100 @ A3

Key:



AREAS TO BE DEMOLISHED

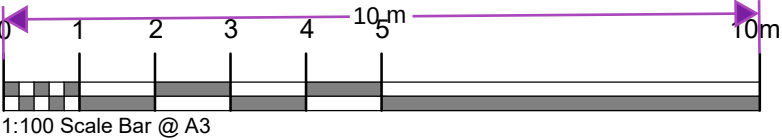

Report all discrepancies, errors and omissions. Verify all dimensions on site before commencing any work on site or preparing shop drawings.

All materials, components and workmanship are to comply with the relevant British Standards, Codes of Practice, and appropriate manufacturers recommendations that from time to time shall apply.

For all specialist work, see relevant drawings. This drawing and design are copyright of Clague LLP. Registration number OC335948.

62 Burgate - Canterbury - Kent - CT1 2BH  
2 Kinsbourne Court - Luton Road - Harpenden - Hertfordshire - AL5 3BL  
8 Disney Street - London - SE1 1JF

Do Not Scale. Scaling permitted for planning purposes only.

| No. | Date     | Rev. by | Description            |
|-----|----------|---------|------------------------|
| P02 | 24.01.25 | AR      | Drawing labels changed |

CLAGUE ARCHITECTS

www.clague.co.uk 01227 762 060 info@clague.co.uk

Client  
MDCV UK

Project Title  
The Golden Lion  
Luddesdown Road  
Luddesdown  
DA13 0XE

Drawing Description  
Existing South West and North East Elevations - Demolitions

| Scale      | Date          | Created | Checked |
|------------|---------------|---------|---------|
| 1:100 @ A3 | November 2024 | TC      | AR      |

Drawing Status

Planning

Project - Originator - Function - Spatial - Form - Dicipline - Number. Revision

30694D -CLA-EXDM- ZZ -ED-A- 0002 P02