

Report all discrepancies, errors and omissions. Verify all dimensions on site before commencing any work on site or preparing shop drawings.


All materials, components and workmanship are to comply with the relevant British Standards, Codes of Practice, and appropriate manufacturers recommendations that from time to time shall apply.

For all specialist work, see relevant drawings. This drawing and design are copyright of Clague LLP. Registration number OC335948.

62 Burgate - Canterbury - Kent - CT1 2BH
2 Kinsbourne Court - Luton Road - Harpenden - Hertfordshire - AL5 3BL
8 Disney Street - London - SE1 1JF

Do Not Scale. Scaling permitted for planning purposes only.

No.	Date	Rev. by	Description
P02	24.01.25	AR	Drawing labels changed
.			

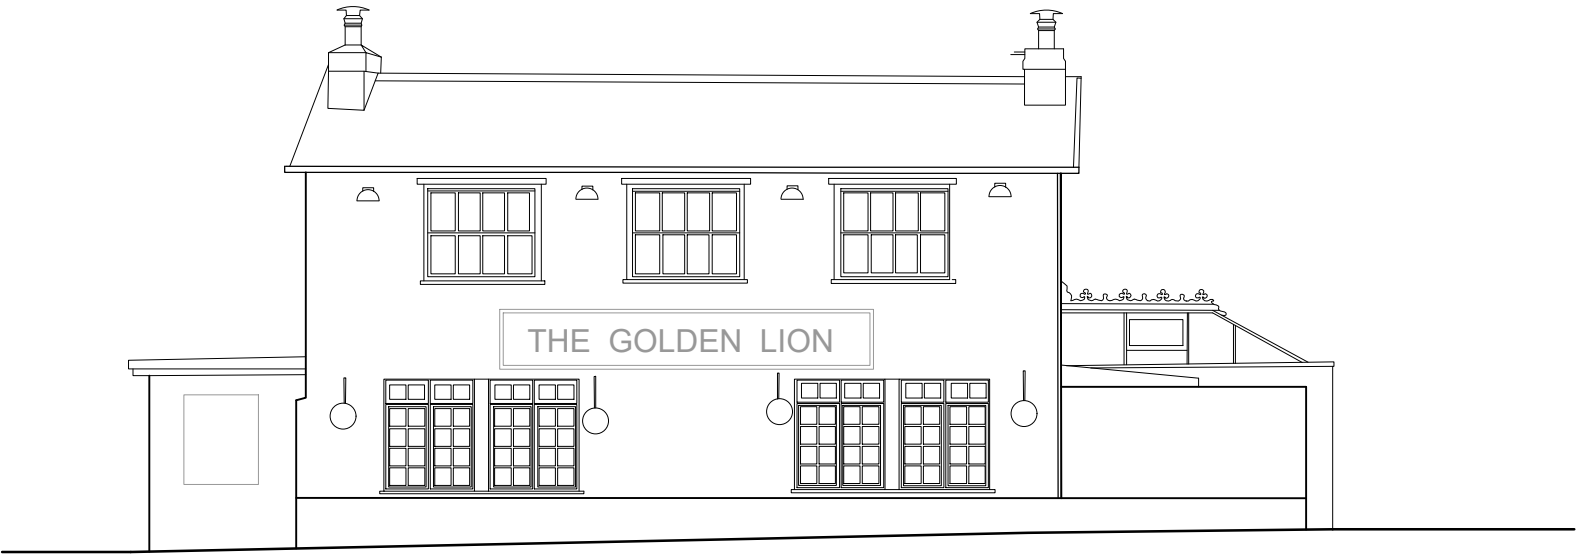

Existing North West Elevation
Scale 1:100 @ A3



Existing South East Elevation
Scale 1:100 @ A3

Client
MDCV UK

Project Title
The Golden Lion
Luddesdown Road
Luddesdown
DA13 0XE

Drawing Description
Existing North West and South East Elevations

Scale	Date	Created	Checked
1:100 @ A3	November 2024	TC	AR

Drawing Status

Planning

