





Proposed Site and First Floor Plan

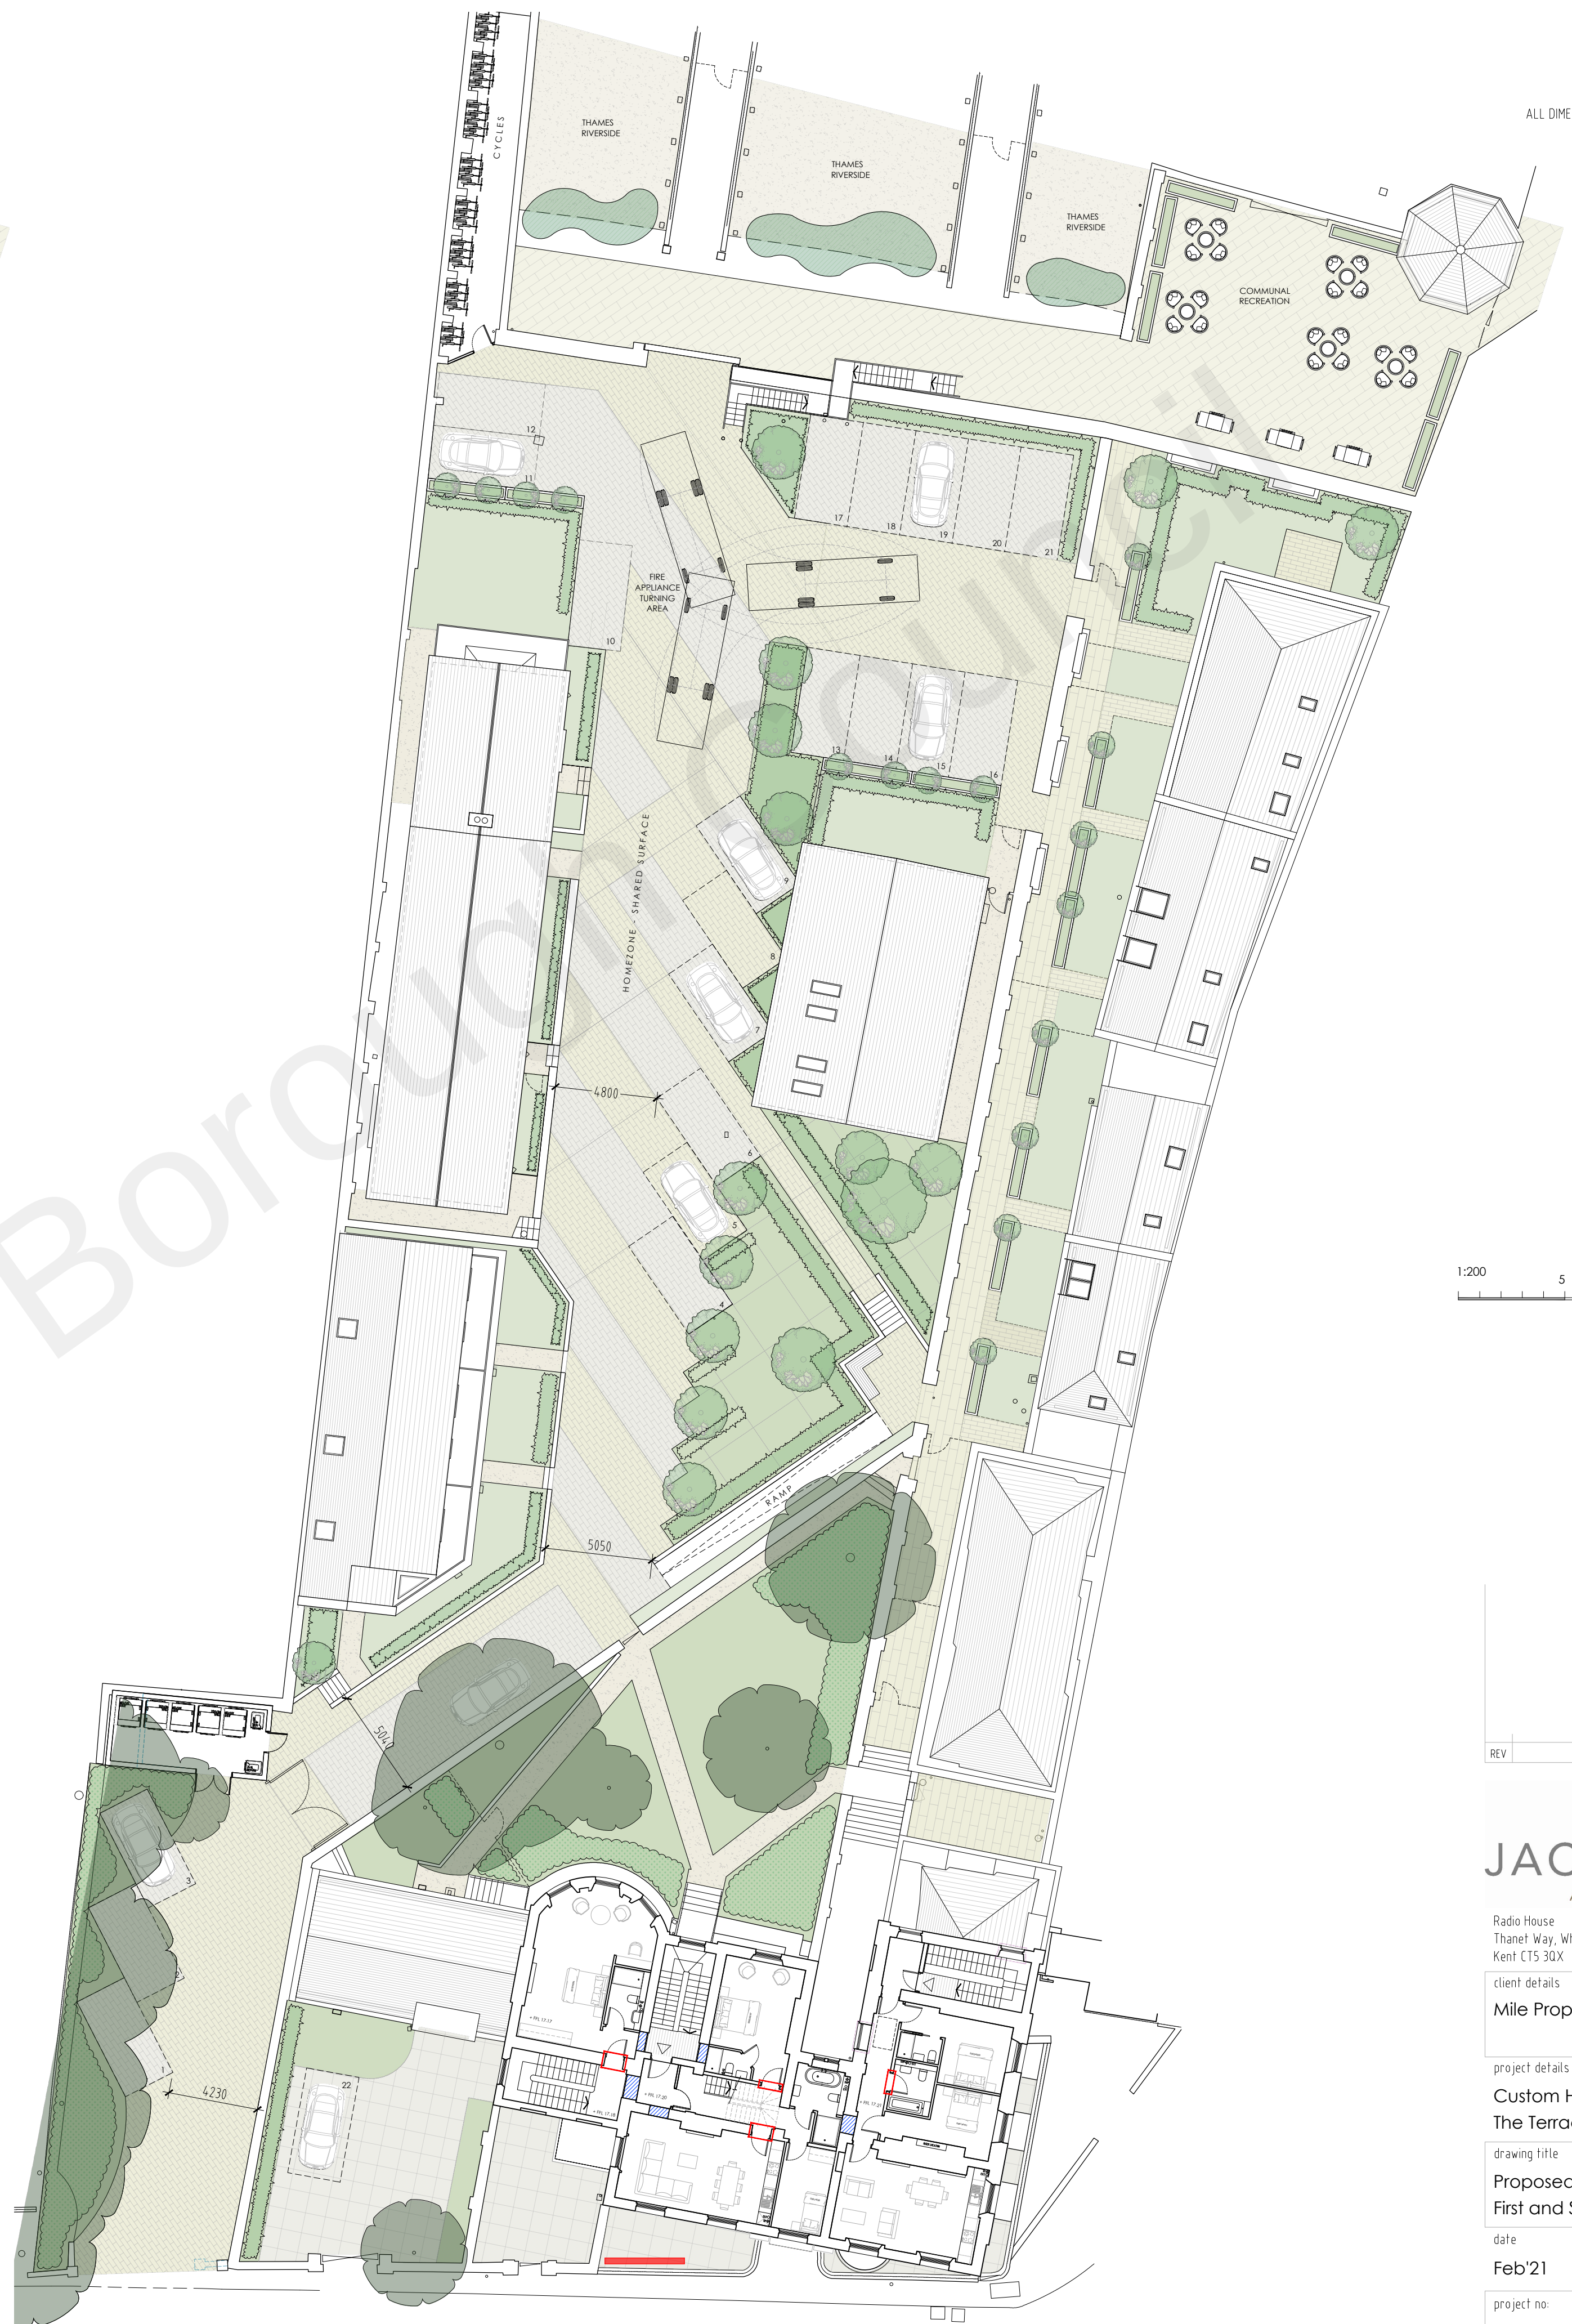

Proposed Site and Second Floor Plan

DO NOT SCALE FROM THIS DRAWING
ALL DIMENSIONS TO BE VERIFIED BY THE CONTRACTOR ON SITE

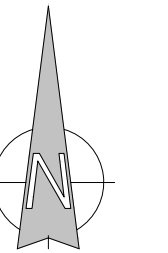

1:200 5 10 15 20m

REV	DESCRIPTION	DATE	BY	CHKD
-----	-------------	------	----	------

**TURNER
JACKSON+DAY**
ASSOCIATES

Radio House
Thanet Way, Whitstable
Kent CT5 3JX
1: 01227 261453
e: enquiries@tjda.co.uk
www.turnerjacksonday.co.uk

client details
Mile Property Group Ltd

project details

Custom House
The Terrace, Gravesend, DA12 2DE

drawing title

Proposed Site
First and Second Floor Plans

date scale drawn by checked by

Feb'21 1:200@A1 NS

project no:	drawing no:	revision
1735	022	