




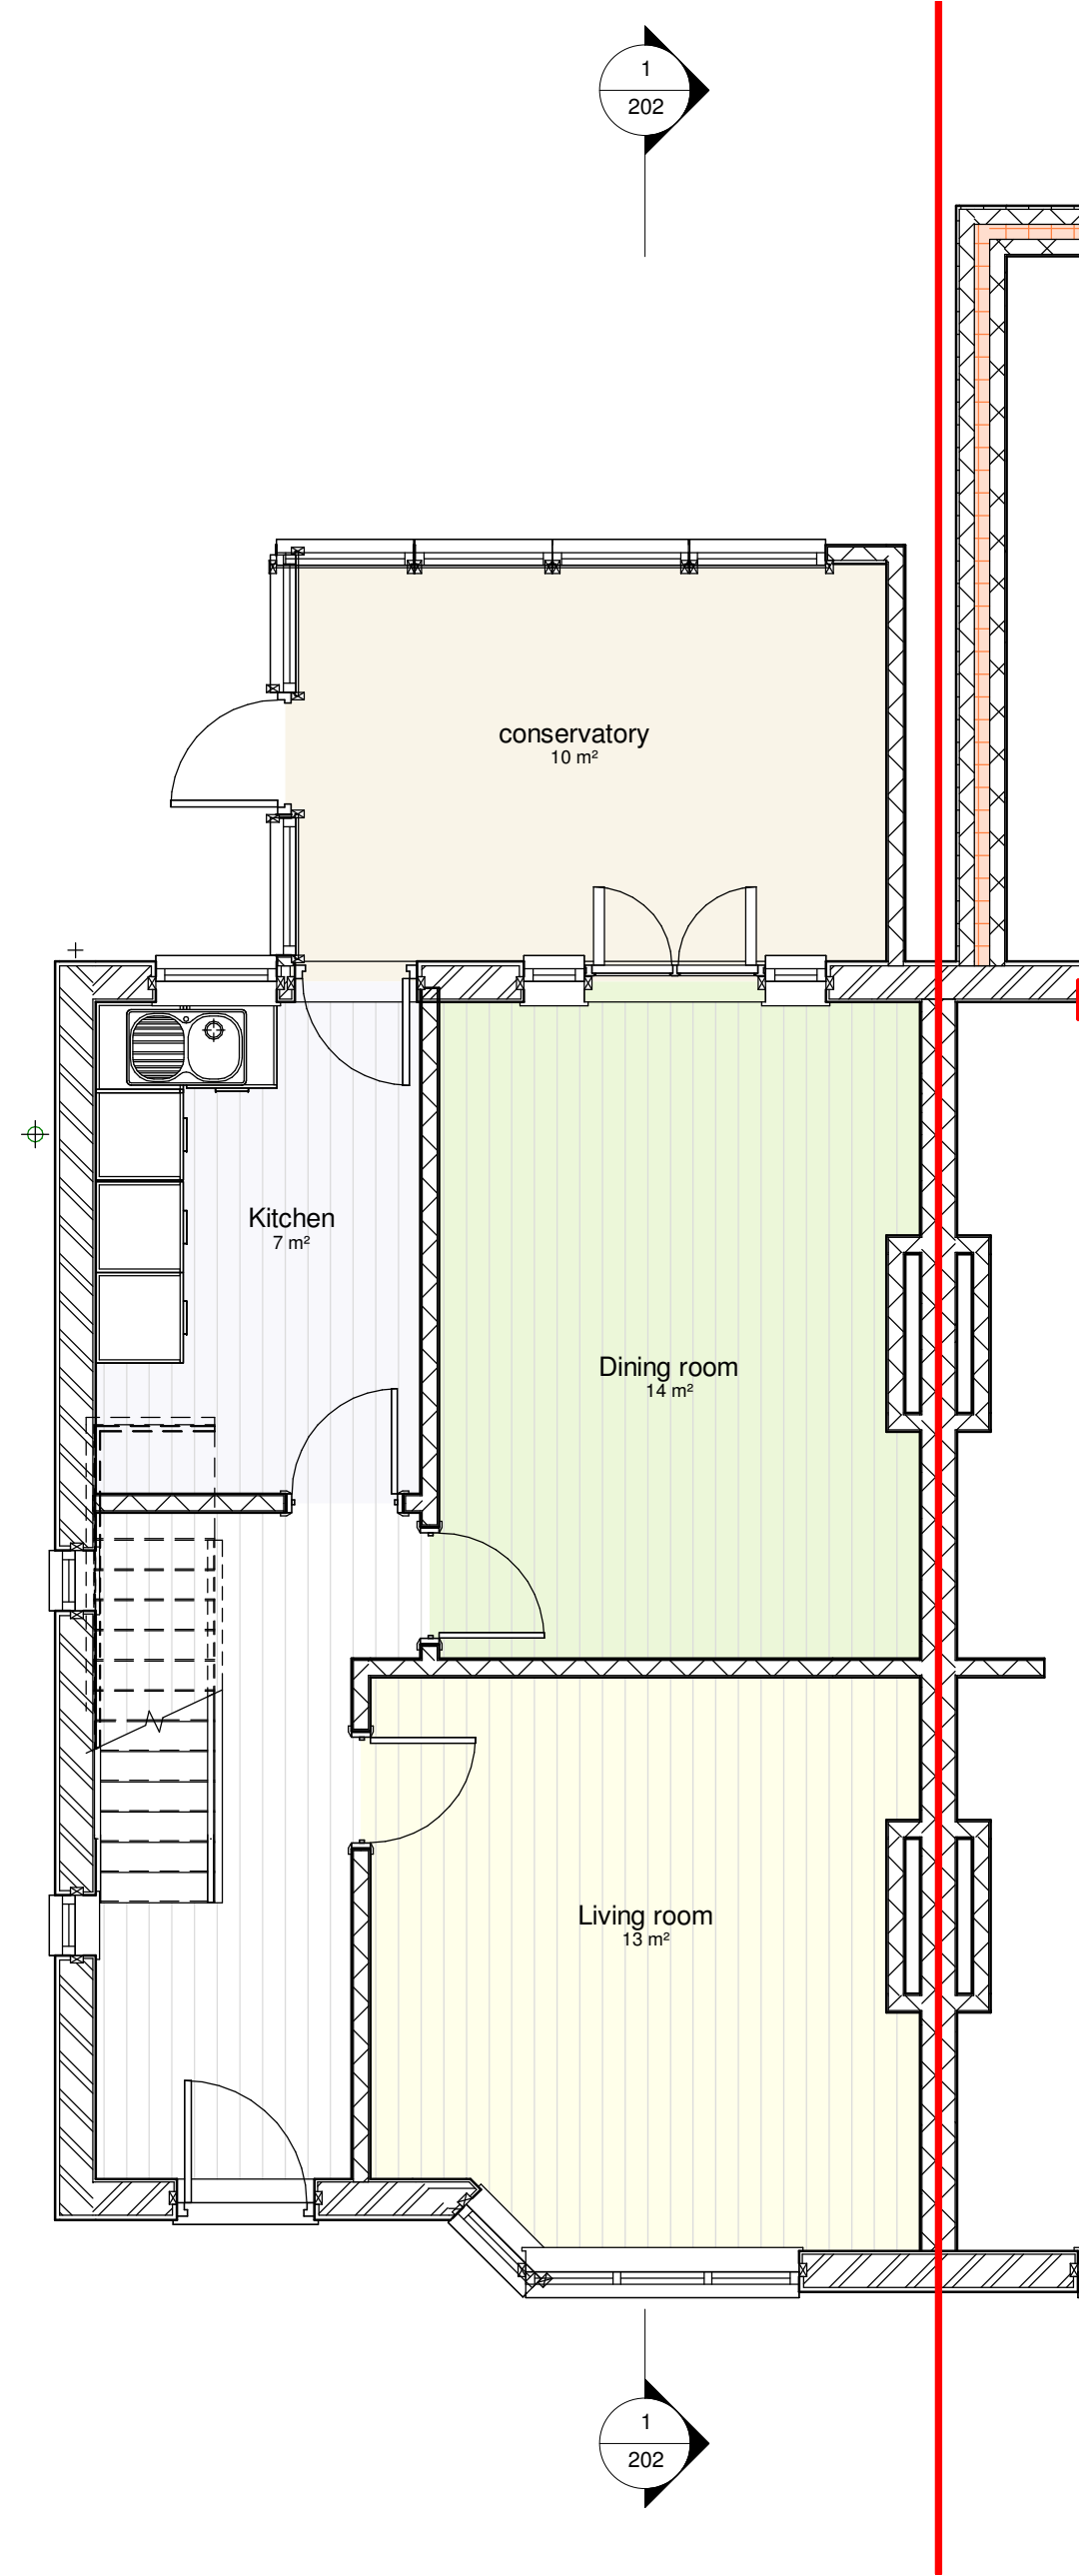


1 00 Existing Ground Floor
1 : 50

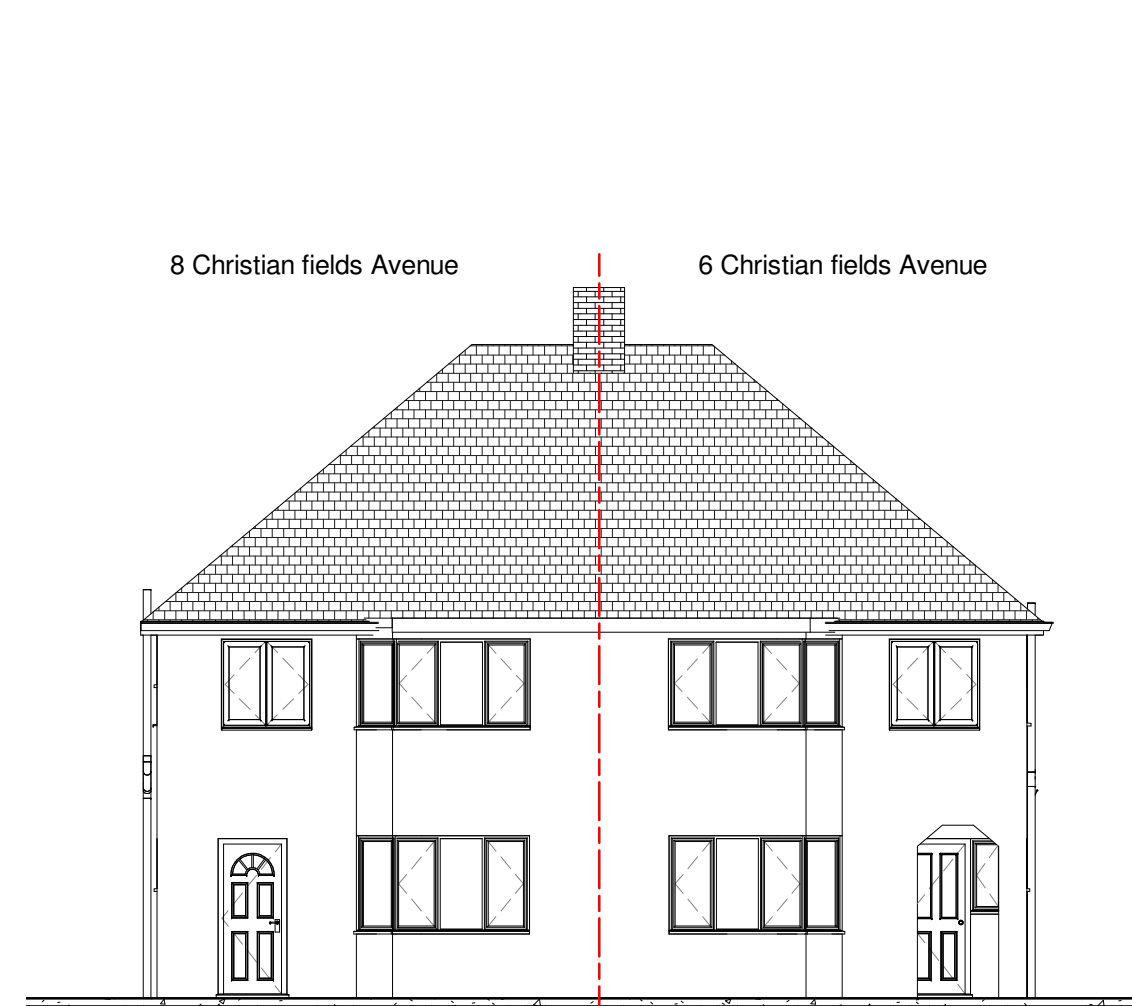


4 Existing Front Elevation
1 : 100

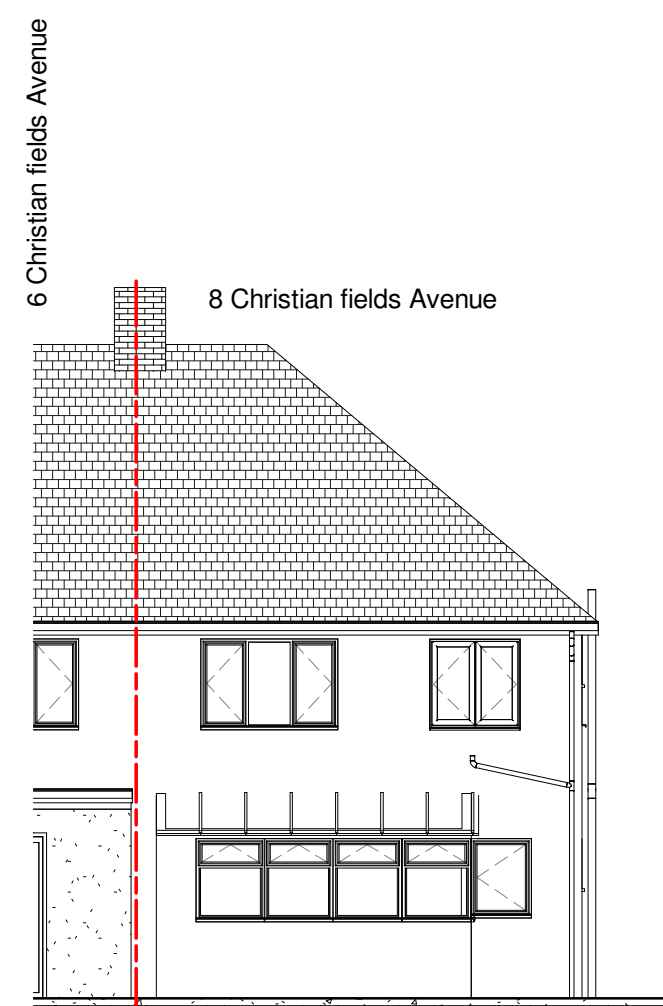


5 Existing Rear Elevation
1 : 100

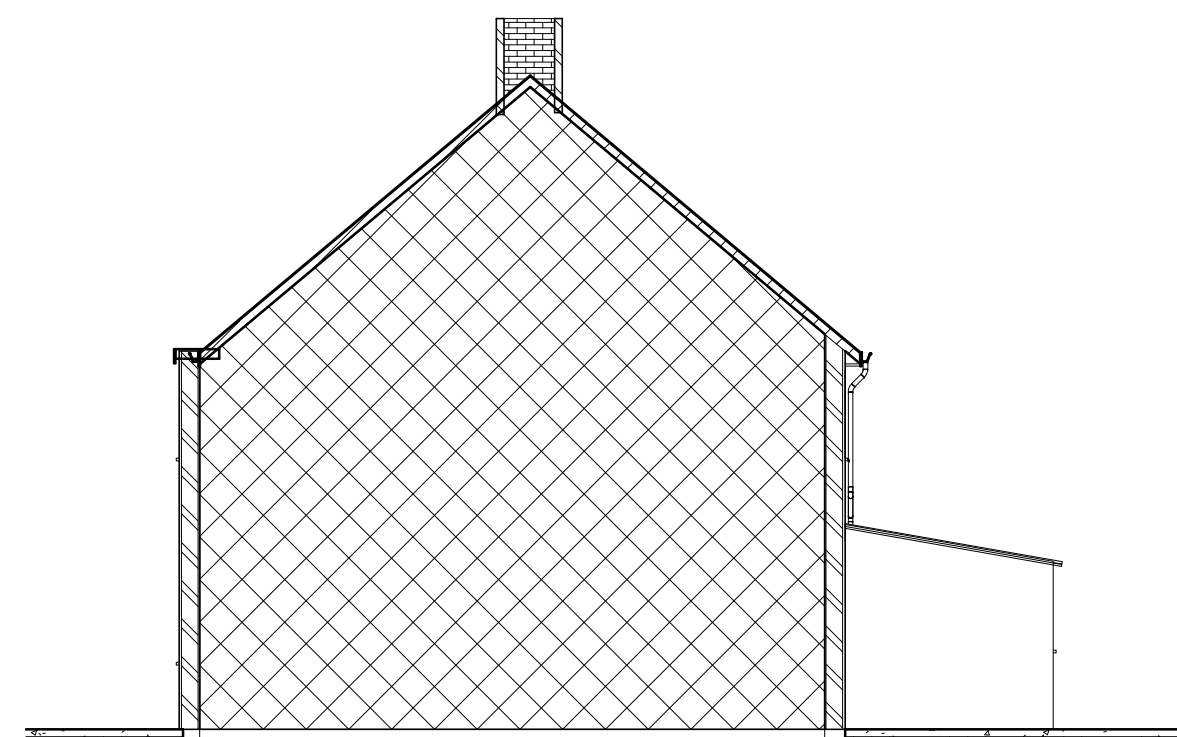


6 Existing Party Wall N6 Elevation
1 : 100

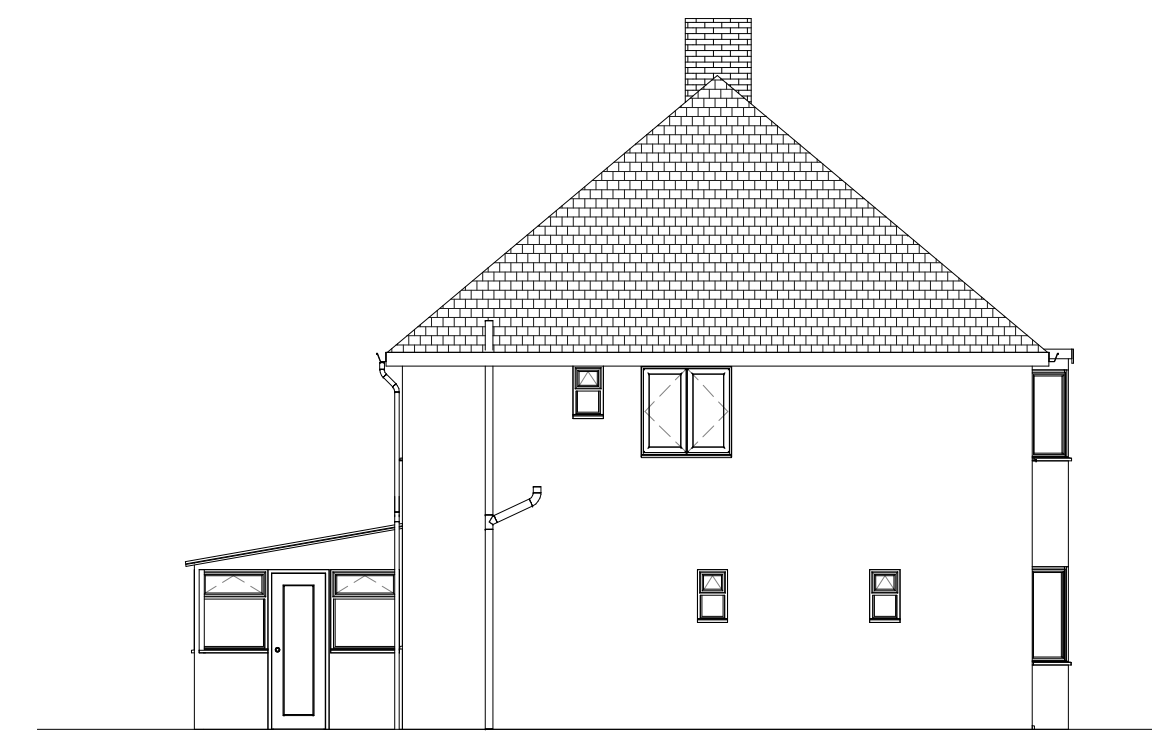

7 Existing Flank wall Elevation
1 : 100

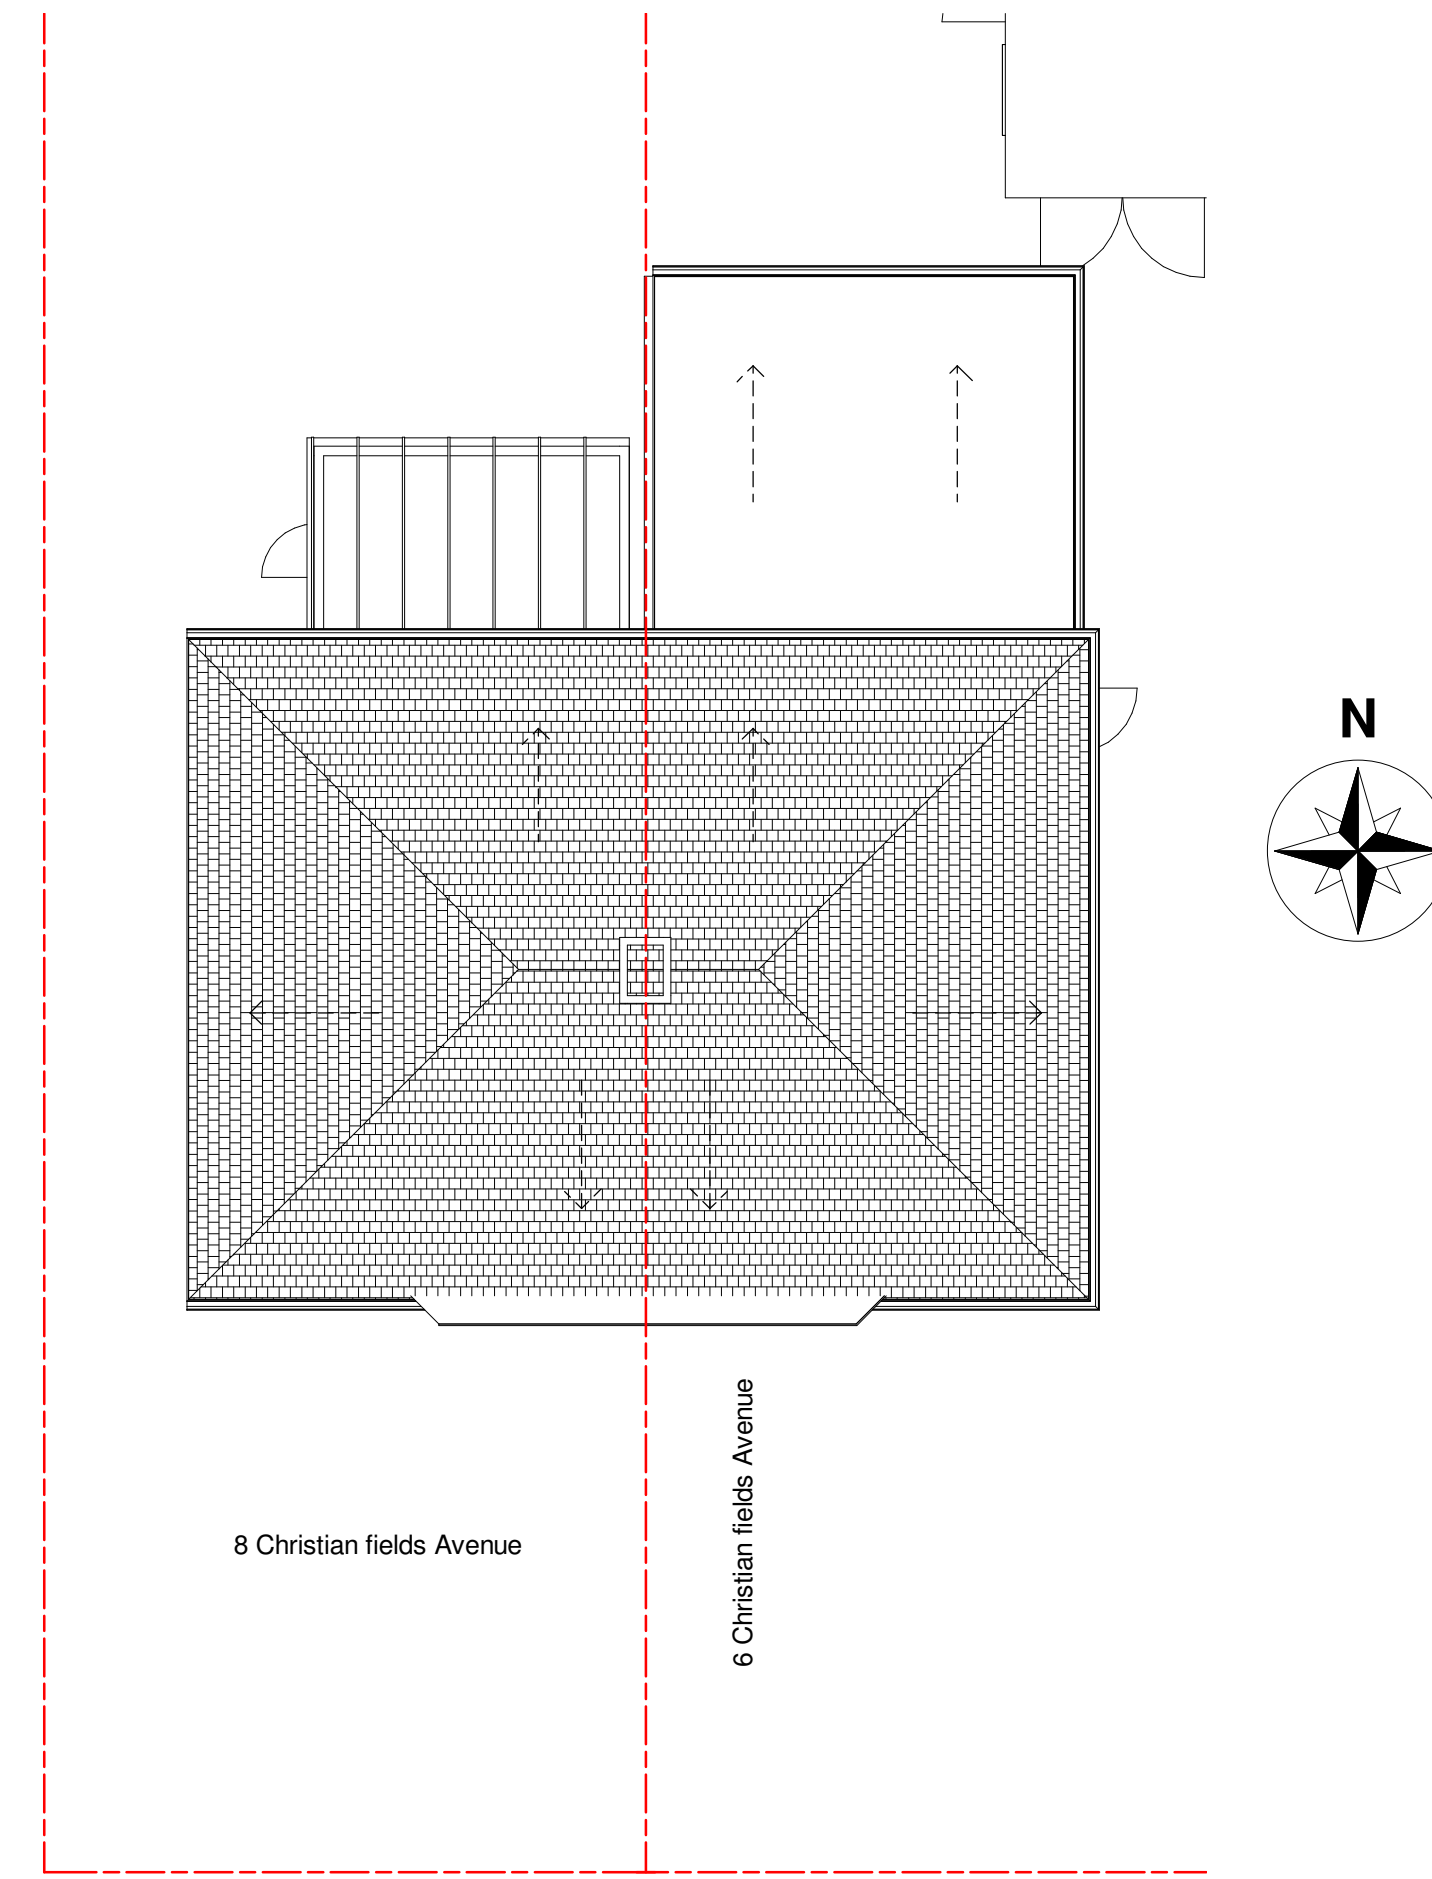

3 Existing roof plan
1 : 100

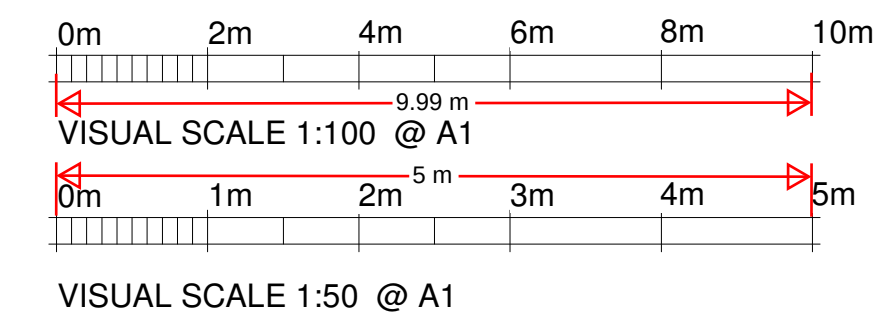

NOTES:

1. This drawing is to be read in conjunction with all relevant contract documentation from the design team, with any conflicting information to be brought to the attention of PolarDesign Architecture in writing before commencing on site.
2. The contractor is to check and verify all levels and dimensions before construction. Any discrepancies are to be brought to the attention of PolarDesign Architecture
3. All dimensions in mm, unless otherwise stated.
4. All sub base and concrete design and specification to engineer's details. All diagrams provided here are purely indicative.
5. Waterproofing of any element to be specified by others.
6. All proprietary products shall be installed in accordance with manufacturers written instructions.

Materials Schedule

- 1
- 2
- 3
- 4
- 5
- 6

Project :

Demolition of rear conservatory and erection of single storey rear extension 5.0m Deep with flat roof not exceeding 3.0m height at 8 Christianfields Avenue Gravesend DA12 5NF

TITLE

Existing Plans and Elevations

CLIENT

DRAWN BY Ivar Selter	CHECKED BY PD	DATE 07/03/2025
SCALE (@ A1) As indicated	PROJECT NUMBER 8CHRIST/25	
DRAWING NUMBER 101		REV