




PROPOSED
SITE PLAN
SCALE 1:500

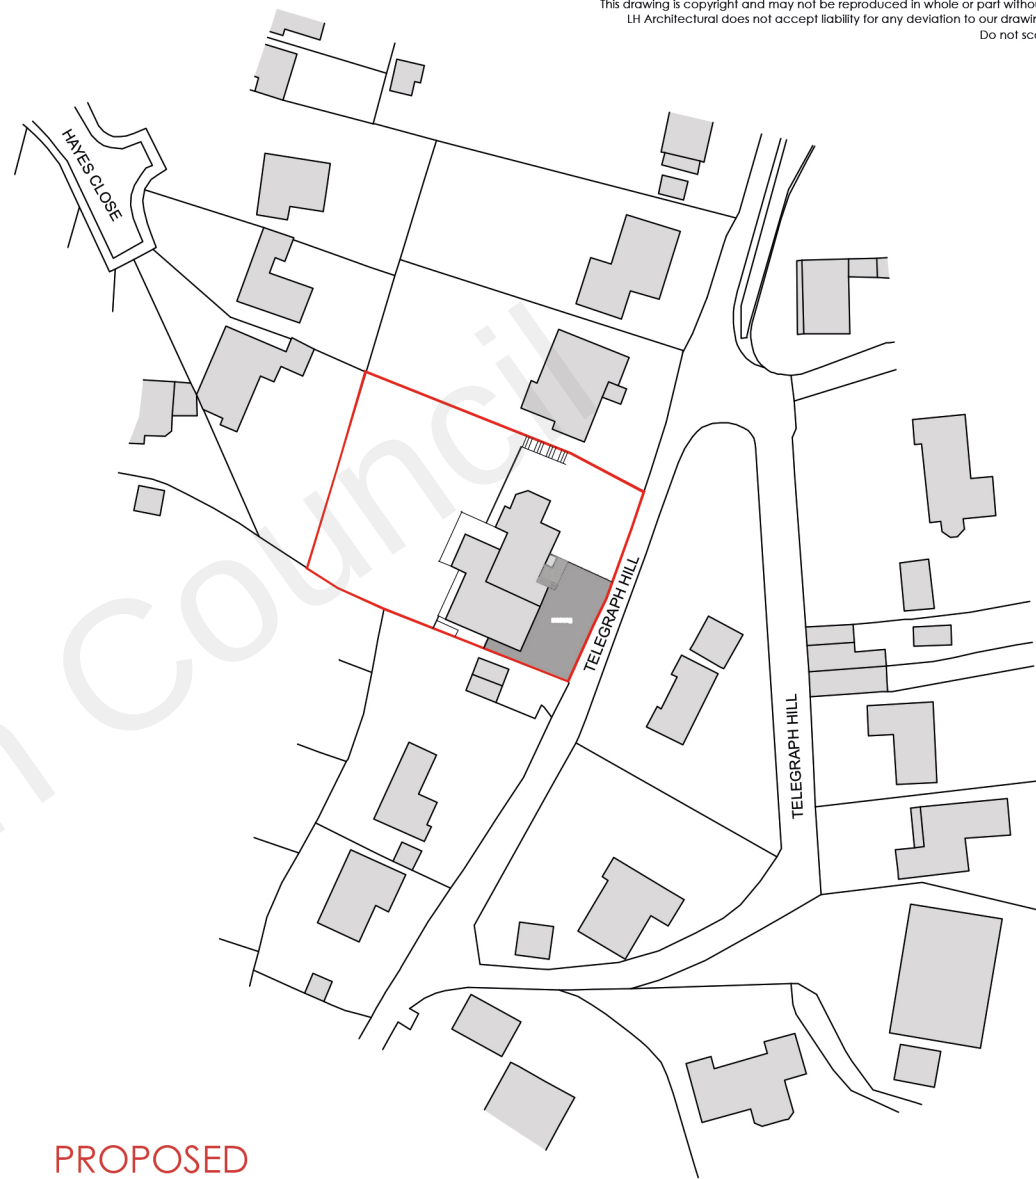

PROPOSED
LOCATION PLAN
SCALE 1:1250



Project Title	EXTENSION & REDEVELOPMENT		
	32 TELEGRAPH HILL HIGHAM KENT		
Client	TONY DARRAN		
Status	FEASIBILITY		
Scale	1:200, 1:1250	Drawing Size	A3
Date	18/10/2021	Drawn By	LDH
		Checked	

-	dd-mm-yy	---	---
Rev	Date	Description	Rev By
			Chk'd By

Drawing Title	PROPOSED SITE & LOCATION PLAN		
Job-Dwg No	LHA(12/21)-011	Rev	-

LH Architectural

Architectural Design Services

49 Highgrove Road
Chatham, ME57SF
t. 07753323062
e. lewisharding2009@hotmail.co.uk