


PROPOSED SITE PLAN
(1:200)

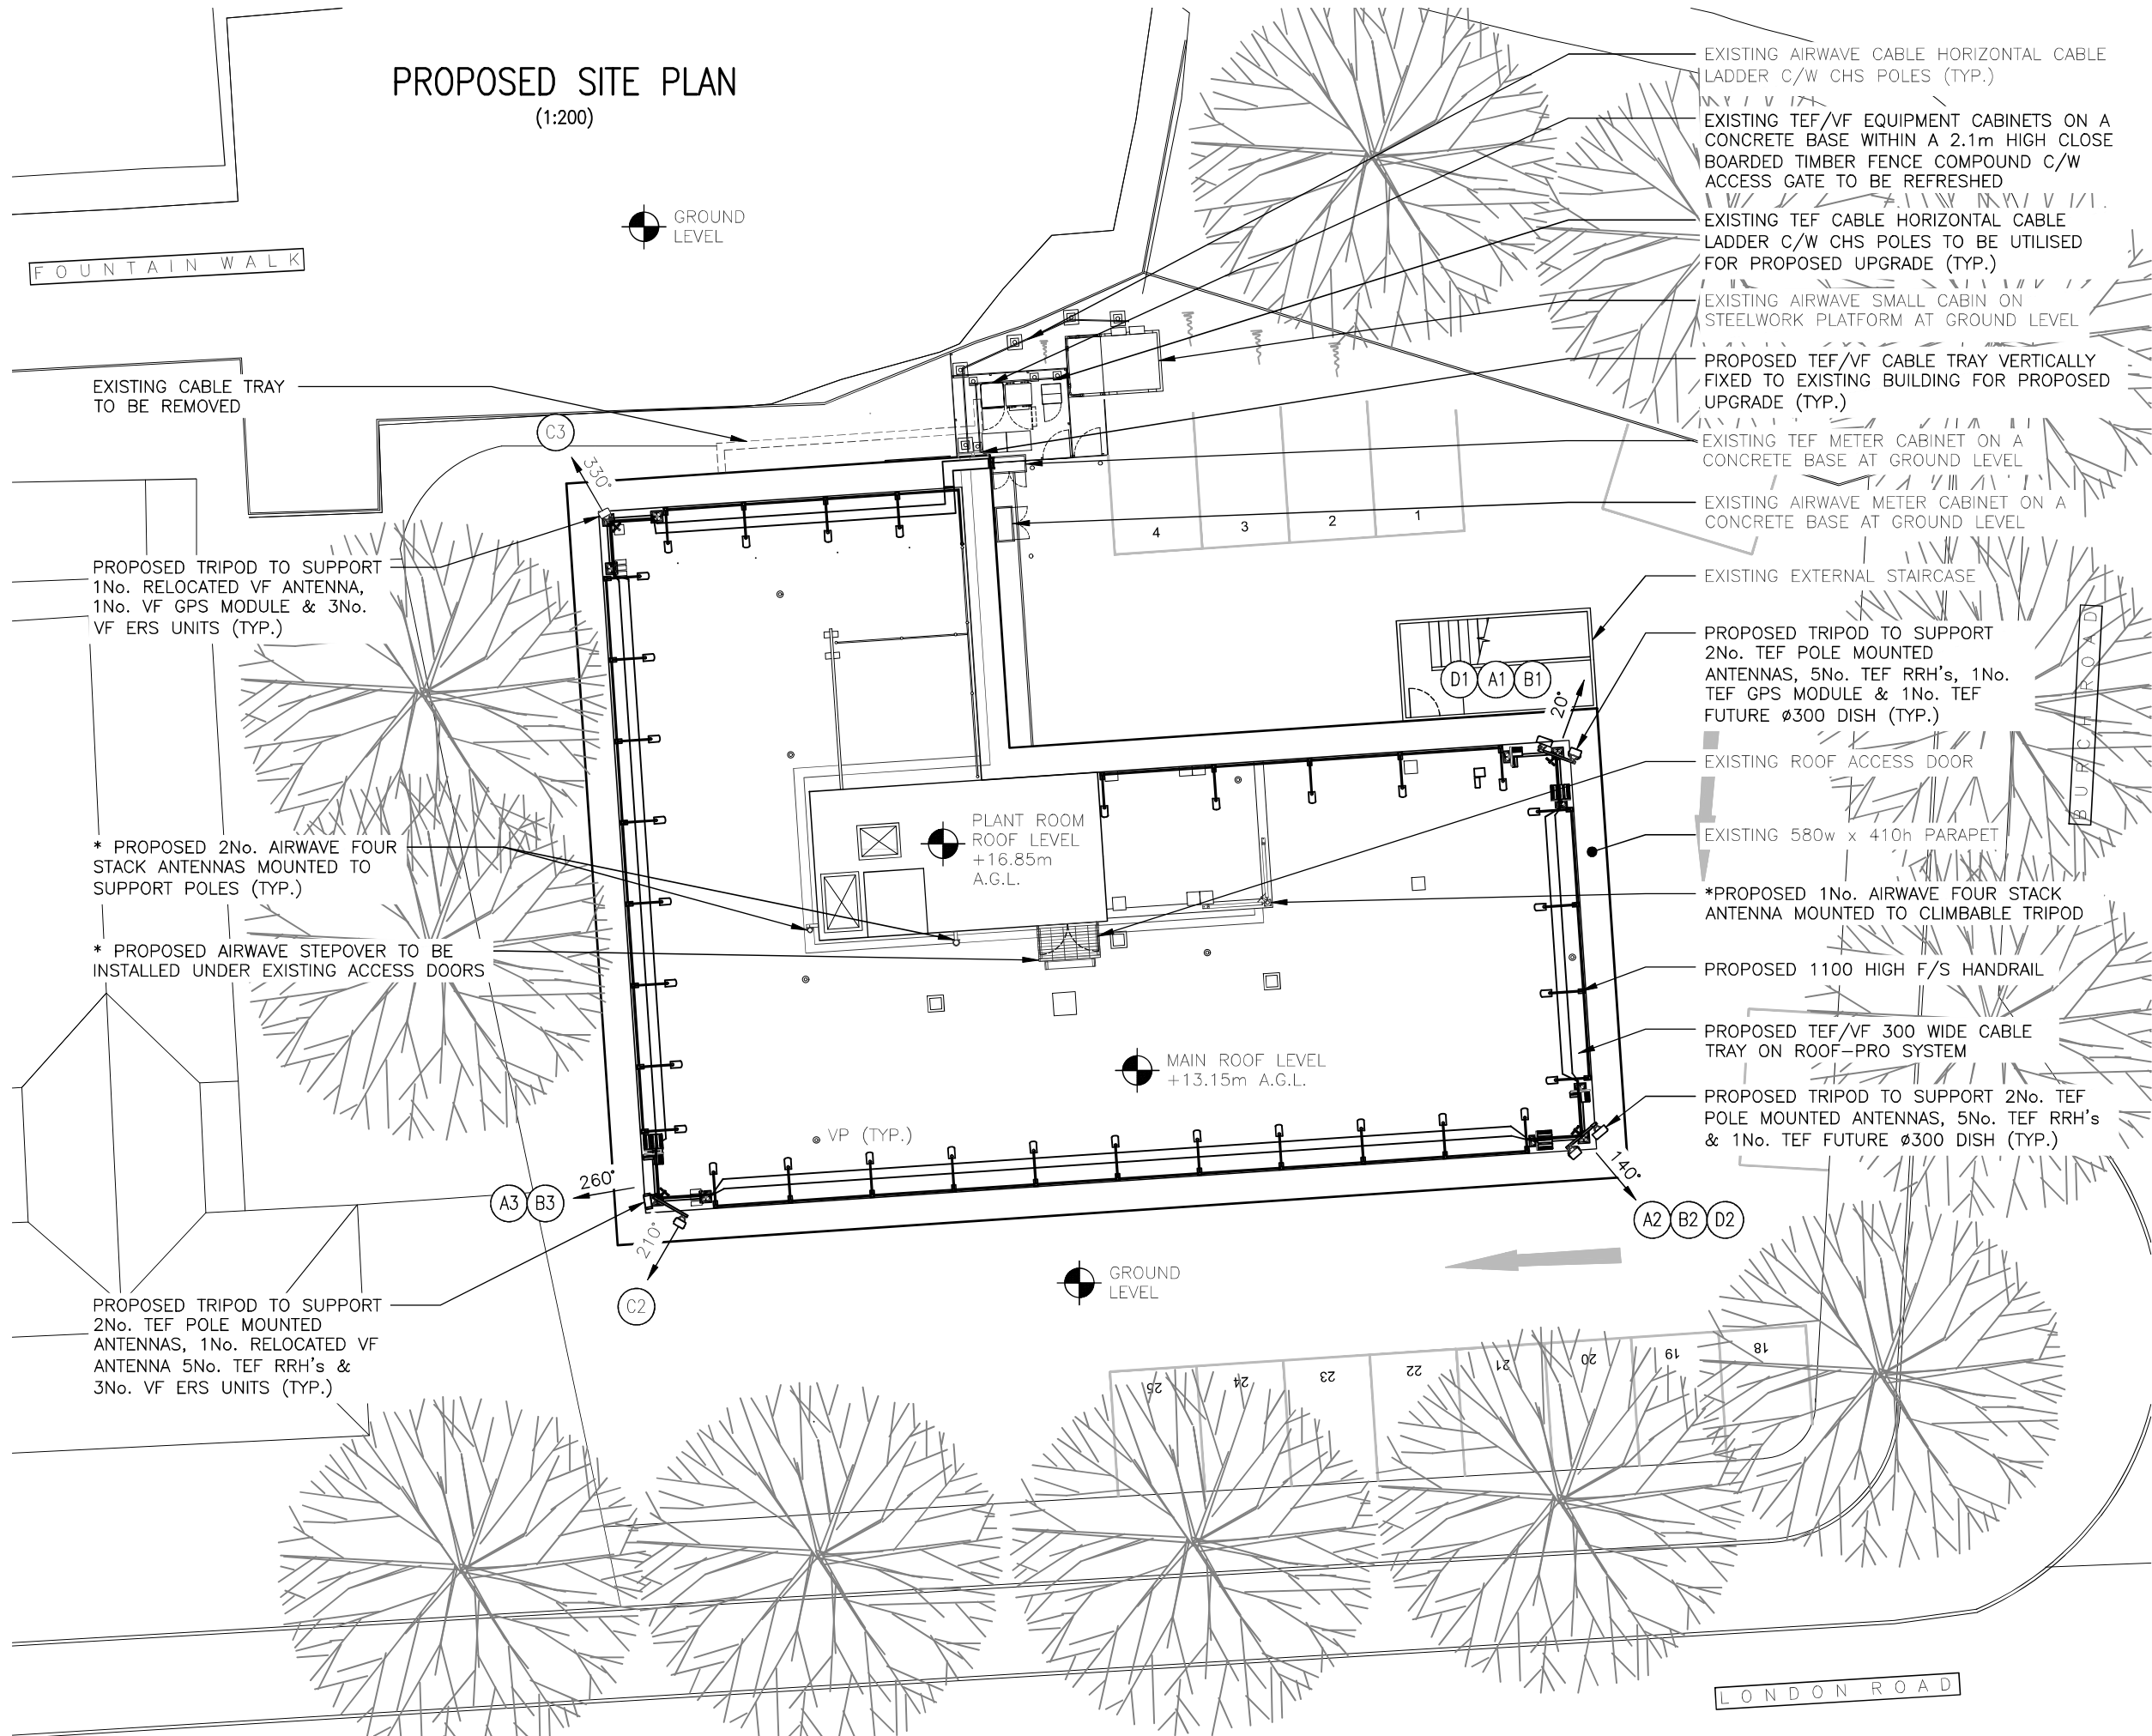

ALL DIMENSIONS ARE IN mm UNLESS NOTED OTHERWISE

N.G.R | E: 563679 N: 174128

NOTES:

NOTE:
REFER TO DWG. Nos. 400 & 401 FOR ANTENNA & EQUIPMENT DETAILS

NOTE:
TEF TO BE UPGRADED DURING RELOCATION FROM TEMPORARY SCAFFOLD TOWER TO TRIPOD LOCATIONS

NOTE:
VF ARE NOT TO BE UPGRADED DURING RELOCATION FROM TEMPORARY SCAFFOLD TOWER TO TRIPOD LOCATIONS

NOTE:
* PROPOSED AIRWAVE UPGRADE SHOWN FOR CLARITY ONLY AND TO BE DONE BY OTHERS (IN-FLIGHT DESIGN)

A	Issued for Approval	RP	KW	09.10.23
REV	MODIFICATION	BY	CH	DATE



Unit E, Madison Place, Northampton Road,
Manchester, M40 5AG
Tel: 0161 785 4500
Fax: 0161 785 4501
Web: www.clarke-telecom.com



Cell Name	Opt.
APEX HOUSE	A

Cell ID No		
CORNERSTONE	VMO2	VF
13670137	4404	78905

Site Address / Contact Details		
APEX HOUSE BURCH ROAD NORTHFLEET KENT DA11 9LE		

Drawing Title: PROPOSED SITE PLAN		
Purpose of issue: PLANNING		Dwg Rev:
Drawing Number: 201		A

Surveyed By: KW		Original Sheet Size: A3		Pack Issue:
Drawn: RP	Date: 09.10.23	Checked: KW	Date: 09.10.23	A

These drawings comply with VMO2 Non-Standard ICNIRP guidelines
Designed in accordance with Cornerstone documents: SDN0007 & SDN0009

EMF ACTIVE CONCESSION	O2-CSN-01314
APPROVED DATE	05.09.23

Non-Standard Reason
Use of unilateral zones to make compliant