




This drawing is protected under copyright

 

Rear Elevation

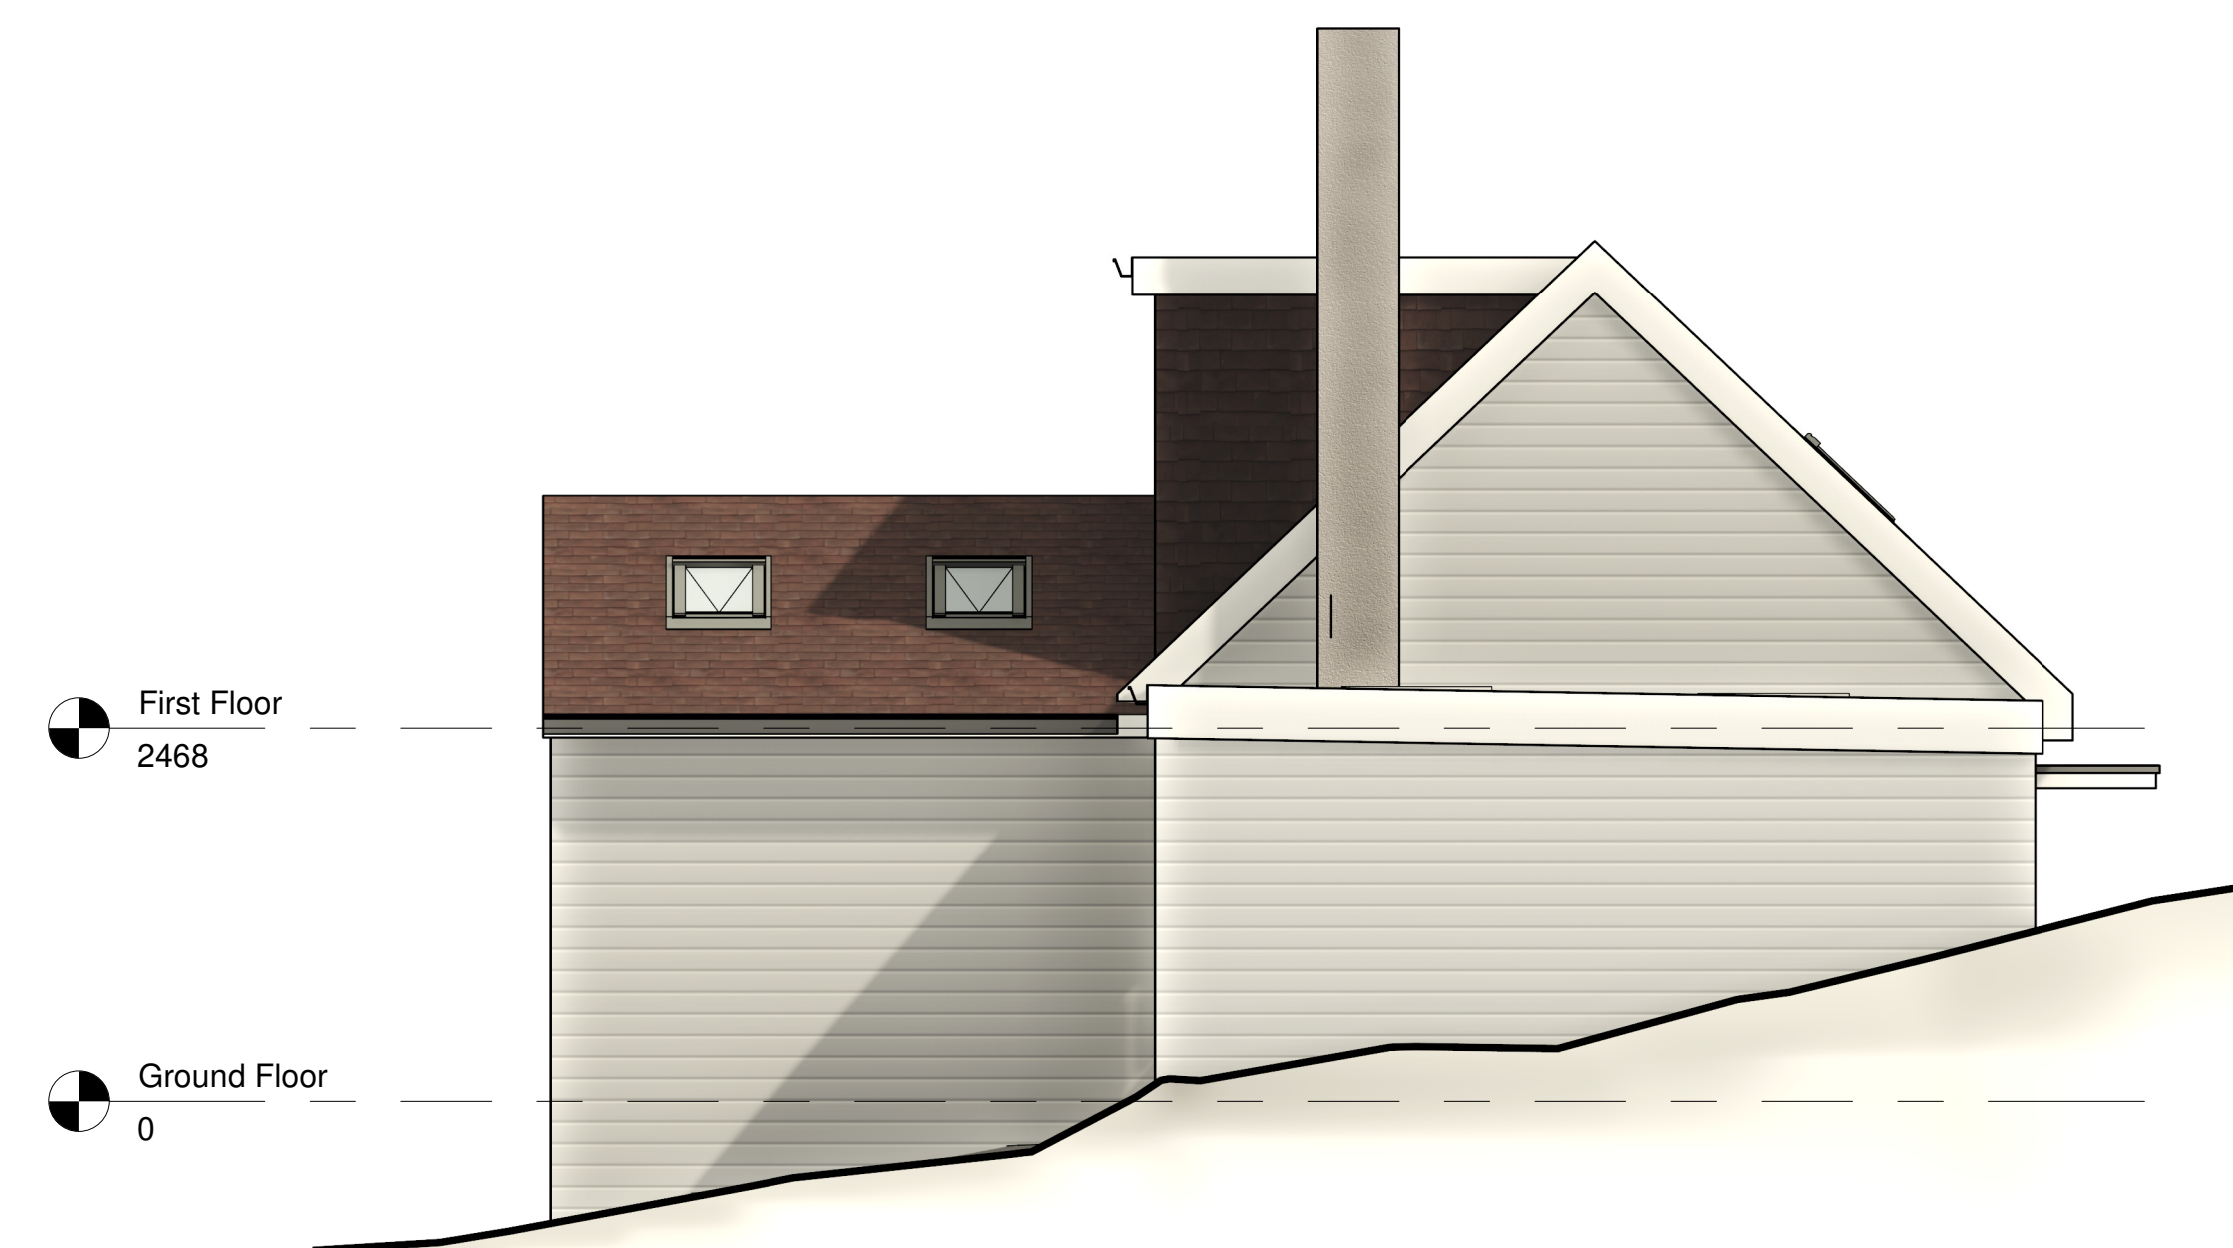


Right Elevation
1 : 50

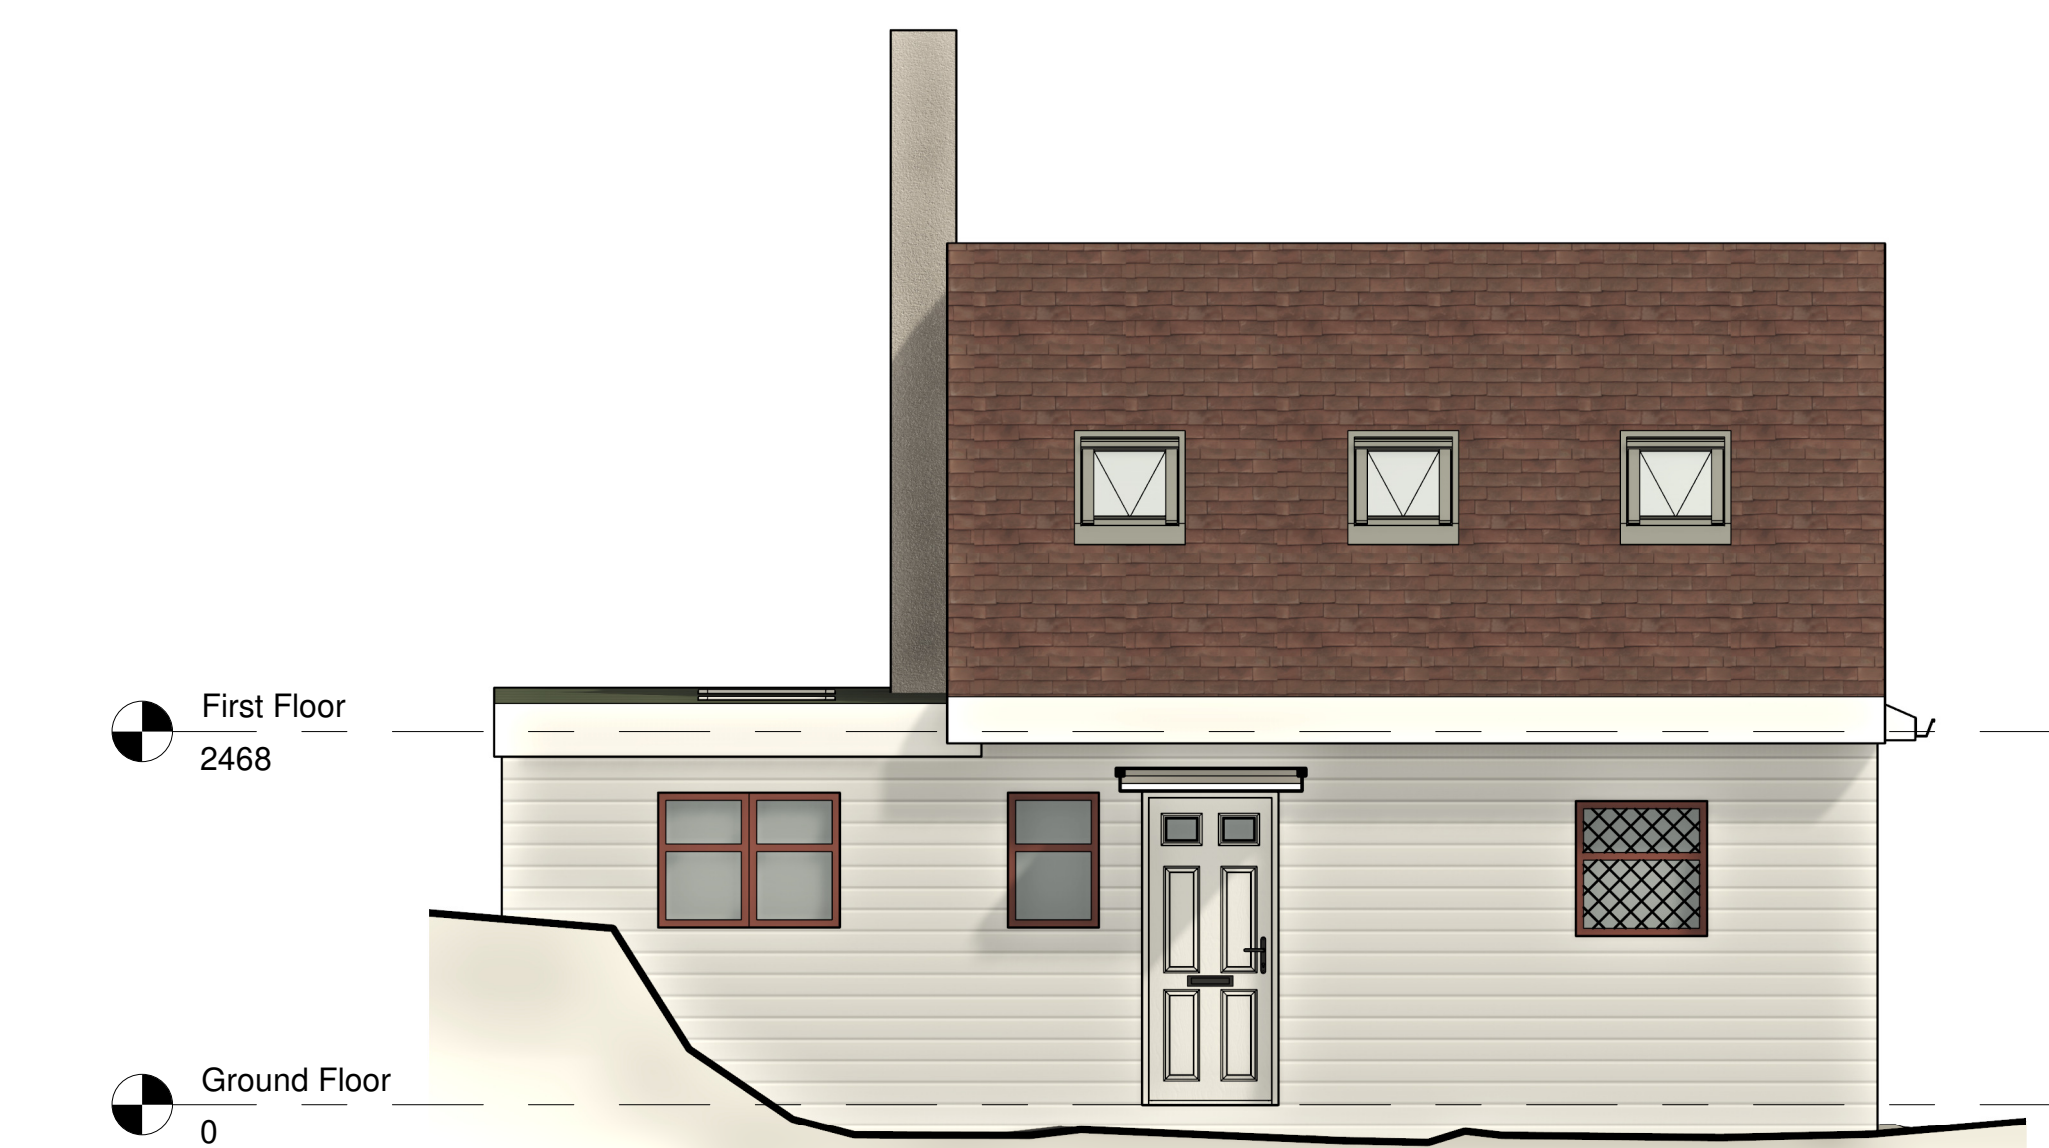

Front Elevation

1 : 50

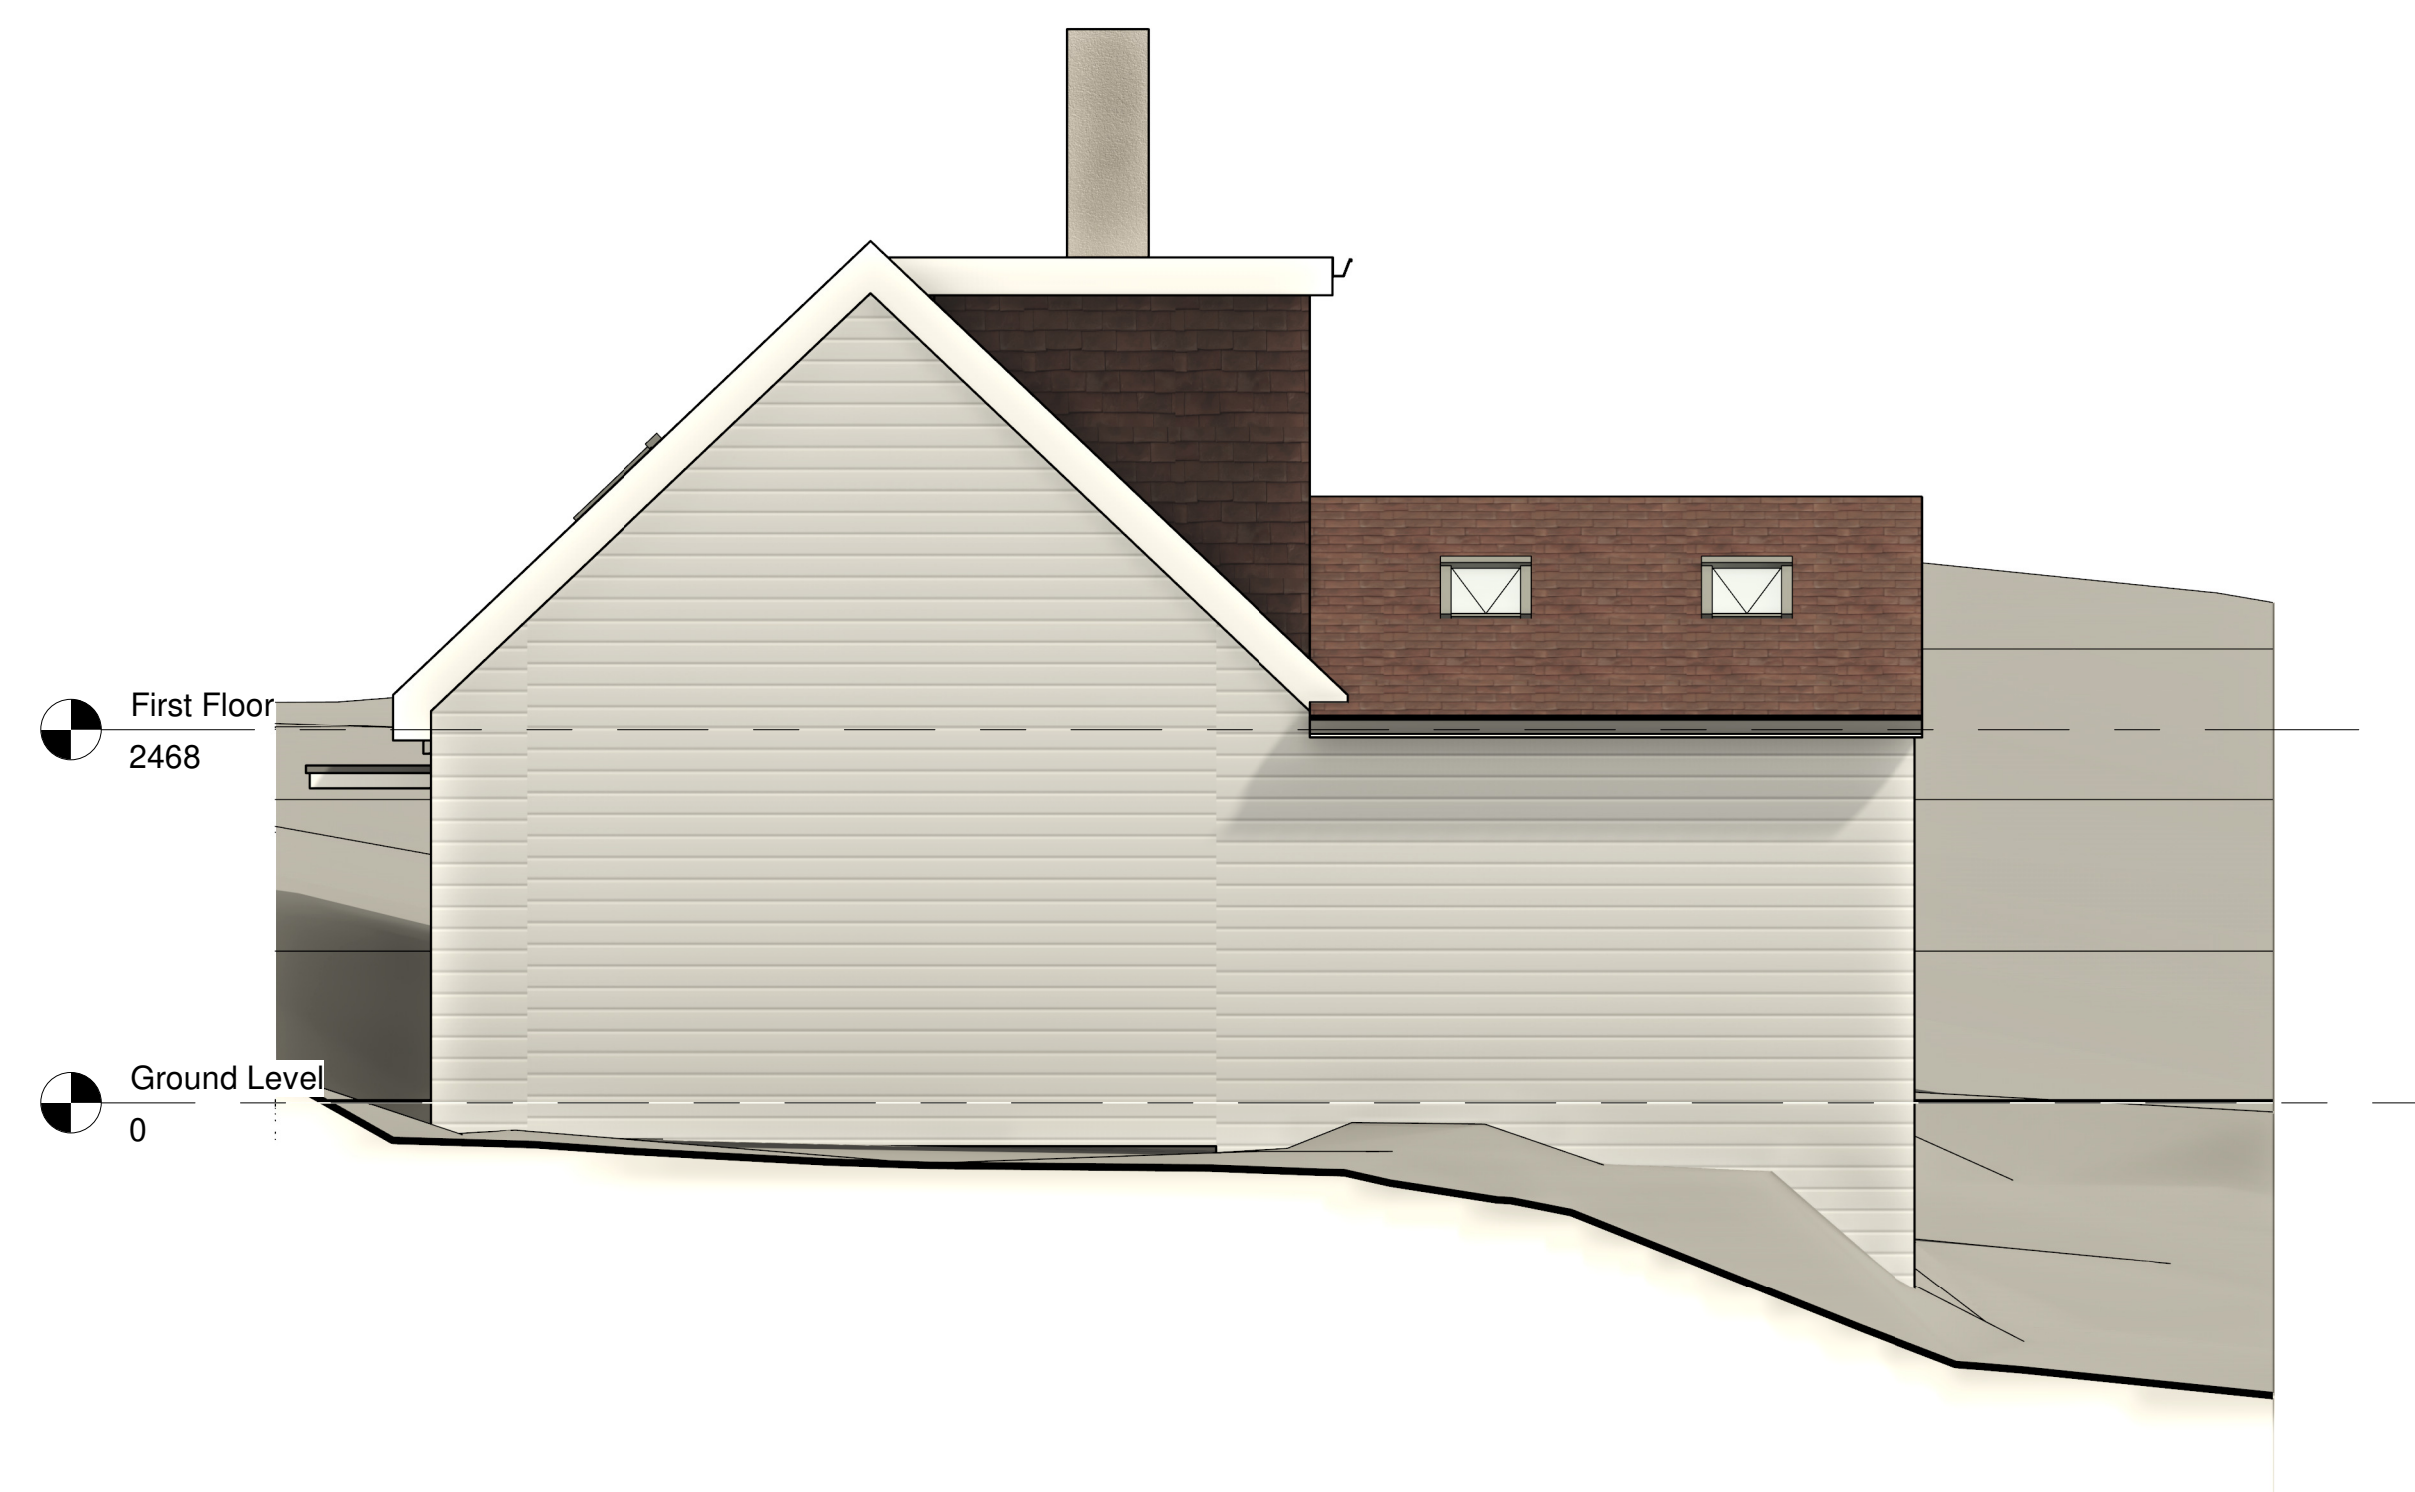

Left Elevation
1 : 50

[illegible]

PROJECT

The Oaks, Ridge Lane,
Meopham, DA13 0DP

	TITLE
--	-------

Planning Drawing

CLIENT

DRAWN BY
AK

	CHECKED BY AK
--	------------------

DATE	23/01/25
------	----------

SCALE (@ A1)
1:50

PROJECT NUMBER	602
----------------	-----

DRAWING NUMBER
BL 005

REV
