



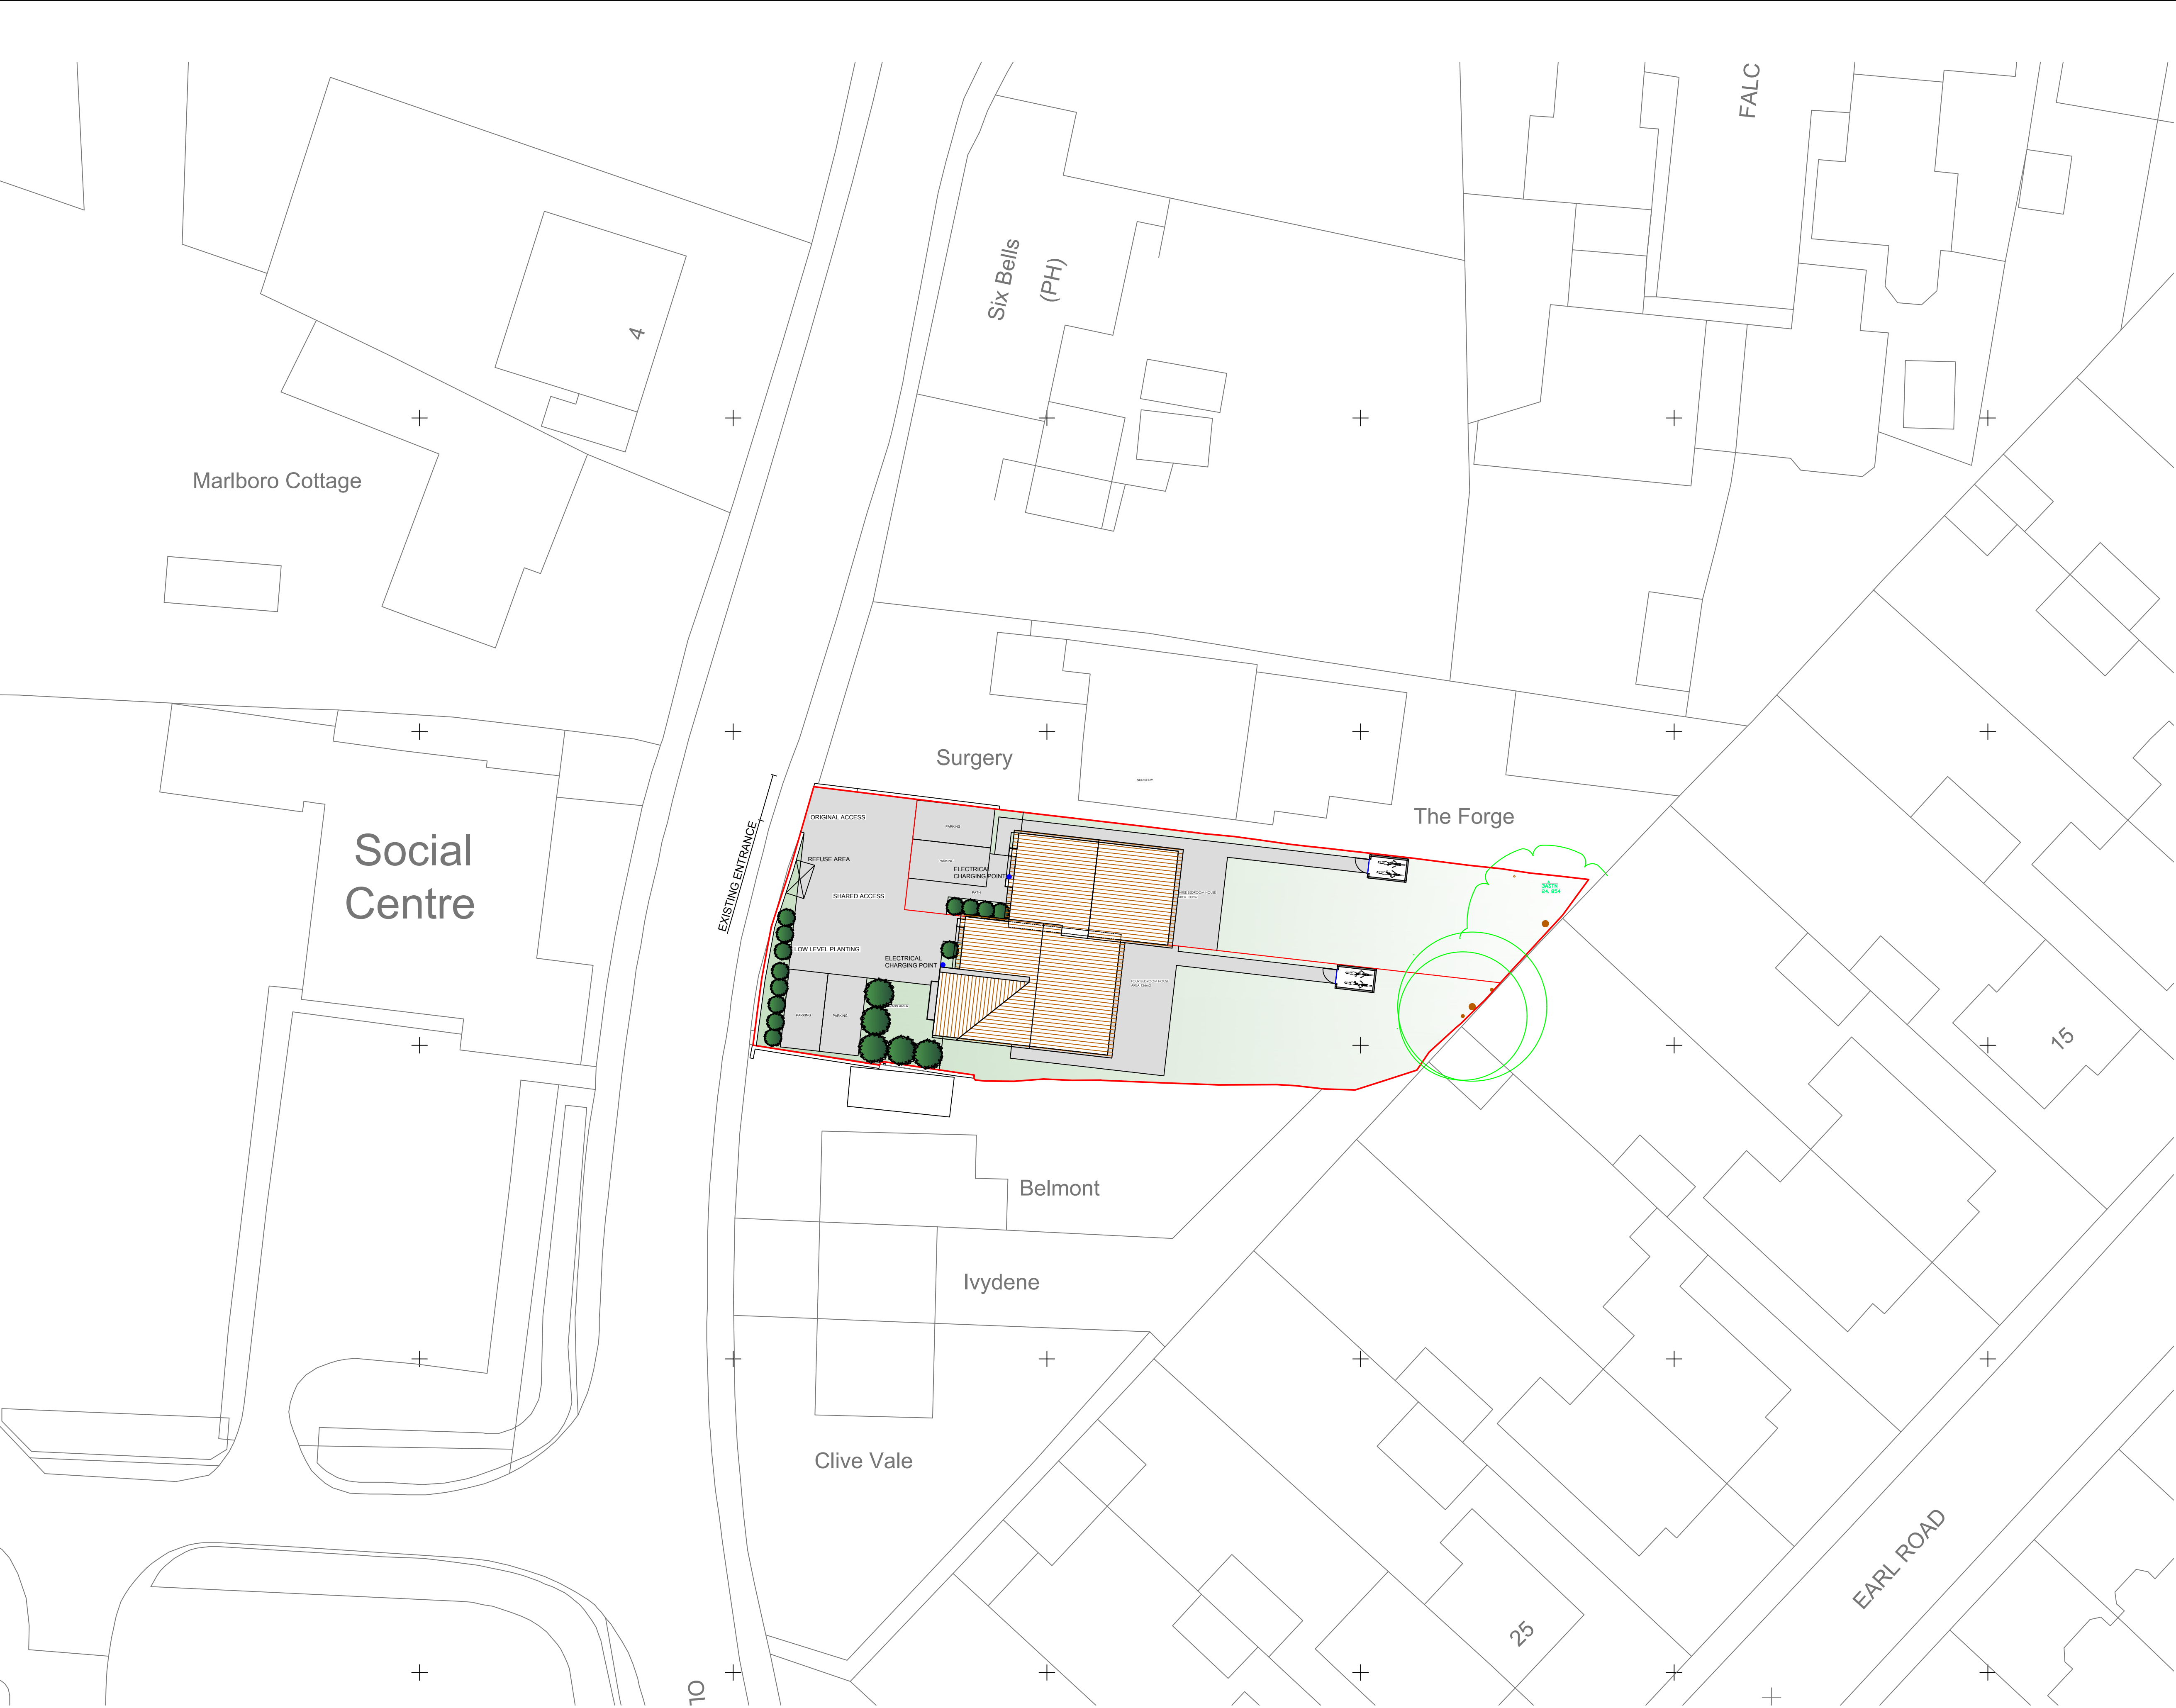


Notes:

- Do Not Scale.
- Report all discrepancies, errors and omissions.
- Verify all dimensions on site before commencing any work on site or preparing shop drawings.
- All materials, components and workmanship are to comply with the relevant British Standards, Codes of Practice, and appropriate manufacturers recommendations that from time to time shall apply.
- For all specialist work, see relevant drawings.
- This drawing and design are copyright of the mark carter design.

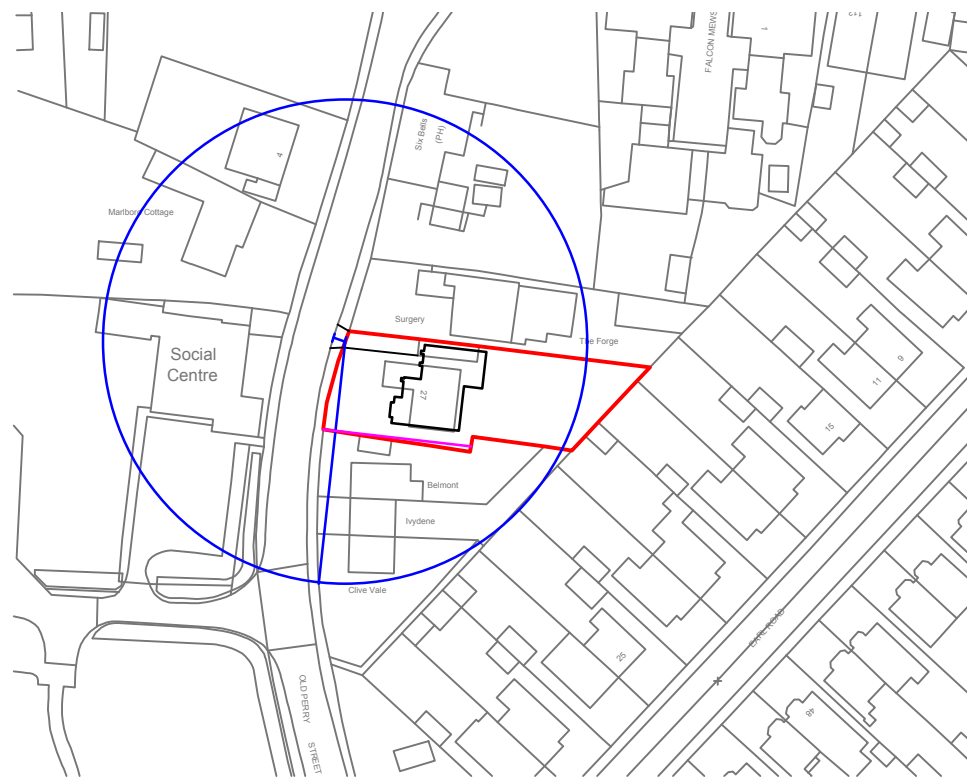

LOCATION PLAN 1-1250

 

Revision	Date	Description

Status	PLANNING				
Client	MR SARON				
Drawing Title	SITE PLAN				
Project Title	OLD PERRY STREET NEW DWELLINGS				
Scale	1:200	Date	MAY 22	Drawn	MC
Drawing No	3405 - 005	Rev	D		

SITE PLAN 1-200

