


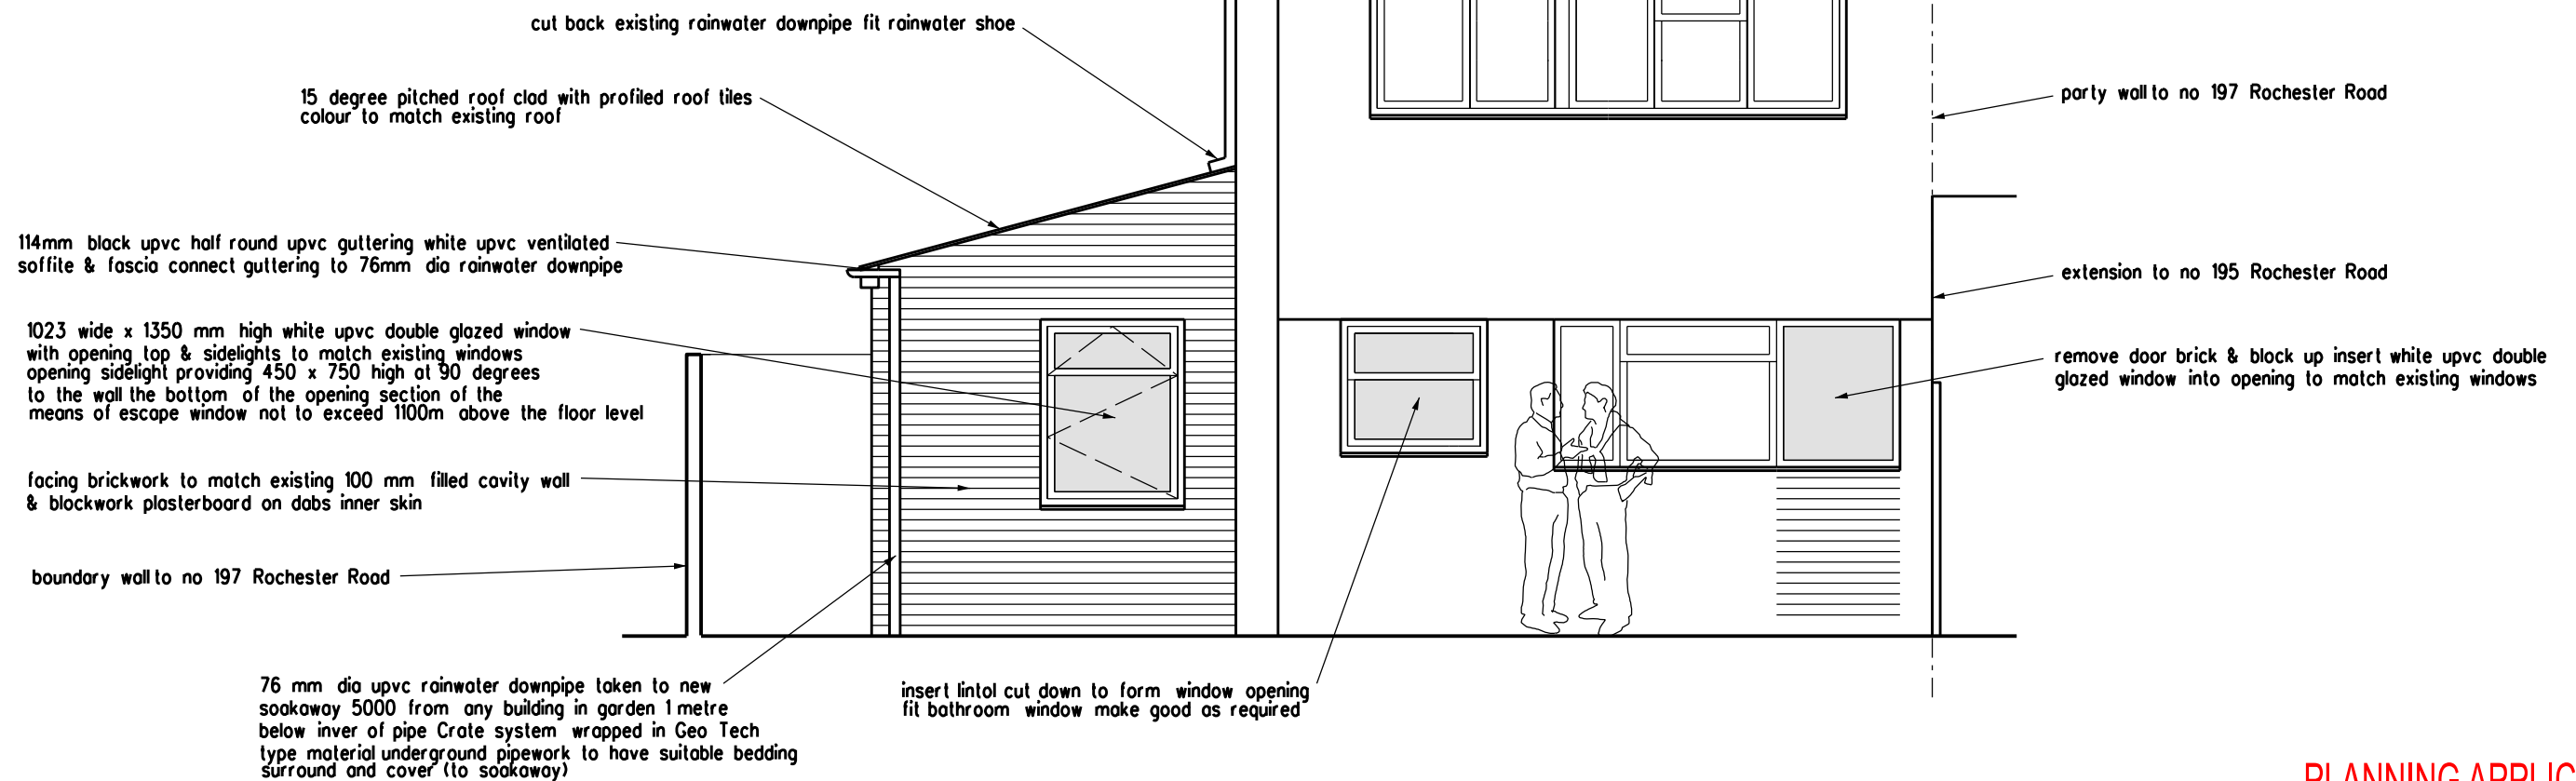

PLANNING APPLICATION

REVISION DATE

ARCHITECT
TA ARCHITECTS
 11 JOYDENS WOOD ROAD BEXLEY
 KENT DA5 2HS Tel 07905 130591
ta140256@googlemail.com

JOB
**PROPOSED GROUND FLOOR
 SIDE EXTENSION
 AT 197 ROCHESTER ROAD
 GRAVESEND KENT DA12 4TN**

DRAWING
PROPOSED REAR ELEVATION

SCALE 1:50 AT A3 DATE NOV 2025

DRAWING NO.
JK/08

